


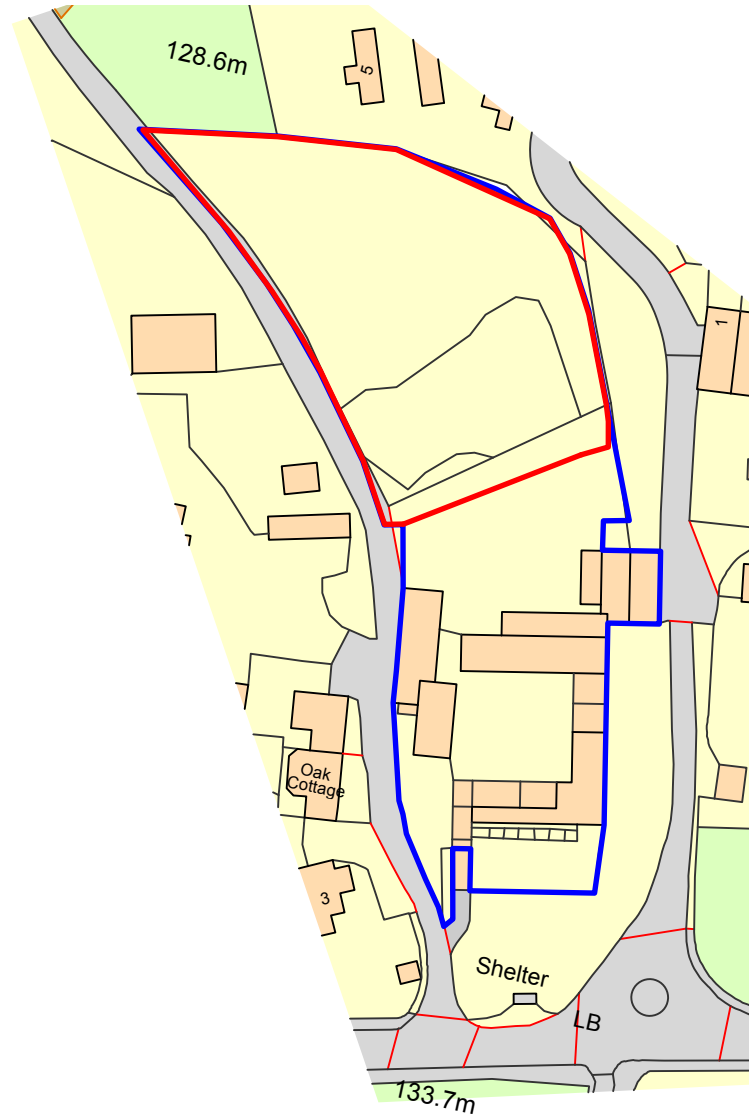

KEY

-  Application site
-  Main site



	
Client Pots and Pithoi	Address The Barn, East Street, Turners Hill, West Sussex, RH10 4QA
Scale 1:1250@A3	Sheet Title PROPOSED LOCATION PLAN
Date MARCH 2025	
Drawn By RCR	
Project ID	
CAD File Name Planning Application vvx	Sheet No. 05_001
Issue Notes Do not scale from this drawing. Contractors are advised to check all measurements on site	