


18 WESTERN RD, HURSTPIERPOINT, HAS SOCKS, BN6 9TA


18 Western Rd,
Hurstpierpoint

1.001 - Rev A


CLIENT	JOE HOLLAND-VILLA
RIBA STAGE	STAGE 2 - CONCEPT DESIGN
DRAWING	EXISTING PLANS
DATE	NOV 2025
SCALE	1:100 @ A1

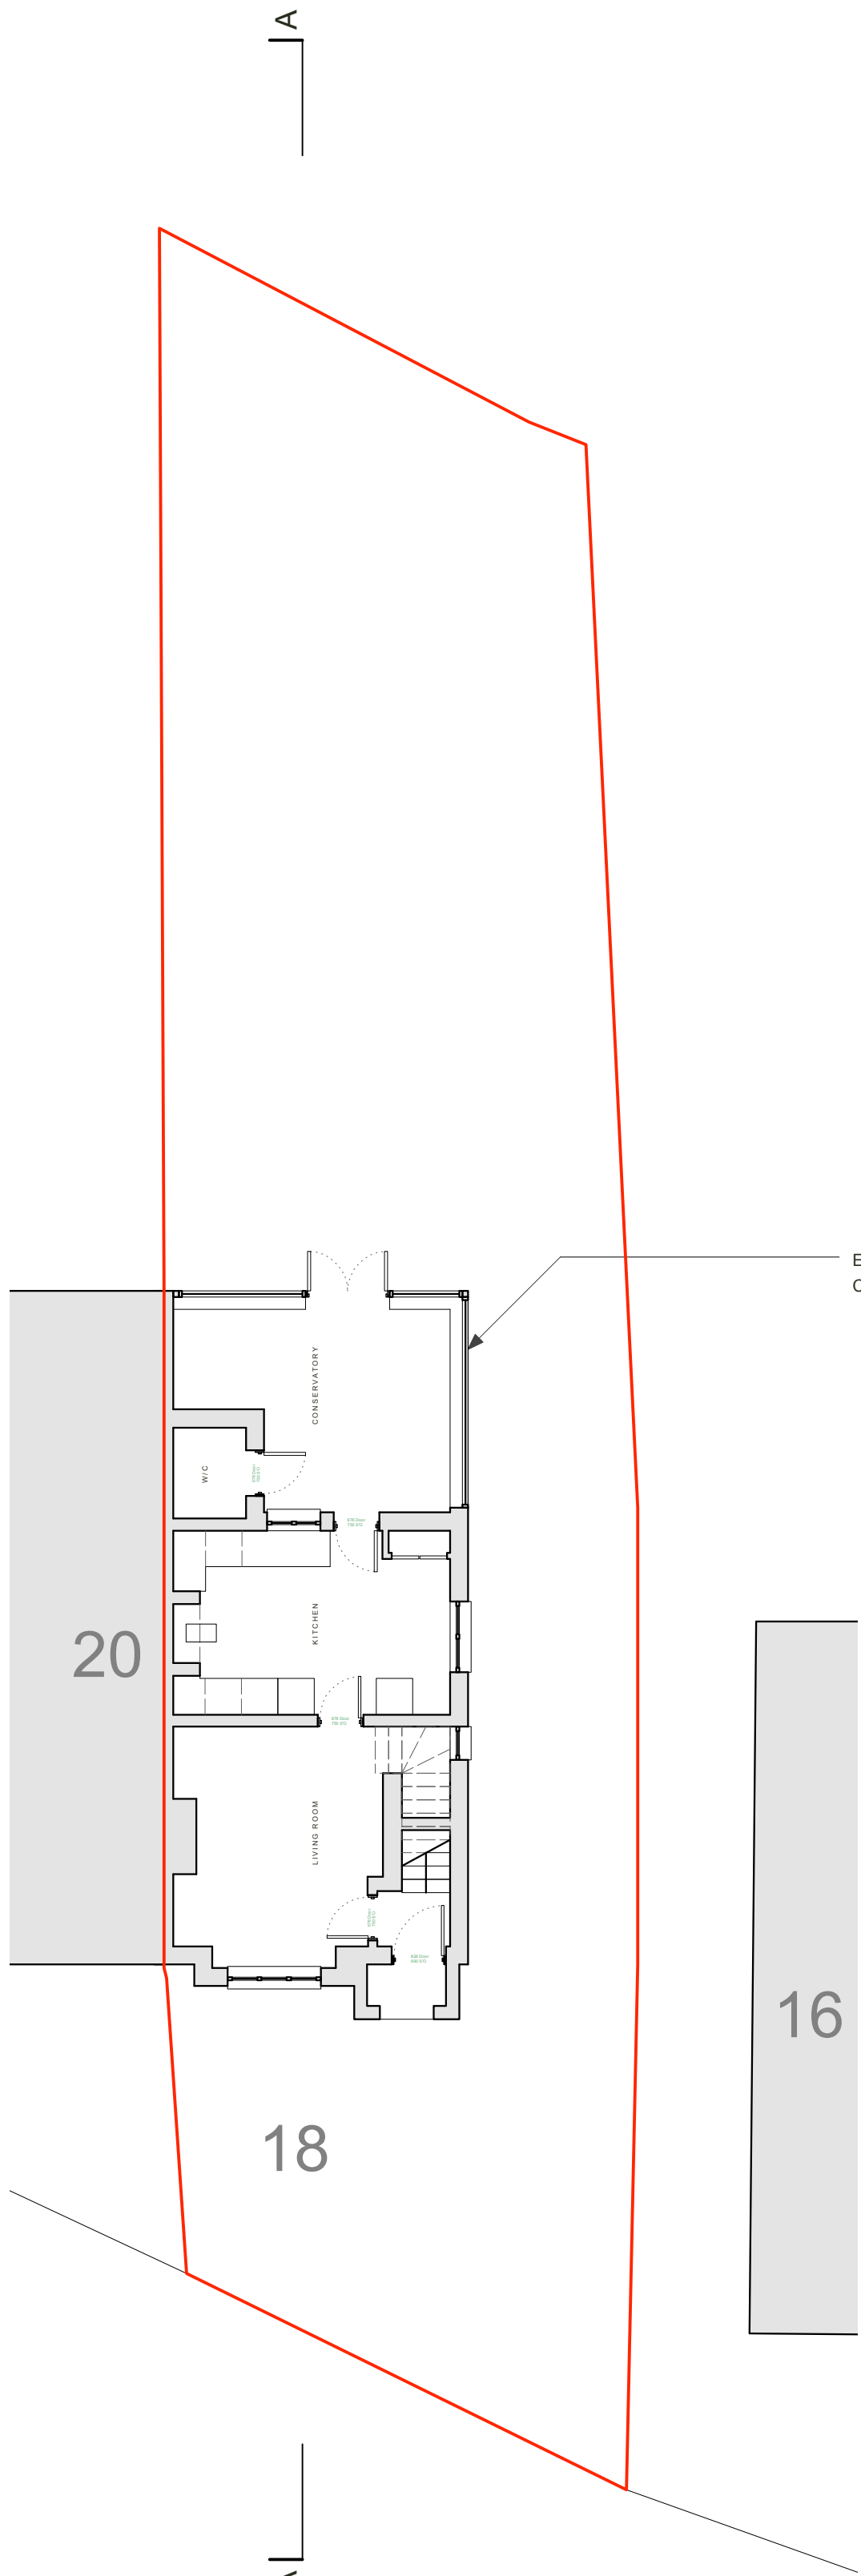


EXISTING GROUND FLOOR

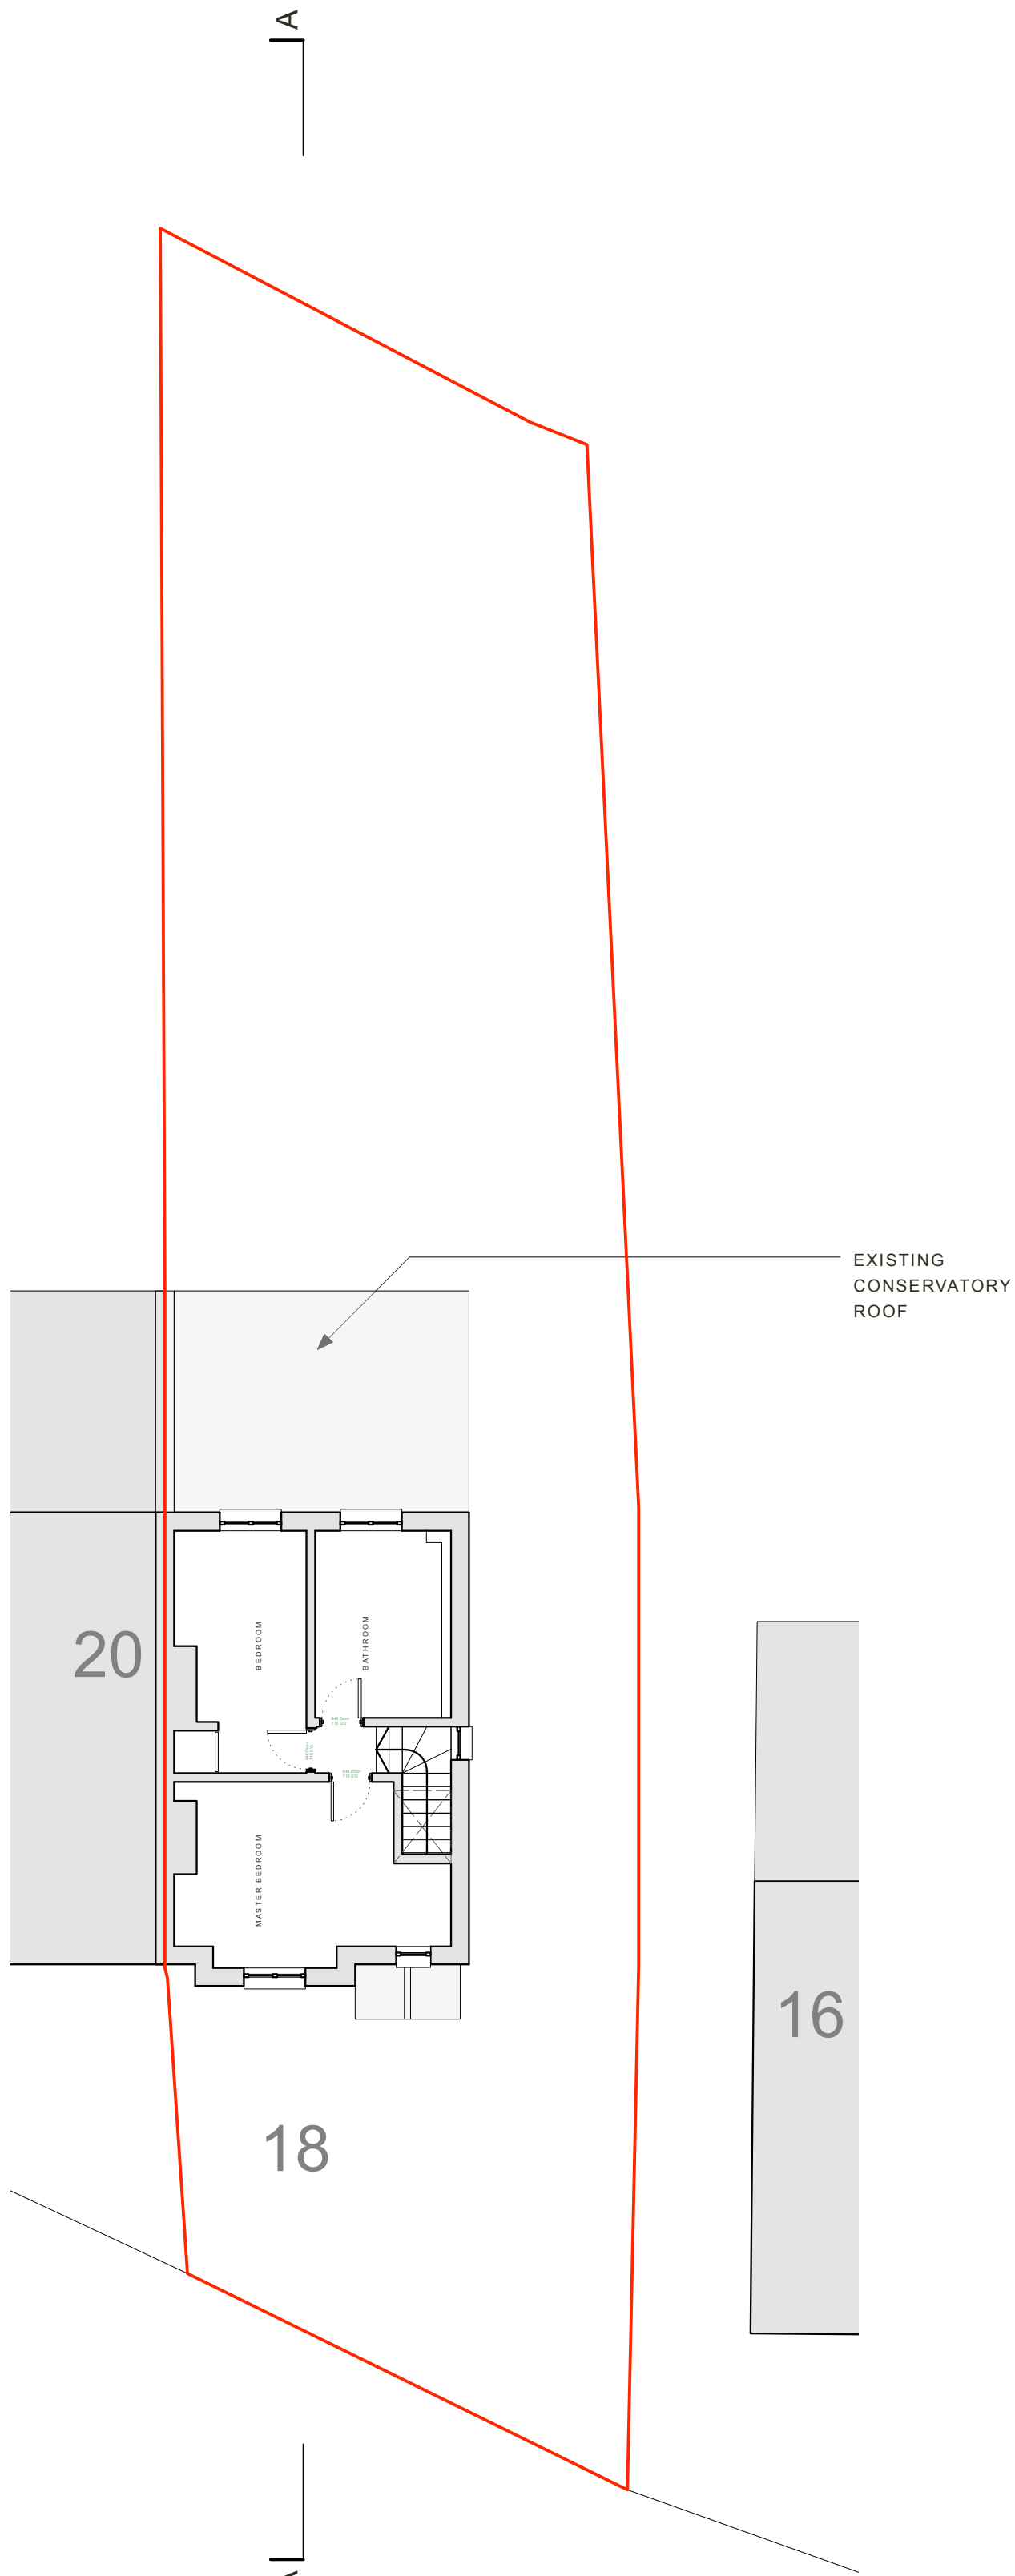

EXISTING FIRST FLOOR

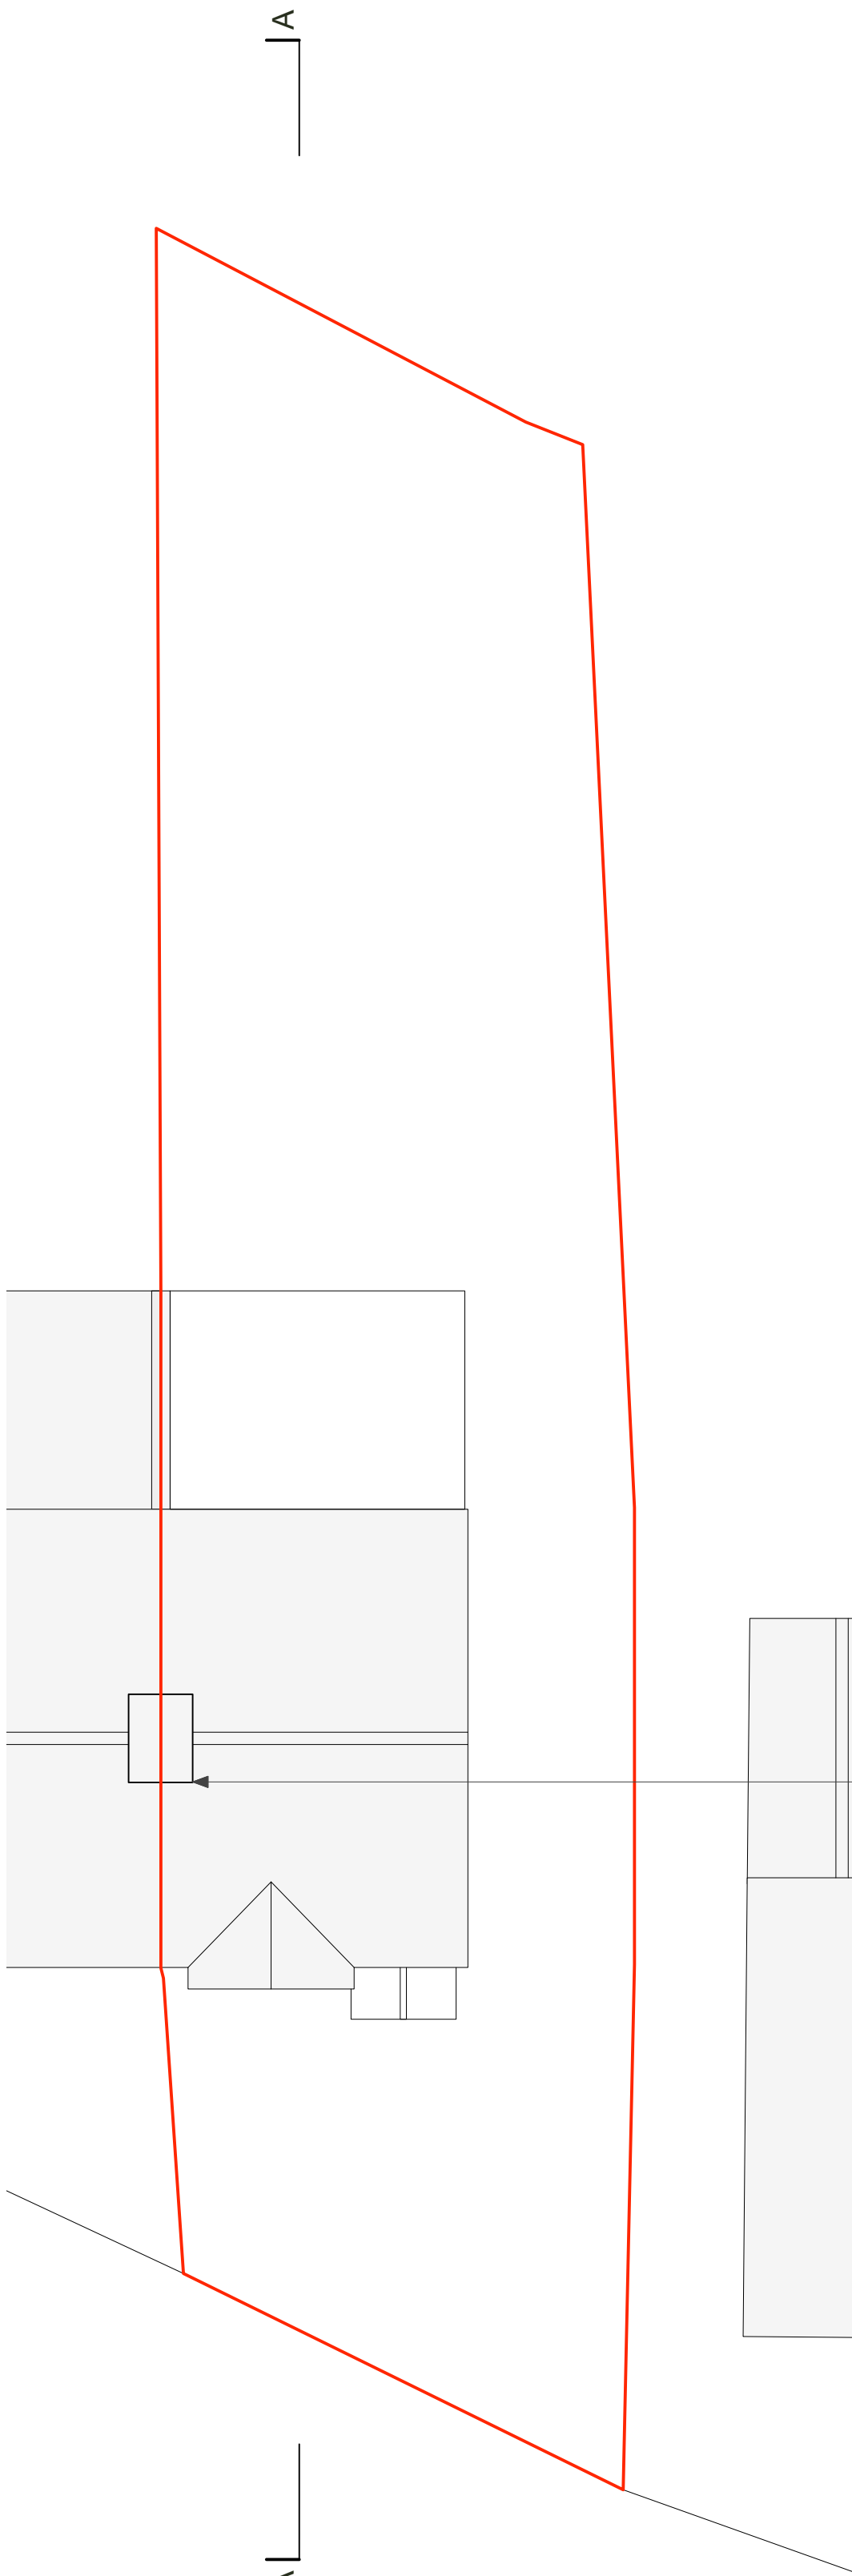

EXISTING ROOF

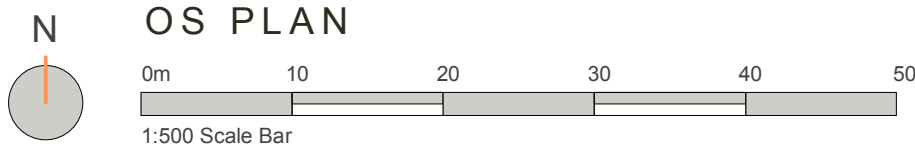

EXISTING CHIMNEY

REV	DATE	COMMENT	BY
A	17.11.25	ISSUED FOR PLANNING	EB

