

18 WESTERN RD, HURSTPIERPOINT, HAS SOCKS, BN6 9TA

18 Western Rd,
Hurstpierpoint

1.002 - Rev A

CLIENT	JOE HOLLAND-VILLA
RIBA STAGE	STAGE 2 - CONCEPT DESIGN
DRAWING	EXISTING ELEVATIONS & SECTIONS
DATE	NOV 2025
SCALE	1:100 @ A1




20 18 16
EXISTING EAST ELEVATION



16 18 20
EXISTING WEST ELEVATION



EXISTING NORTH ELEVATION

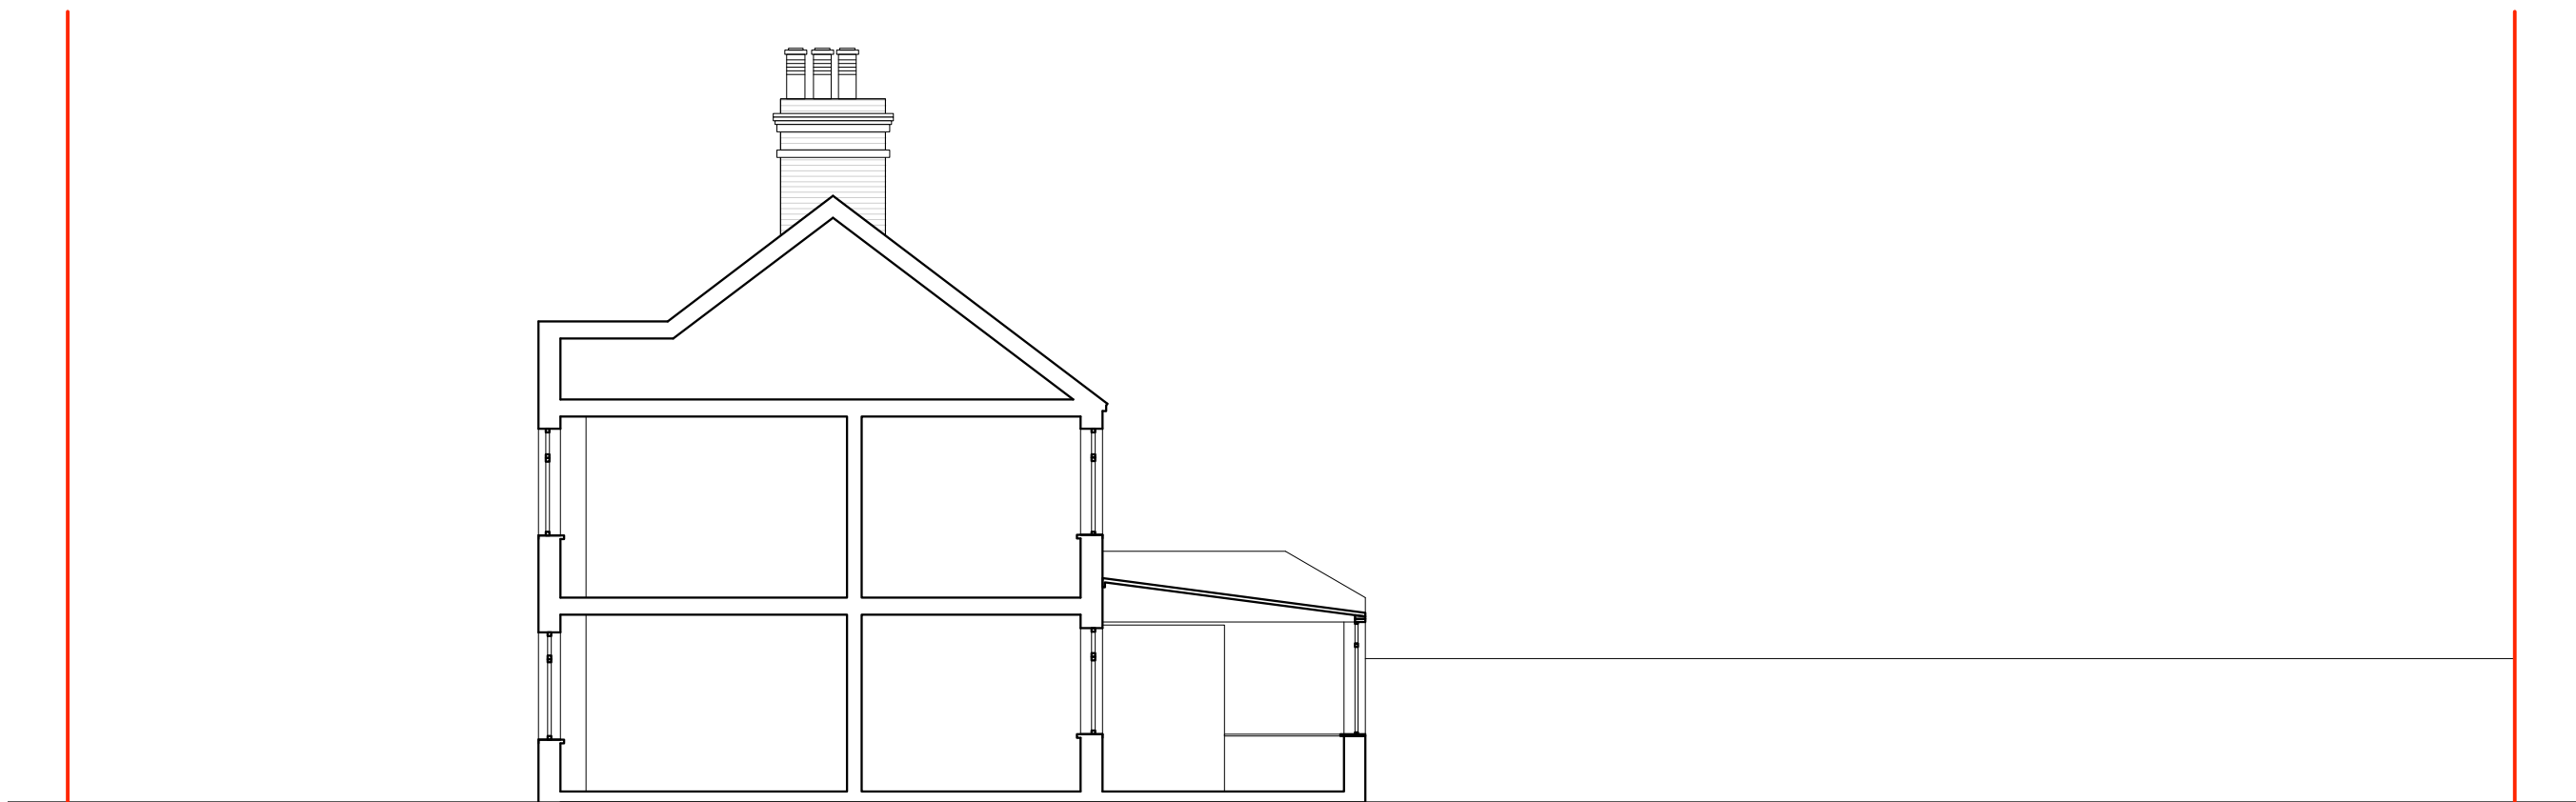

EXISTING SECTION A

REV	DATE	COMMENT	BY
A	17.11.25	ISSUED FOR PLANNING	EB