


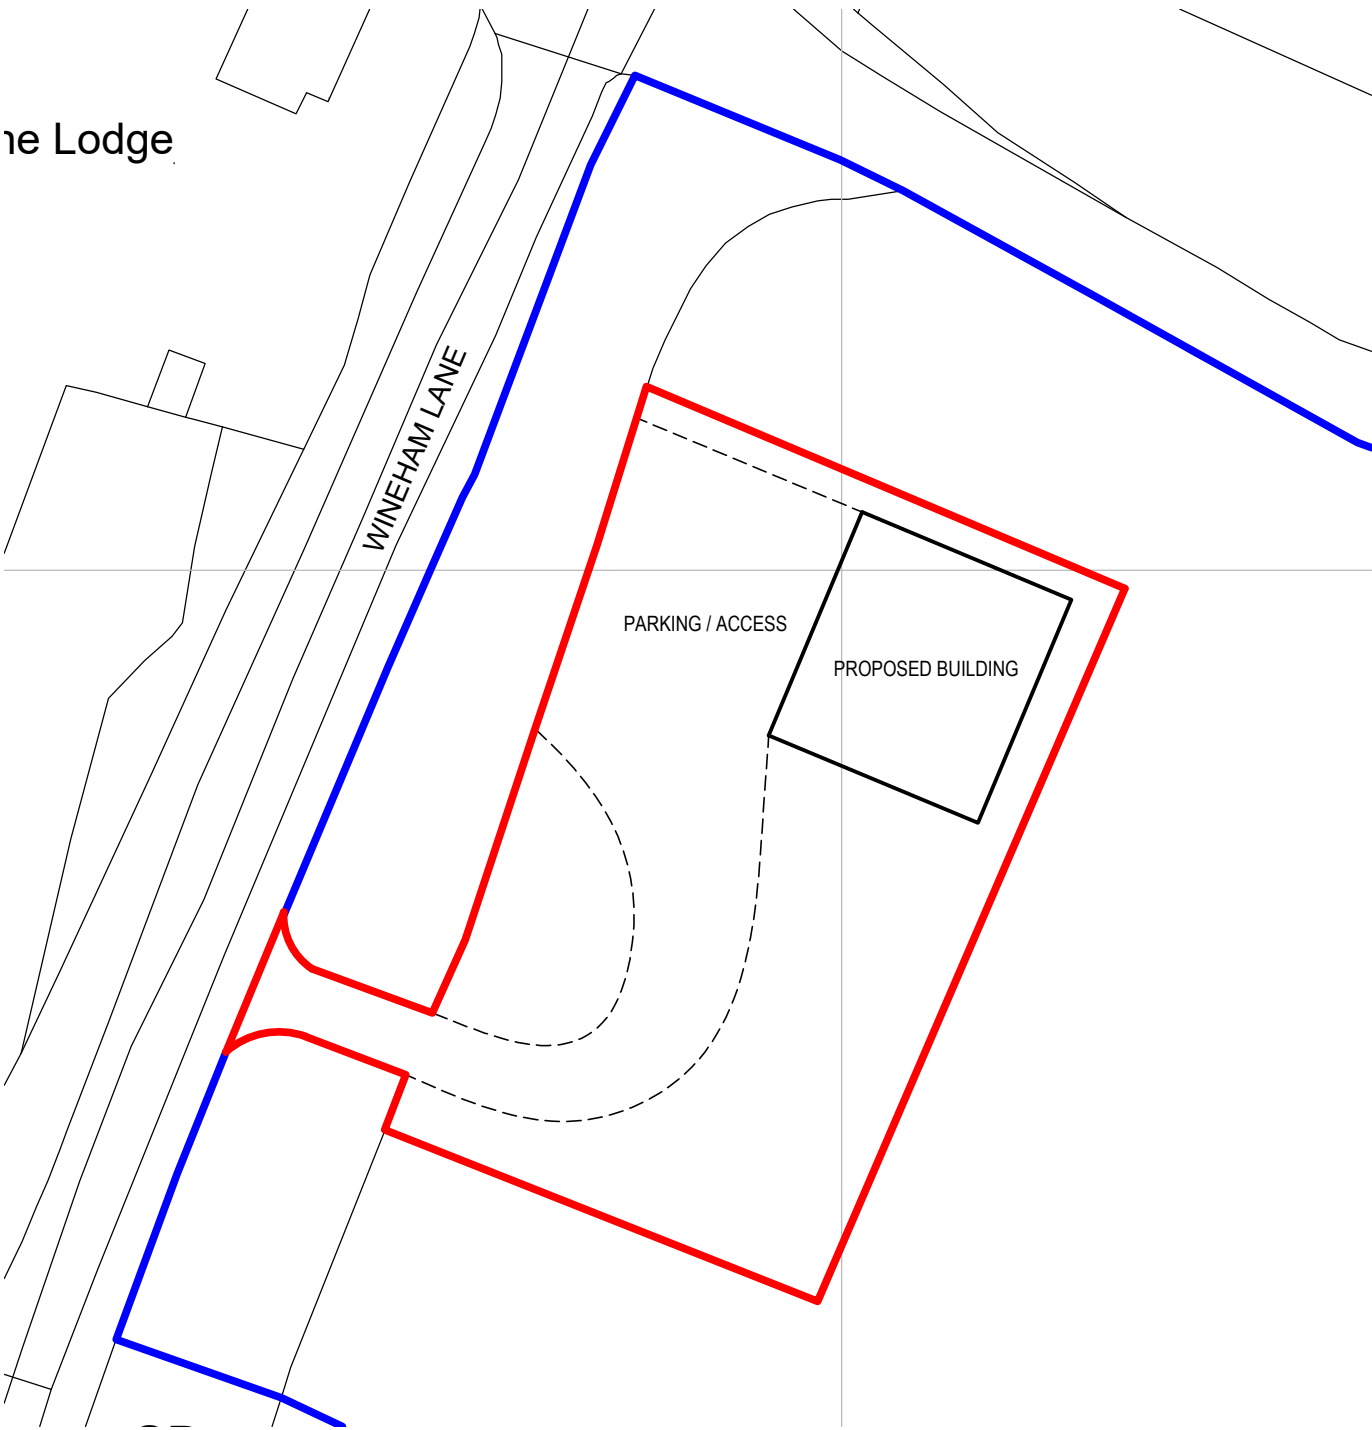


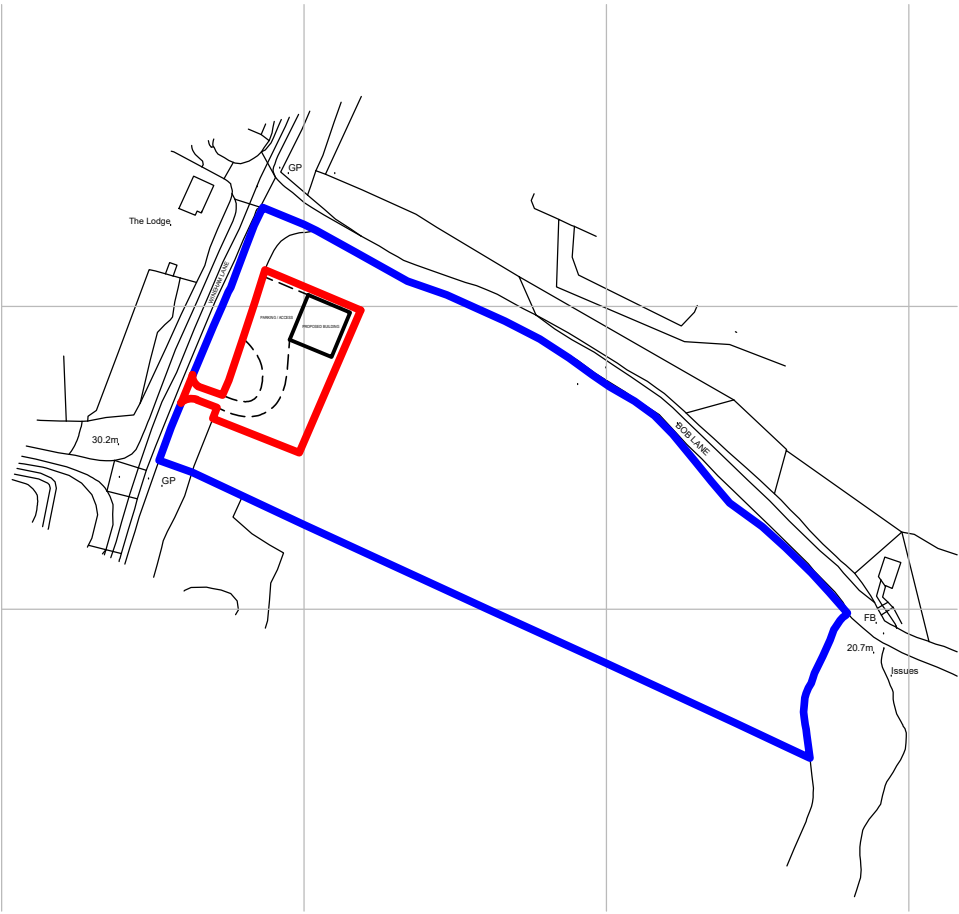

BLOCK PLAN

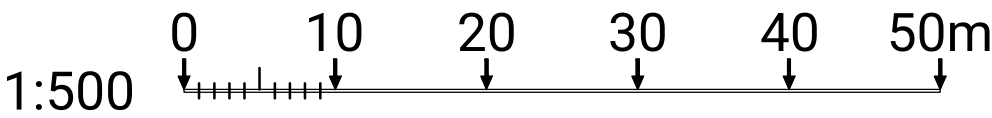

LOCATION PLAN

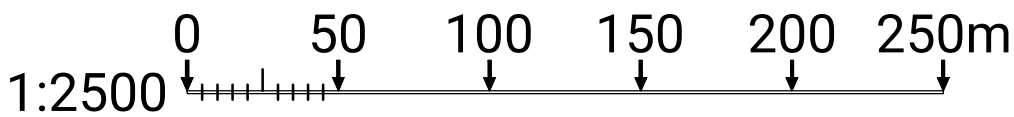

GENERAL NOTES


ALL DIMENSIONS TO BE CHECKED ON SITE PRIOR TO COMMENCEMENT OF WORKS - PLEASE REPORT ERRORS OR OMISSIONS TO THE ARCHITECT.

THIS DRAWING HAS BEEN PRODUCED FOR THE PURPOSES OF PLANNING AND BUILDING REGULATIONS APPROVALS ONLY AND IS NOT INTENDED TO BE A FULL WORKING DRAWING.

THIS DRAWING IS TO BE READ IN CONJUNCTION WITH ANY WRITTEN SPECIFICATIONS, SCHEDULES OF WORK AND STRUCTURAL ENGINEER'S DETAILS AS APPROPRIATE.

THIS DRAWING IS THE COPYRIGHT OF PUMP HOUSE DESIGNS AND ANY FURTHER REPRODUCTION OF THE PLAN IS NOT PERMITTED WITHOUT OBTAINING PRIOR CONSENT.

© CROWN COPYRIGHT 2026 - LICENCE NO. 100032237

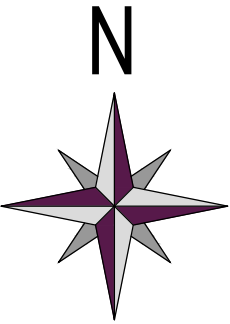

D	RED / BLUE LINE AMENDED FOR BNG	MG	14/8/26
C	RED LINE AMENDED	MG	29/7/26
B	BUILDING REDUCED IN SIZE	MG	9/6/26
A	BUILDING REDUCED IN LENGTH FOR PLANNING	MG	8/5/26
REV	DESCRIPTION	BY	DATE



Architectural & Interior Design Consultants

01424 871120 info@pumphousedesigns.co.uk

CLIENT
Mr D Hall

PROJECT
LAND AT
BOB LANE & WINEHAM LANE
WINEHAM
WEST SUSSEX

DRAWING
LOCATION BLOCK PLAN

FIRST ISSUE
DEC 25
DRAWN BY
MRG
SCALE @ A3
1:500 & 1:2500

DRAWING NO.
8536 / LBP / D