The Harris Group Ltd does not accept liability for any deviation to our drawings or specification. This Drawing is copyright and may not be reproduced in whole or part without written authority.

NORTH

Subject to confirmation of legal boundaries, underground services locations, easements & other site constraints.


This drawing has been based on ordnance survey mapping and the following drawings:

Berry Geomatics, dwg 54/24 Issued 30/09/24


Barrell Tree Consultancy, dwg 24107-18 Issued 26/09/24
Craddys Dwg: ACAD-13599-CDY-XX-XX-DR-C-0001-S2-P01 Proposed Levels and Contours

0 1000 2000 3000 4000 5000mm
SCALE 1:100


Rev	Date	Description	Drawn	Chk'd
P01	29.04.26	Amended to client comments	GI	HWG

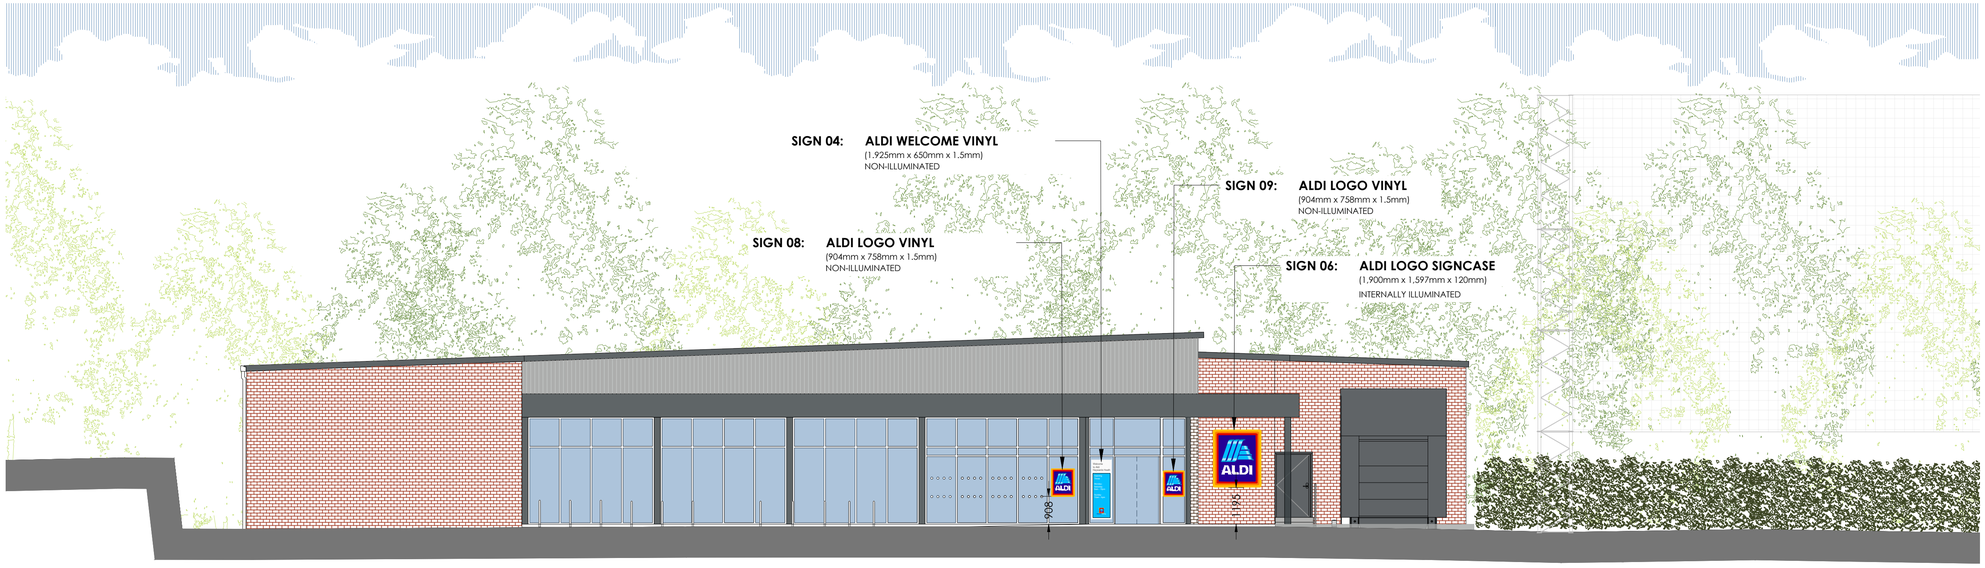

PROPOSED ELEVATION B | WEST
scale 1:100

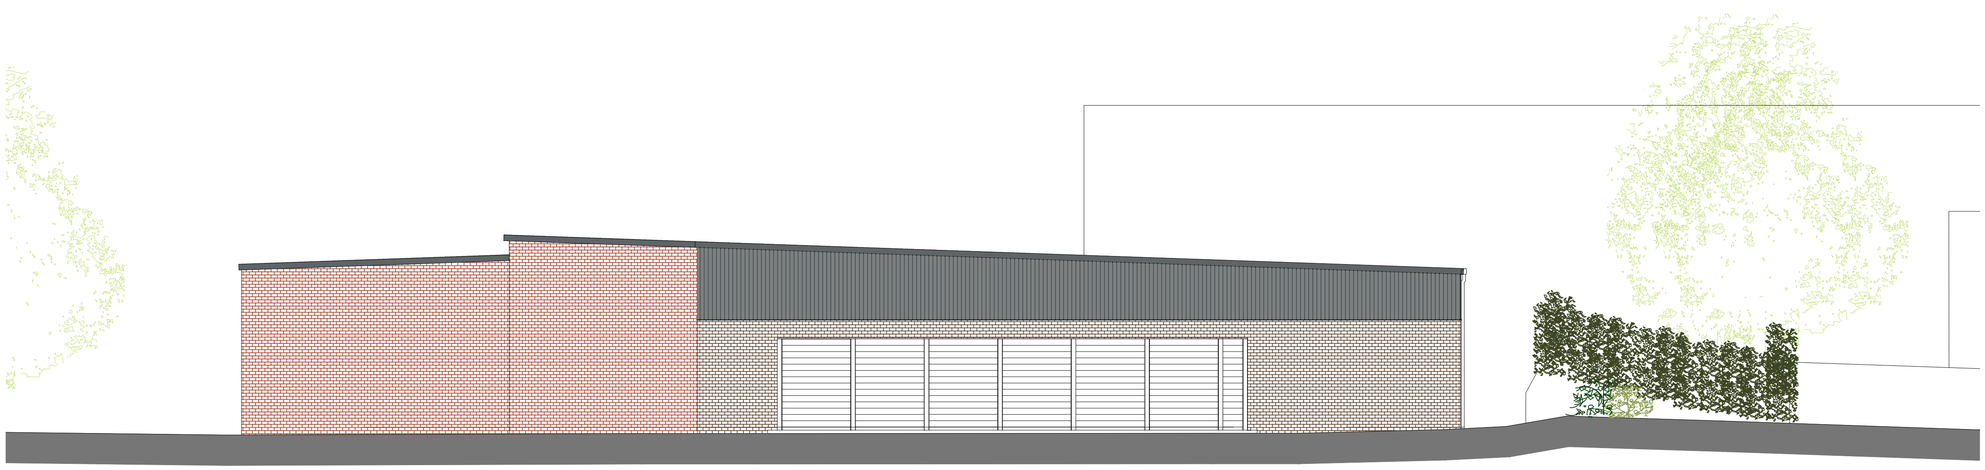

PROPOSED ELEVATION D | EAST
scale 1:100

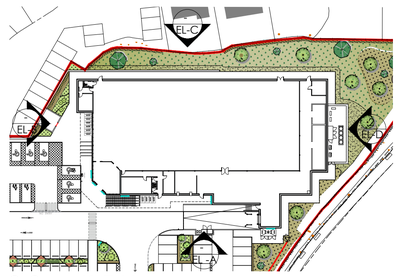

03: KEY
scale: NTS

THE HARRIS PARTNERSHIP

Architecture
Masterplanning
Interior Design

www.harrispartnership.com

Wakefield Manchester Milton Keynes Reading London Harrogate

Client
Aldi Stores Ltd

Project Title
Proposed Redevelopment

Sussex House
Perrymount Road
Haywards Heath, RH16 1DN

Drawing Title
Proposed Elevations 2 of 2

Drawn	Checked	Scale @A1	BIM Status	Date
GI	HWG	1:100	NA	04/26

Drawing Status	Rev.	THP Project No
Planning	P01	19971

Project No.	Originator	Volume	Level	Type	Role	Number
19971	THPK	00	XX	DR	A	182