




TOTEM SIGN COLOUR DETAILS


SIGN 01	PANTONE		RAL	CMYK	AV. CANDELAS (PER sq.m.)	area (PER sq.m.)	percentage	percentage cd/m ²
	1. Pantone ® 298		-	67 2 0 0	16	0.59	10	1.60
	2. Pantone ® 281		-	100 85 5 36	2.2	3.18	55	1.21
	3. Pantone ® 2035		-	0 97 100 3	8	0.40	7	0.56
	4. Pantone ® 3564		-	0 61 100 0	68	0.55	9	6.12
	5. Pantone ® 7548		-	0 12 98 0	92	0.80	14	12.8
	6. Pantone ® white		9003	0 0 0 0	114	0.27	5	5.70
						5.79	100	27.99
SIGN 02	PANTONE		RAL	CMYK	AV. CANDELAS (PER sq.m.)	area (PER sq.m.)	percentage	percentage cd/m ²
	1. Pantone ® 281		-	100 85 5 36	2.2	1.47	81	1.78
	2. Pantone ® white		9003	0 0 0 0	114	0.34	19	21
						1.81	100	22.78
SIGN 03	PANTONE		RAL	CMYK	AV. CANDELAS (PER sq.m.)	area (PER sq.m.)	percentage	percentage cd/m ²
	1. Pantone ® 298		-	67 2 0 0	16	1.0	85	13.6
	6. Pantone ® white		9003	0 0 0 0	114	0.18	15	17.1
						1.18	100	30.7

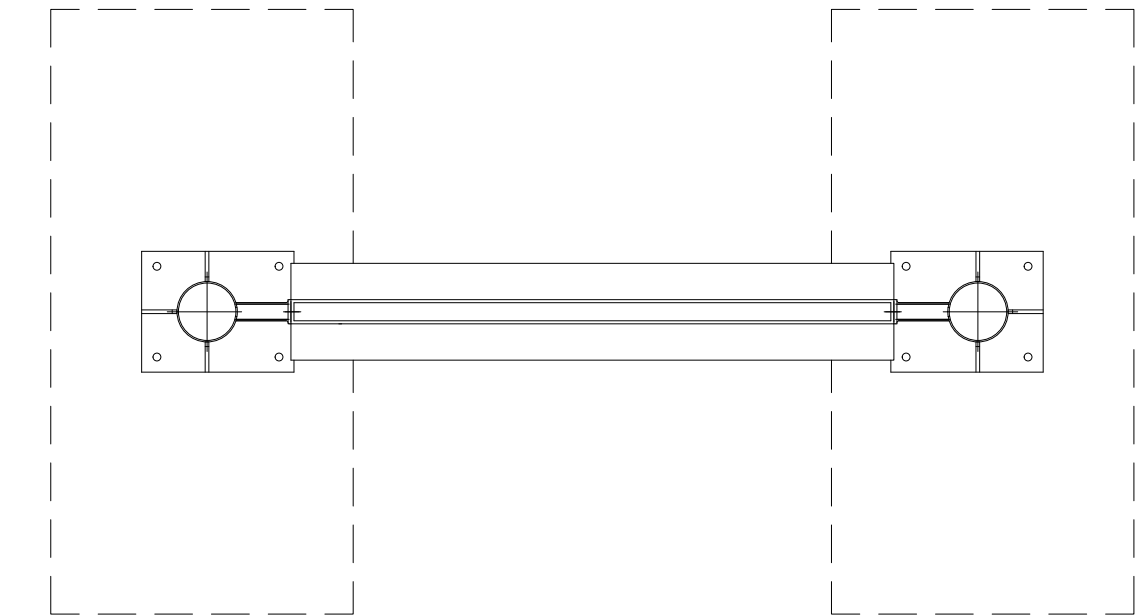

TOTEM PLAN

scale 1:25

TYPE 4: H Mounted sign (2070 x 2470mm) double faced pole mounted signs. High quality fabricated aluminium signcase, finished RAL 7016 Anthracite. Sign panel is polycarbonate with screen-printed 5 colour foil logo. Signs are fully internally illuminated by fluorescent tubes.

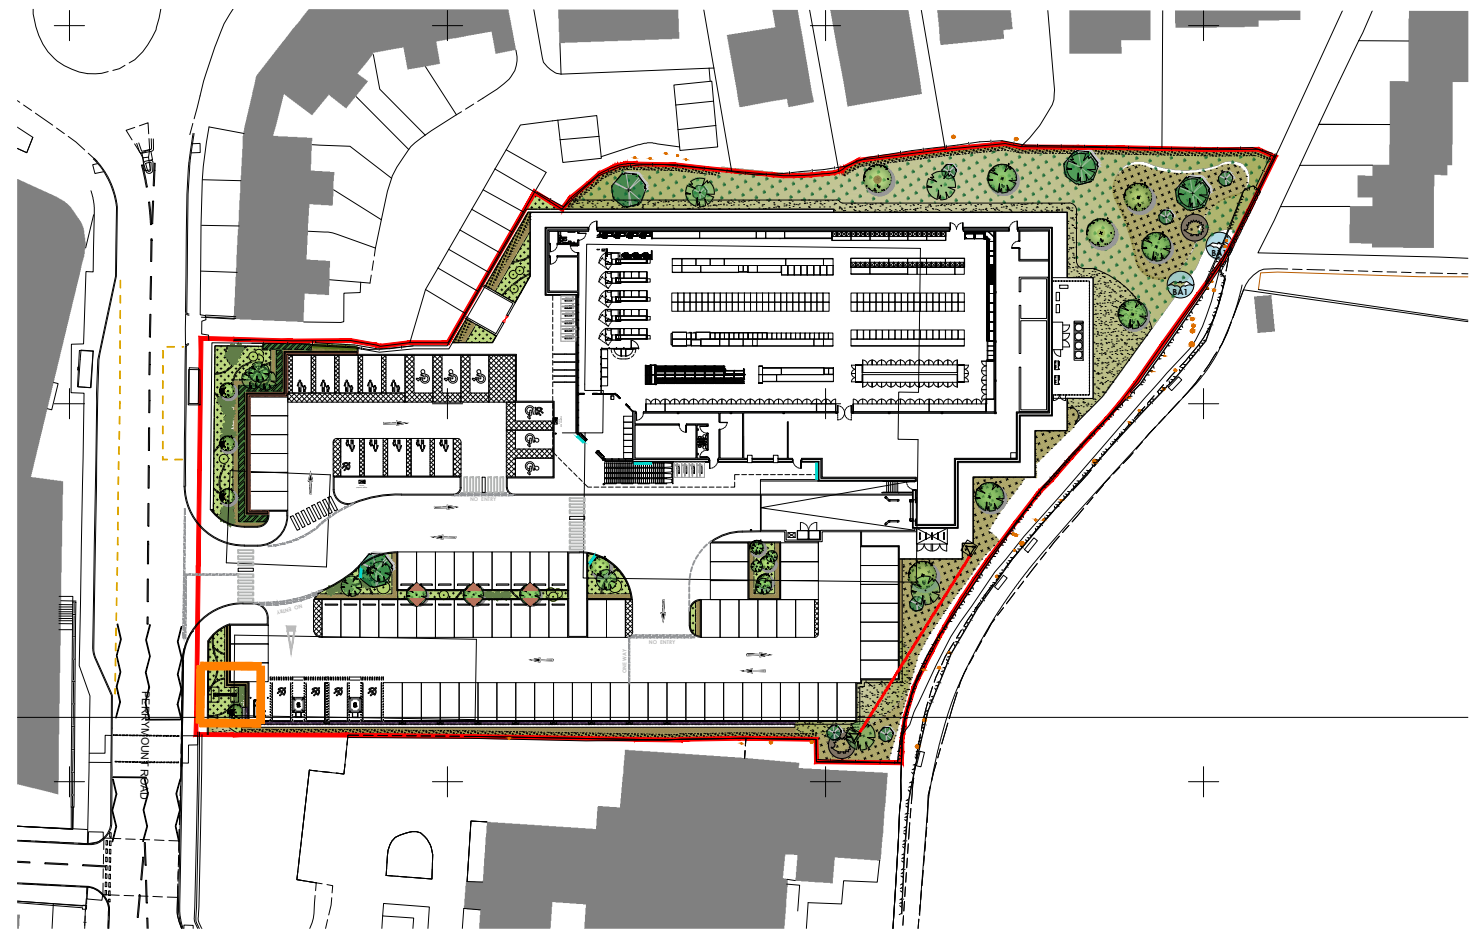

TOTEM LOCATION

scale 1:1000