


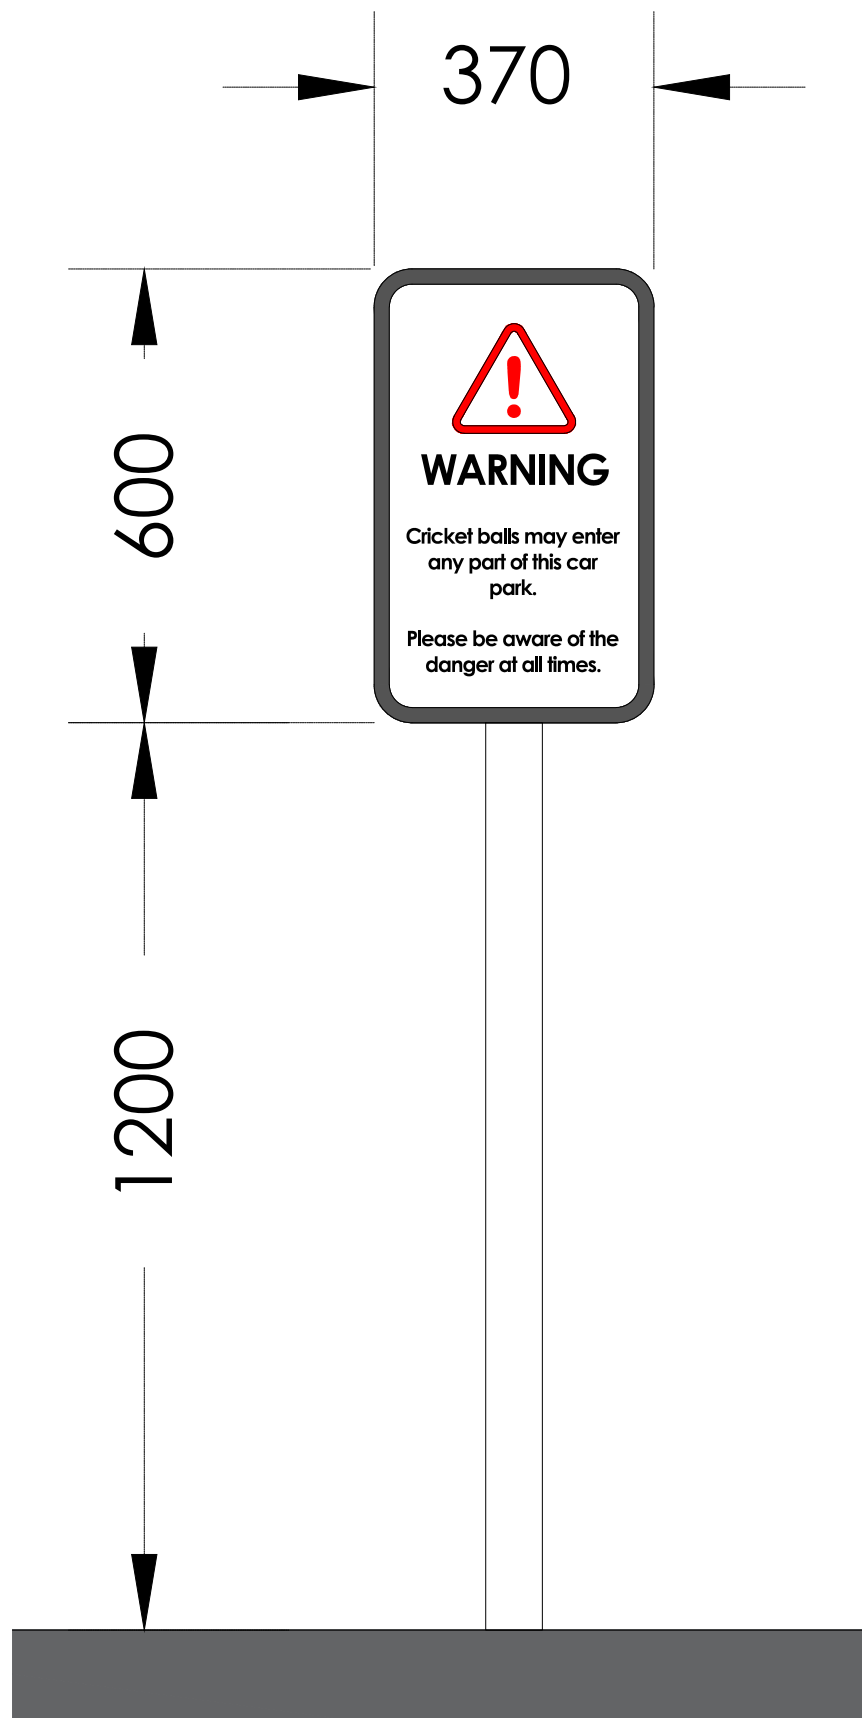

SIGN 07:

Warning Cricket Sign. Sign is 3mm thick composite sheet is made up of two thin layers of aluminium with a plastic core making a very robust sign which is fully weatherproof and unbreakable. It is directly flat printed with durable UV inks with a high quality professional finish. Max symbol size 144mm.

SIGN IS NON ILLUMINATED

The Harris Group Ltd does not accept liability for any deviation to our drawings or specification. This Drawing is copyright and may not be reproduced in whole or part without written authority.


Subject to confirmation of legal boundaries, underground services locations, easements & other site constraints.

This drawing has been based on ordnance survey mapping and the following drawings:

Berry Geomatics, dwg 54/24 issued 30/09/24

Barrell Tree Consultancy, dwg 24107-1B issued 26/09/24
Craddys Dwg: ACAD-13599-CDY-XX-XX-DR-C-0001-S2-P01 Proposed Levels and Contours

Rev	Date	Description	Drawn	Chk'd
P01	28.04.26	Amended to client comments	GI	HWG

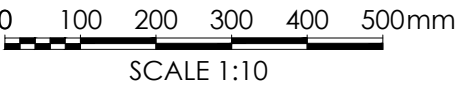



Architecture
Masterplanning
Interior Design

www.harrispartnership.com

Client
Aldi Stores Ltd



Project Title
Proposed Redevelopment

Sussex House
Perrymount Road
Haywards Heath, RH16 1DN

Drawing Title
Proposed Warning Sign

Drawn	Checked	Scale @A3	BIM Status	Date
GI	HWG	1:10	NA	04/26

Drawing Status	Rev.	THP Project No
Planning	P01	19971

Drawing Reference
19971 THPK XX XX DR A 0185