





architecture | planning | property
sumailpinu@gmail.com

GRC Design Ltd is the owner of the copyright subsisting in these drawings, plans, designs and specifications. They must not be used, reproduced or copied, in whole or in part, nor may the information, ideas and concepts therein contained (which are confidential to GRC Design Ltd) be disclosed to any person without the prior written consent of that company

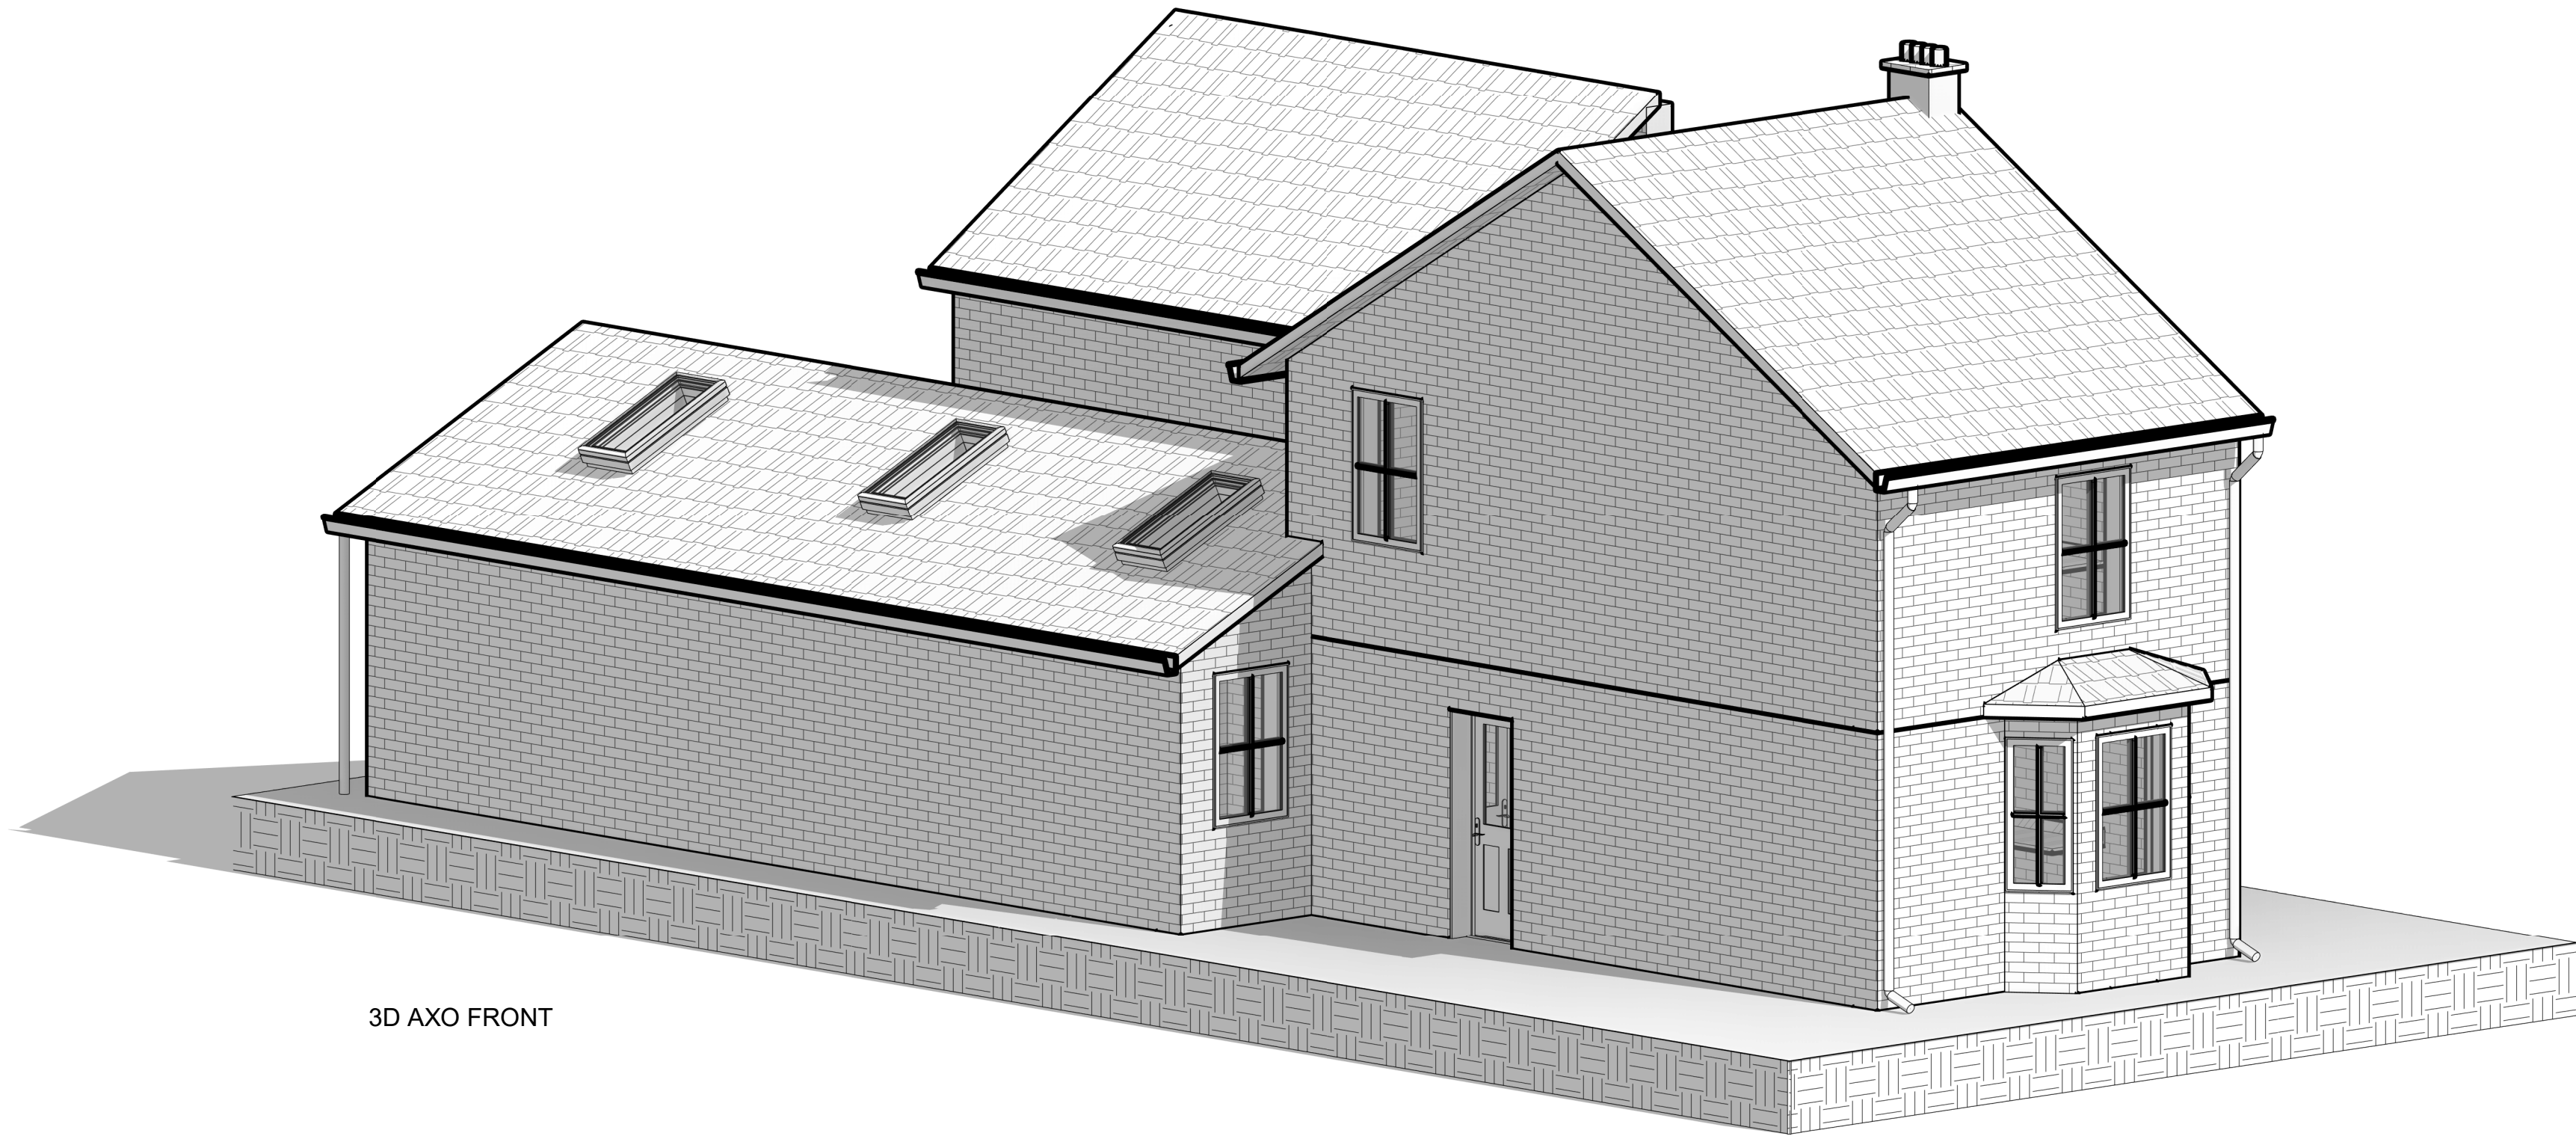

3D AXO FRONT

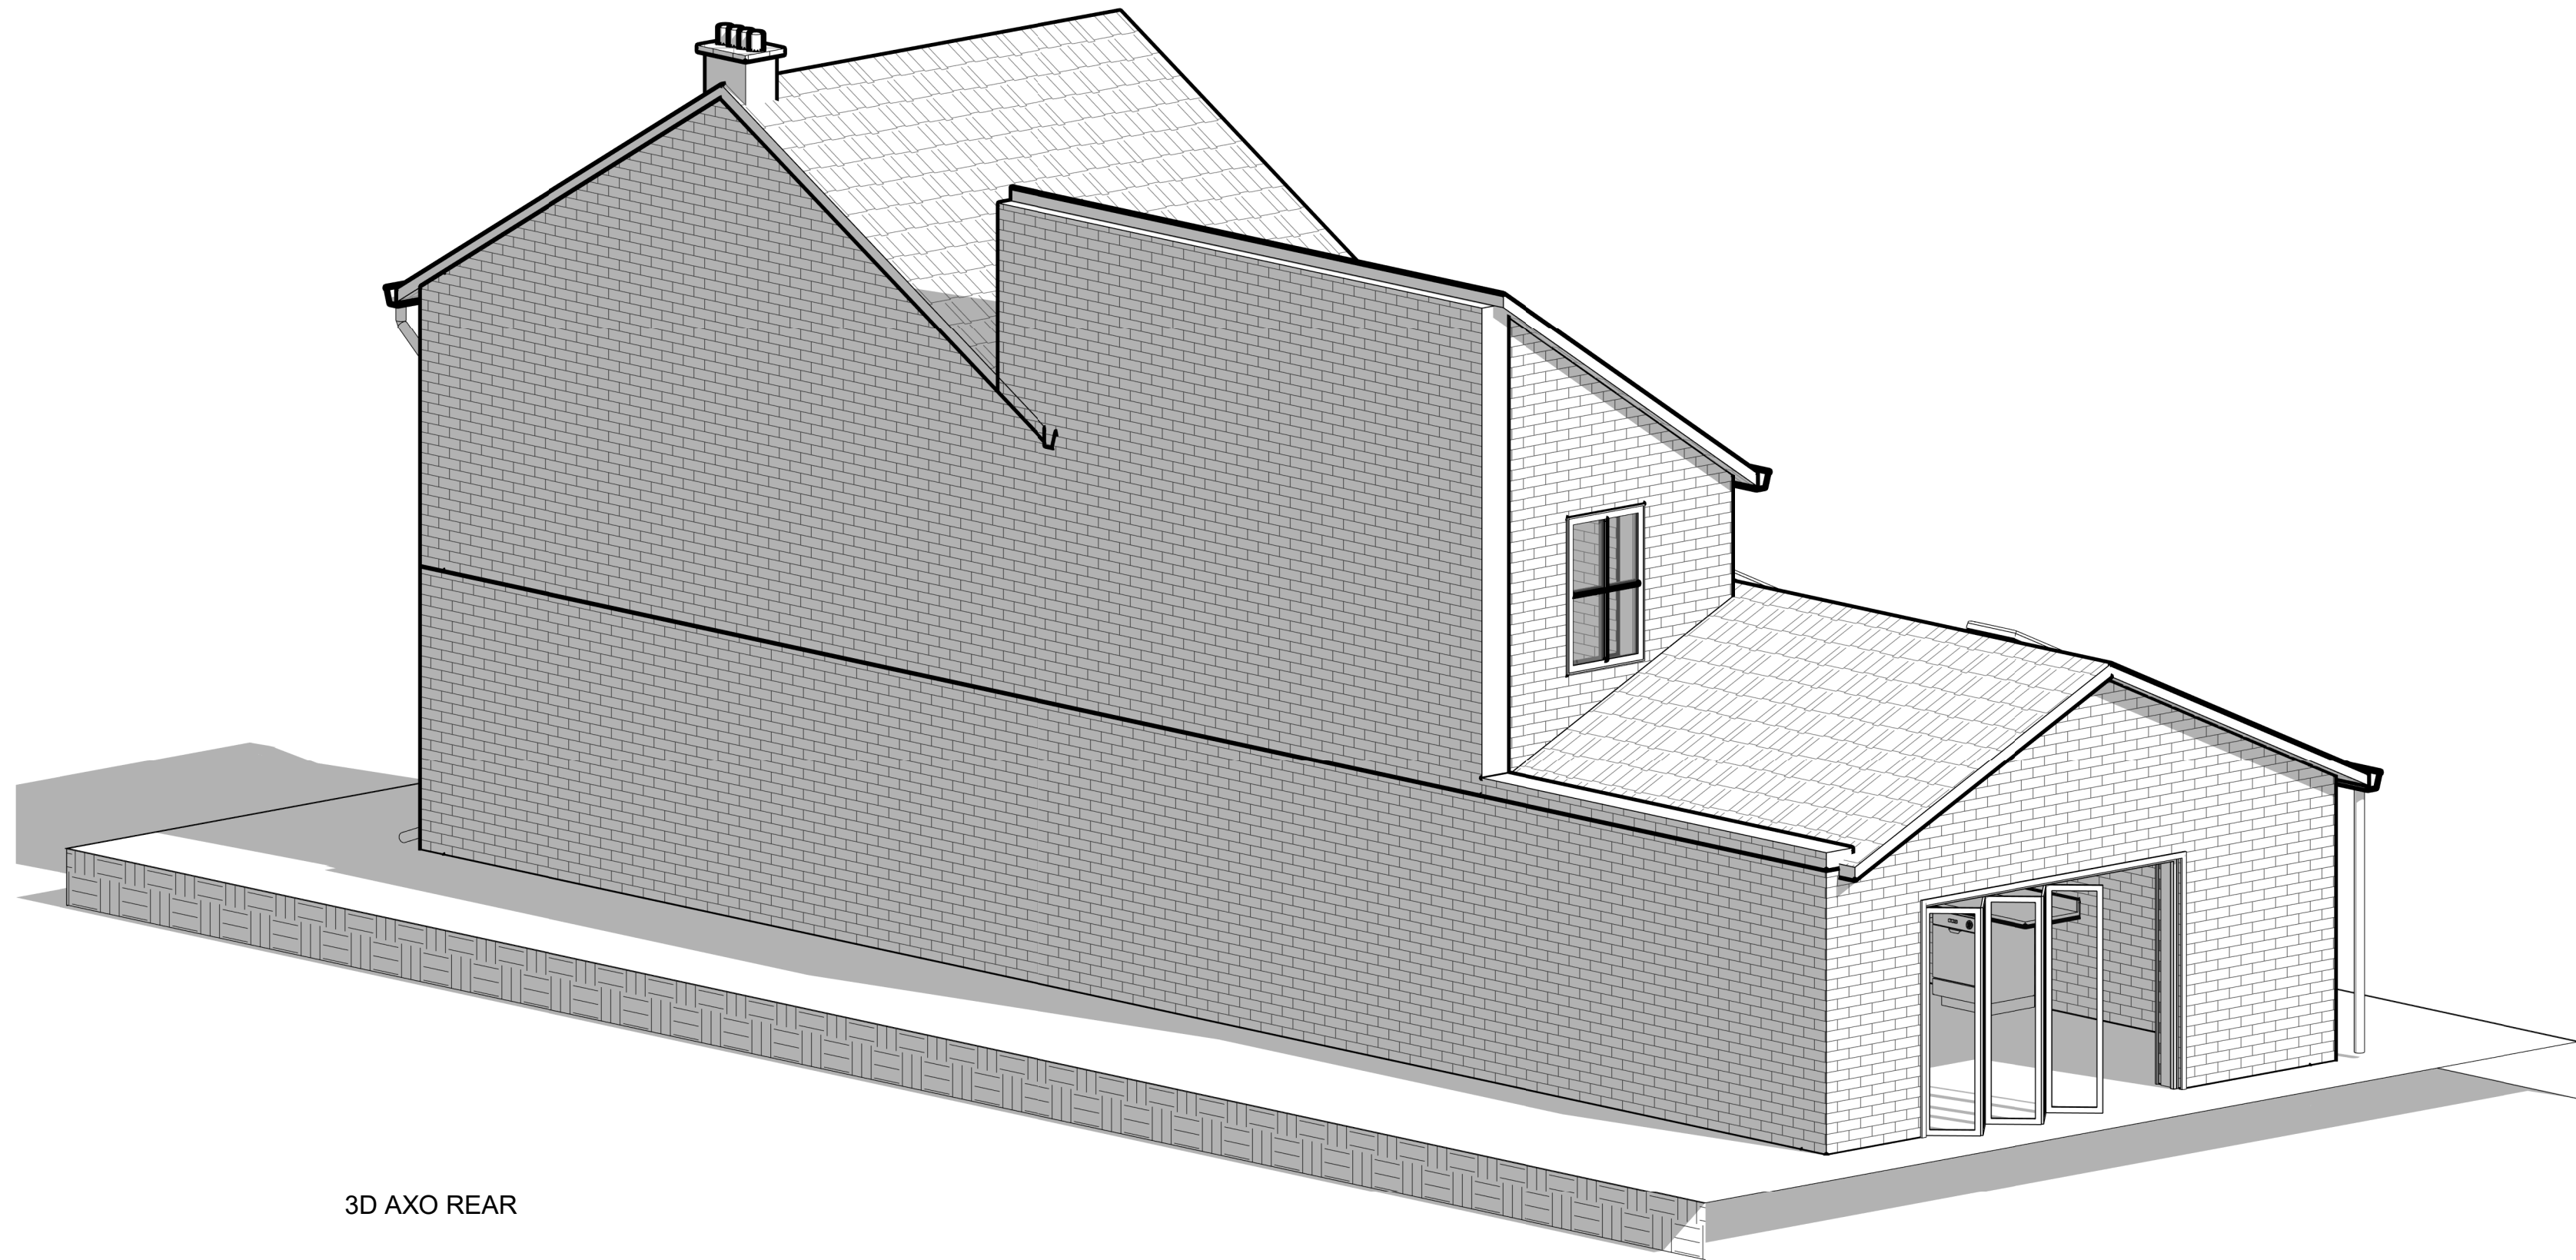

3D AXO REAR

FOR PLANNING

84, Franklynn Road, Haywards Heath, West Sussex, Rh16 4dh - Rear extension for Kitchen & Living area

Job No 26114

Date: 25-Mar-2026	Prepared for MR, ALEX	Drawing 3D AXONOMETRIC VIEWS	Scale:	(A1)	1	2	3	4	5	Drawing No A1-03	Issue A
-------------------	-----------------------	------------------------------	--------	------	---	---	---	---	---	------------------	---------