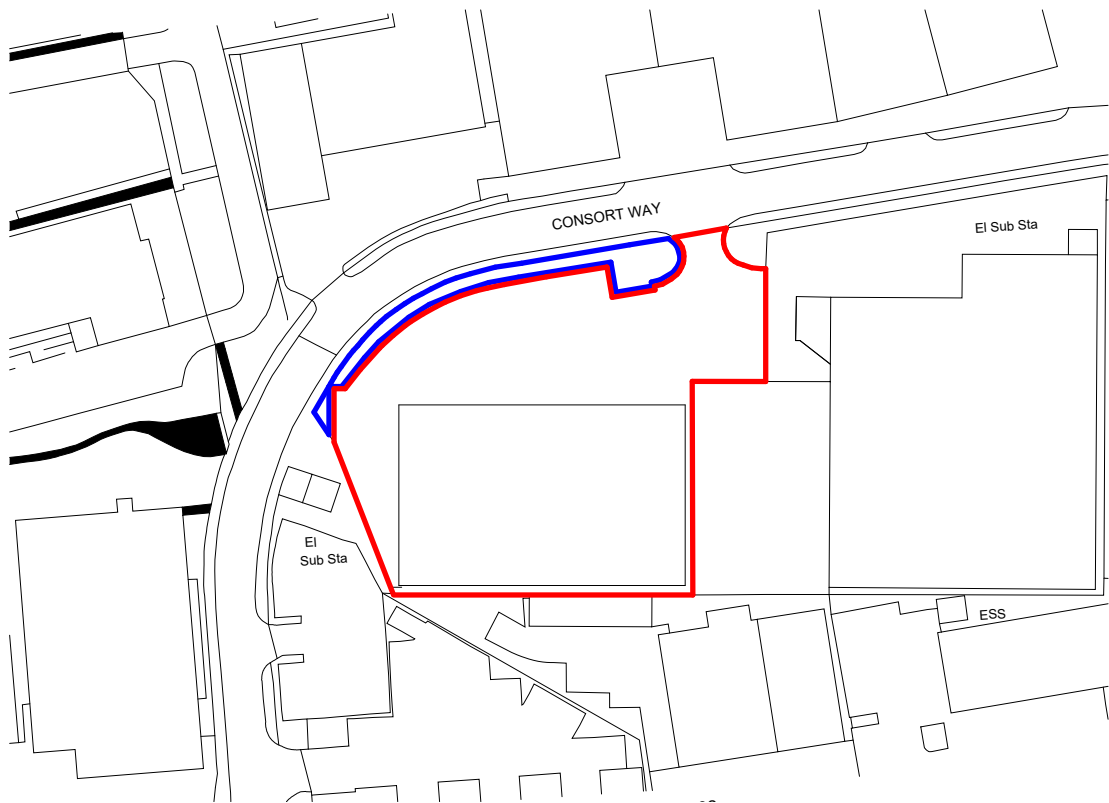


Contractors to check all dimensions on drawings.

Any discrepancies must be reported to KTA Architects Ltd or the contract administrator before proceeding.

Do not scale except for planning purposes, work to figured dimensions.

A Fire Consultant must be appointed for this project. KTA drawings & schedules to be read in conjunction with the Fire Consultant Fire Strategy Report.
The Fire Strategy Report takes precedence over any KTA drawing or schedule & any discrepancy should be brought to KTA's attention

This drawing must be read in conjunction with all relevant consultants drawings.

This drawing is © KTA Architects Ltd.

Revision Schedule			
Rev	Date	Description	Drw/ Chck
P1	MAR 26	Planning Issue	RN

Key	
—	Site Boundary
—	Site Ownership

KTA

Architects | Urban Designers

Winslade House, Winslade Park Ave, Manor Drive, Clyst St Mary, Exeter EX5 1FY

Tel: 01392 360338

Email: kt@kta.uk.com

Web: www.kta.uk.com

Project

Proposed Padel Centre UNITS A1, A2 and A3 CONSORT WAY, BURGESS HILL

Title

Location Plan

Athr DD	Chk by RN	Scale 1 : 1250 @ A3
Project 2625	Status Preliminary	
Drawing number 2625-KTA-XX-XX-D-A-0001		P1