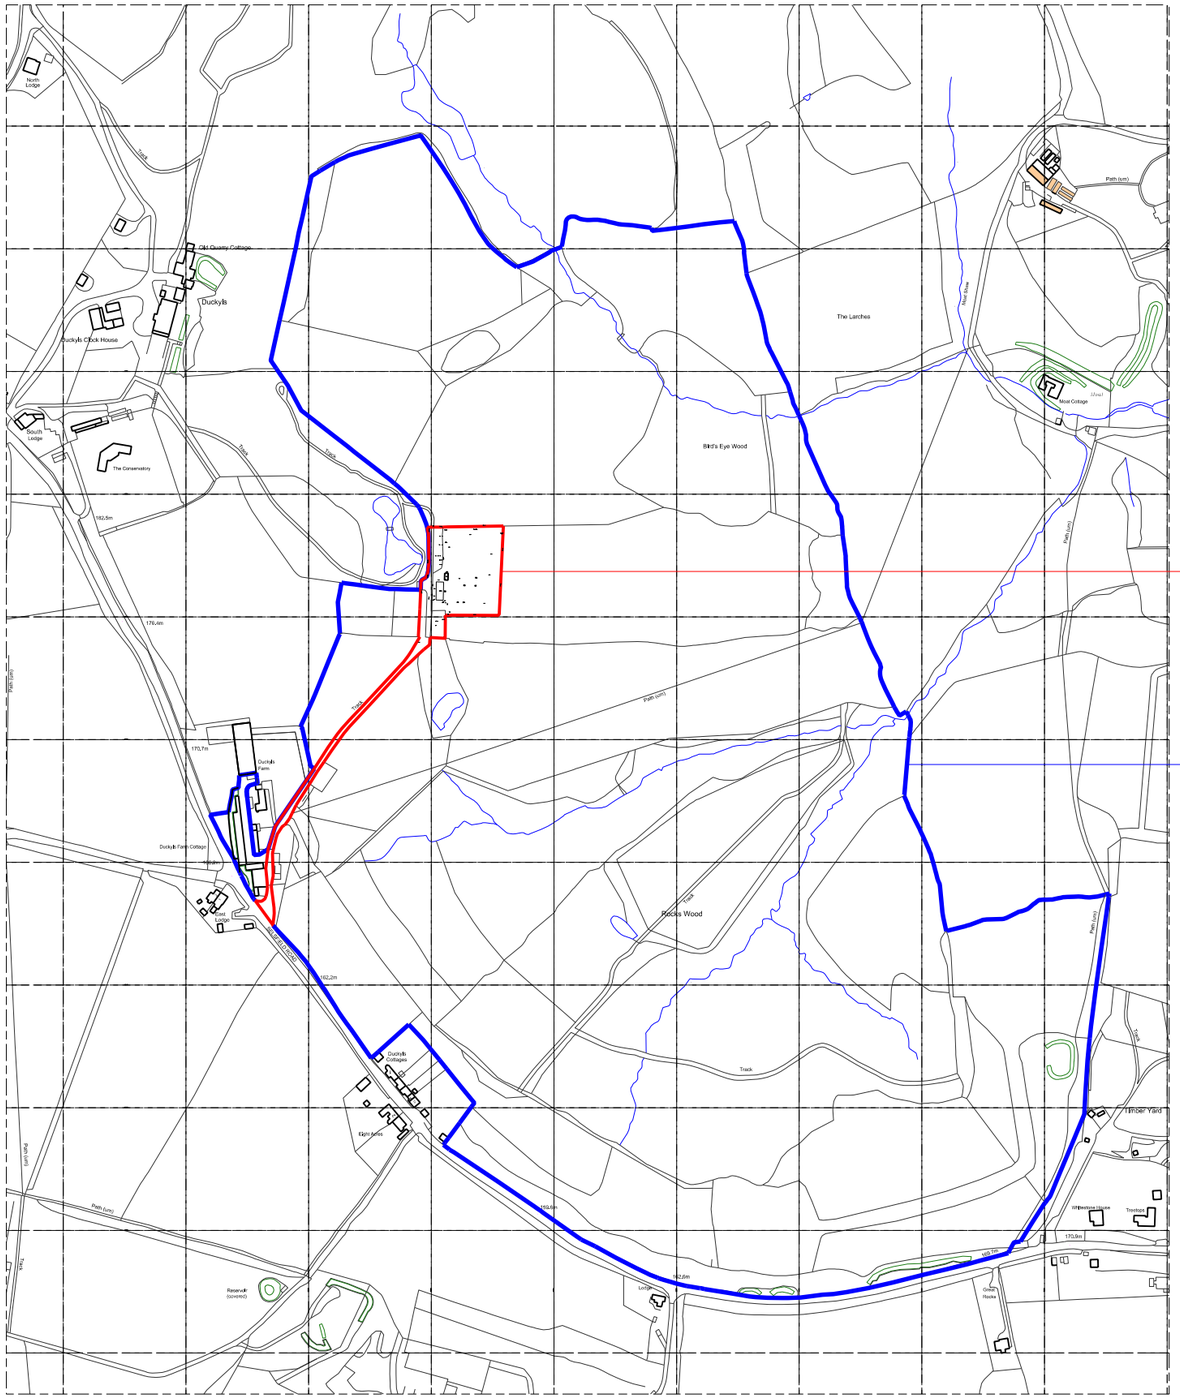


The Application Site

Land owned/controlled by the applicant outside of this application

Site Location Plan 1:2500 at A1
1:5000 at A3

100M Grid

0 100 200 300 400

N

NOTES:

REVISION:			DRAWN:	CHECK:
A	27/03/26	Application boundary amended to include access road	PC	PC

DUCKYLS FARM, EAST GRINSTEAD, RH19 4QY

Site Location Plan

G M L A r c h i t e c t s
UNIT 3,1-4 Christina Street, London, EC2A 4PA
Tel: 020 7729 9595 Fax: 020 7729 1801 info@gmlarchitects.co.uk

SCALE: 1:2500@A1 and 1 :5000@ A3
ISSUED FOR: PLANNING
FIRST ISSUED: FEBRUARY/2026
DRAWN BY:PC CHECK BY: NM

5117/PA01A