




Location plan

1:1250

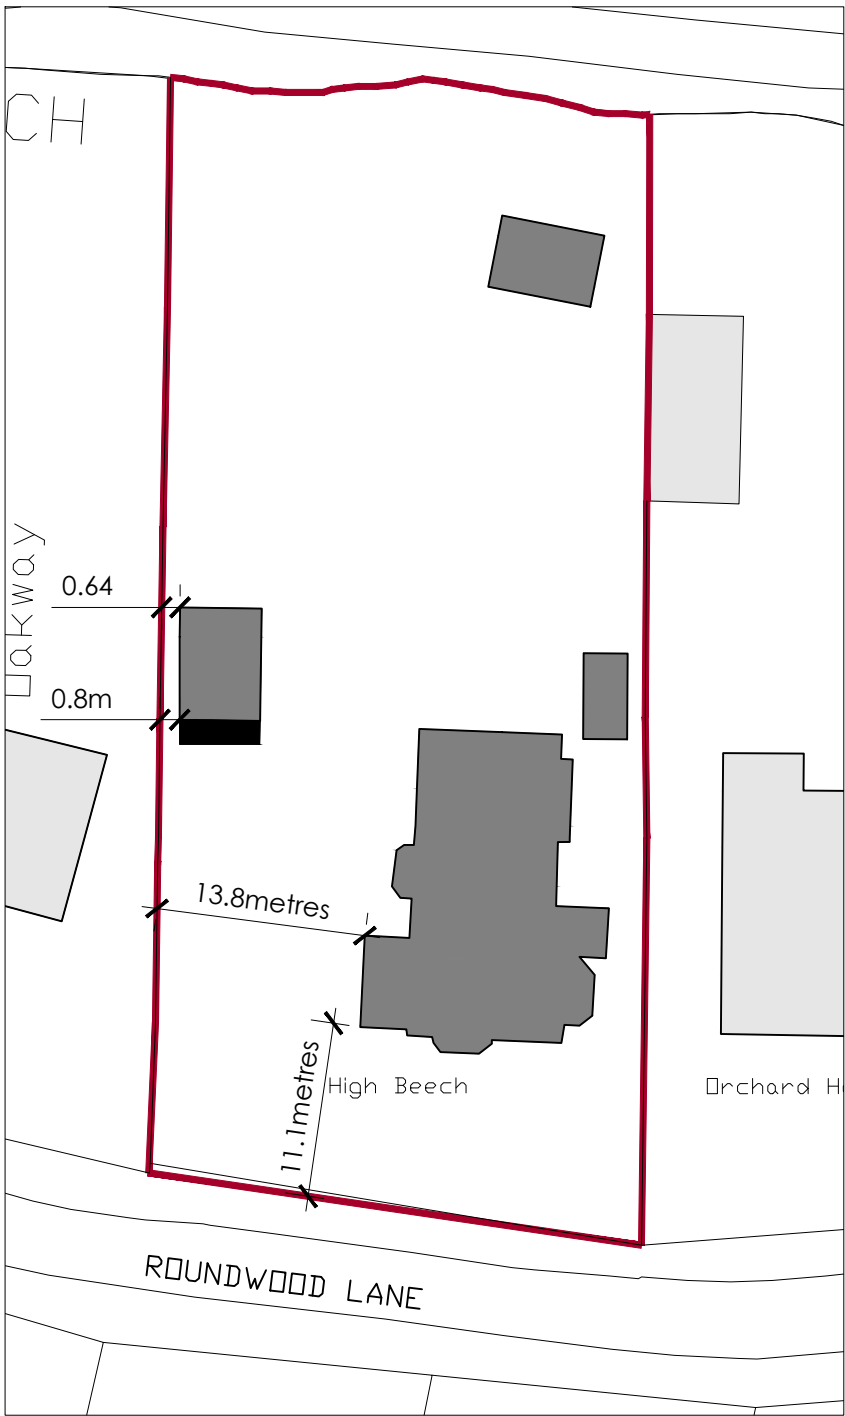

Block plan

1:500



rev.	date	comment
amendments		
klaarchitects		
client	Mr & Dr. R. Evans	
job	High Beech House Roundwood Lane Haywards Heath RH16 1SJ	
drawing number	322. PL.03	
drawing title	Proposed Location & Block plan	
date	scale/original sheet size	RIBA work stage
June '26	Varies@A1	3

Do not scale off drawing
Check all dimensions on site before all work is commenced
All goods materials workmanship to conform with current building regulations BSS and COP's
© Copyright KLA Architects Ltd.

kla architects limited 57 Penland Road Haywards Heath West Sussex RH16 1PJ	telephone 07712 649 562 email kla.architects@gmail.com www.klaarchitects.co.uk	Company No. 6538521 Registered Office 2 St Andrews Place, Lewes, BN7 2AN
---	--	---