



d, Haywards Heath, RH17 5TR

PLANNING

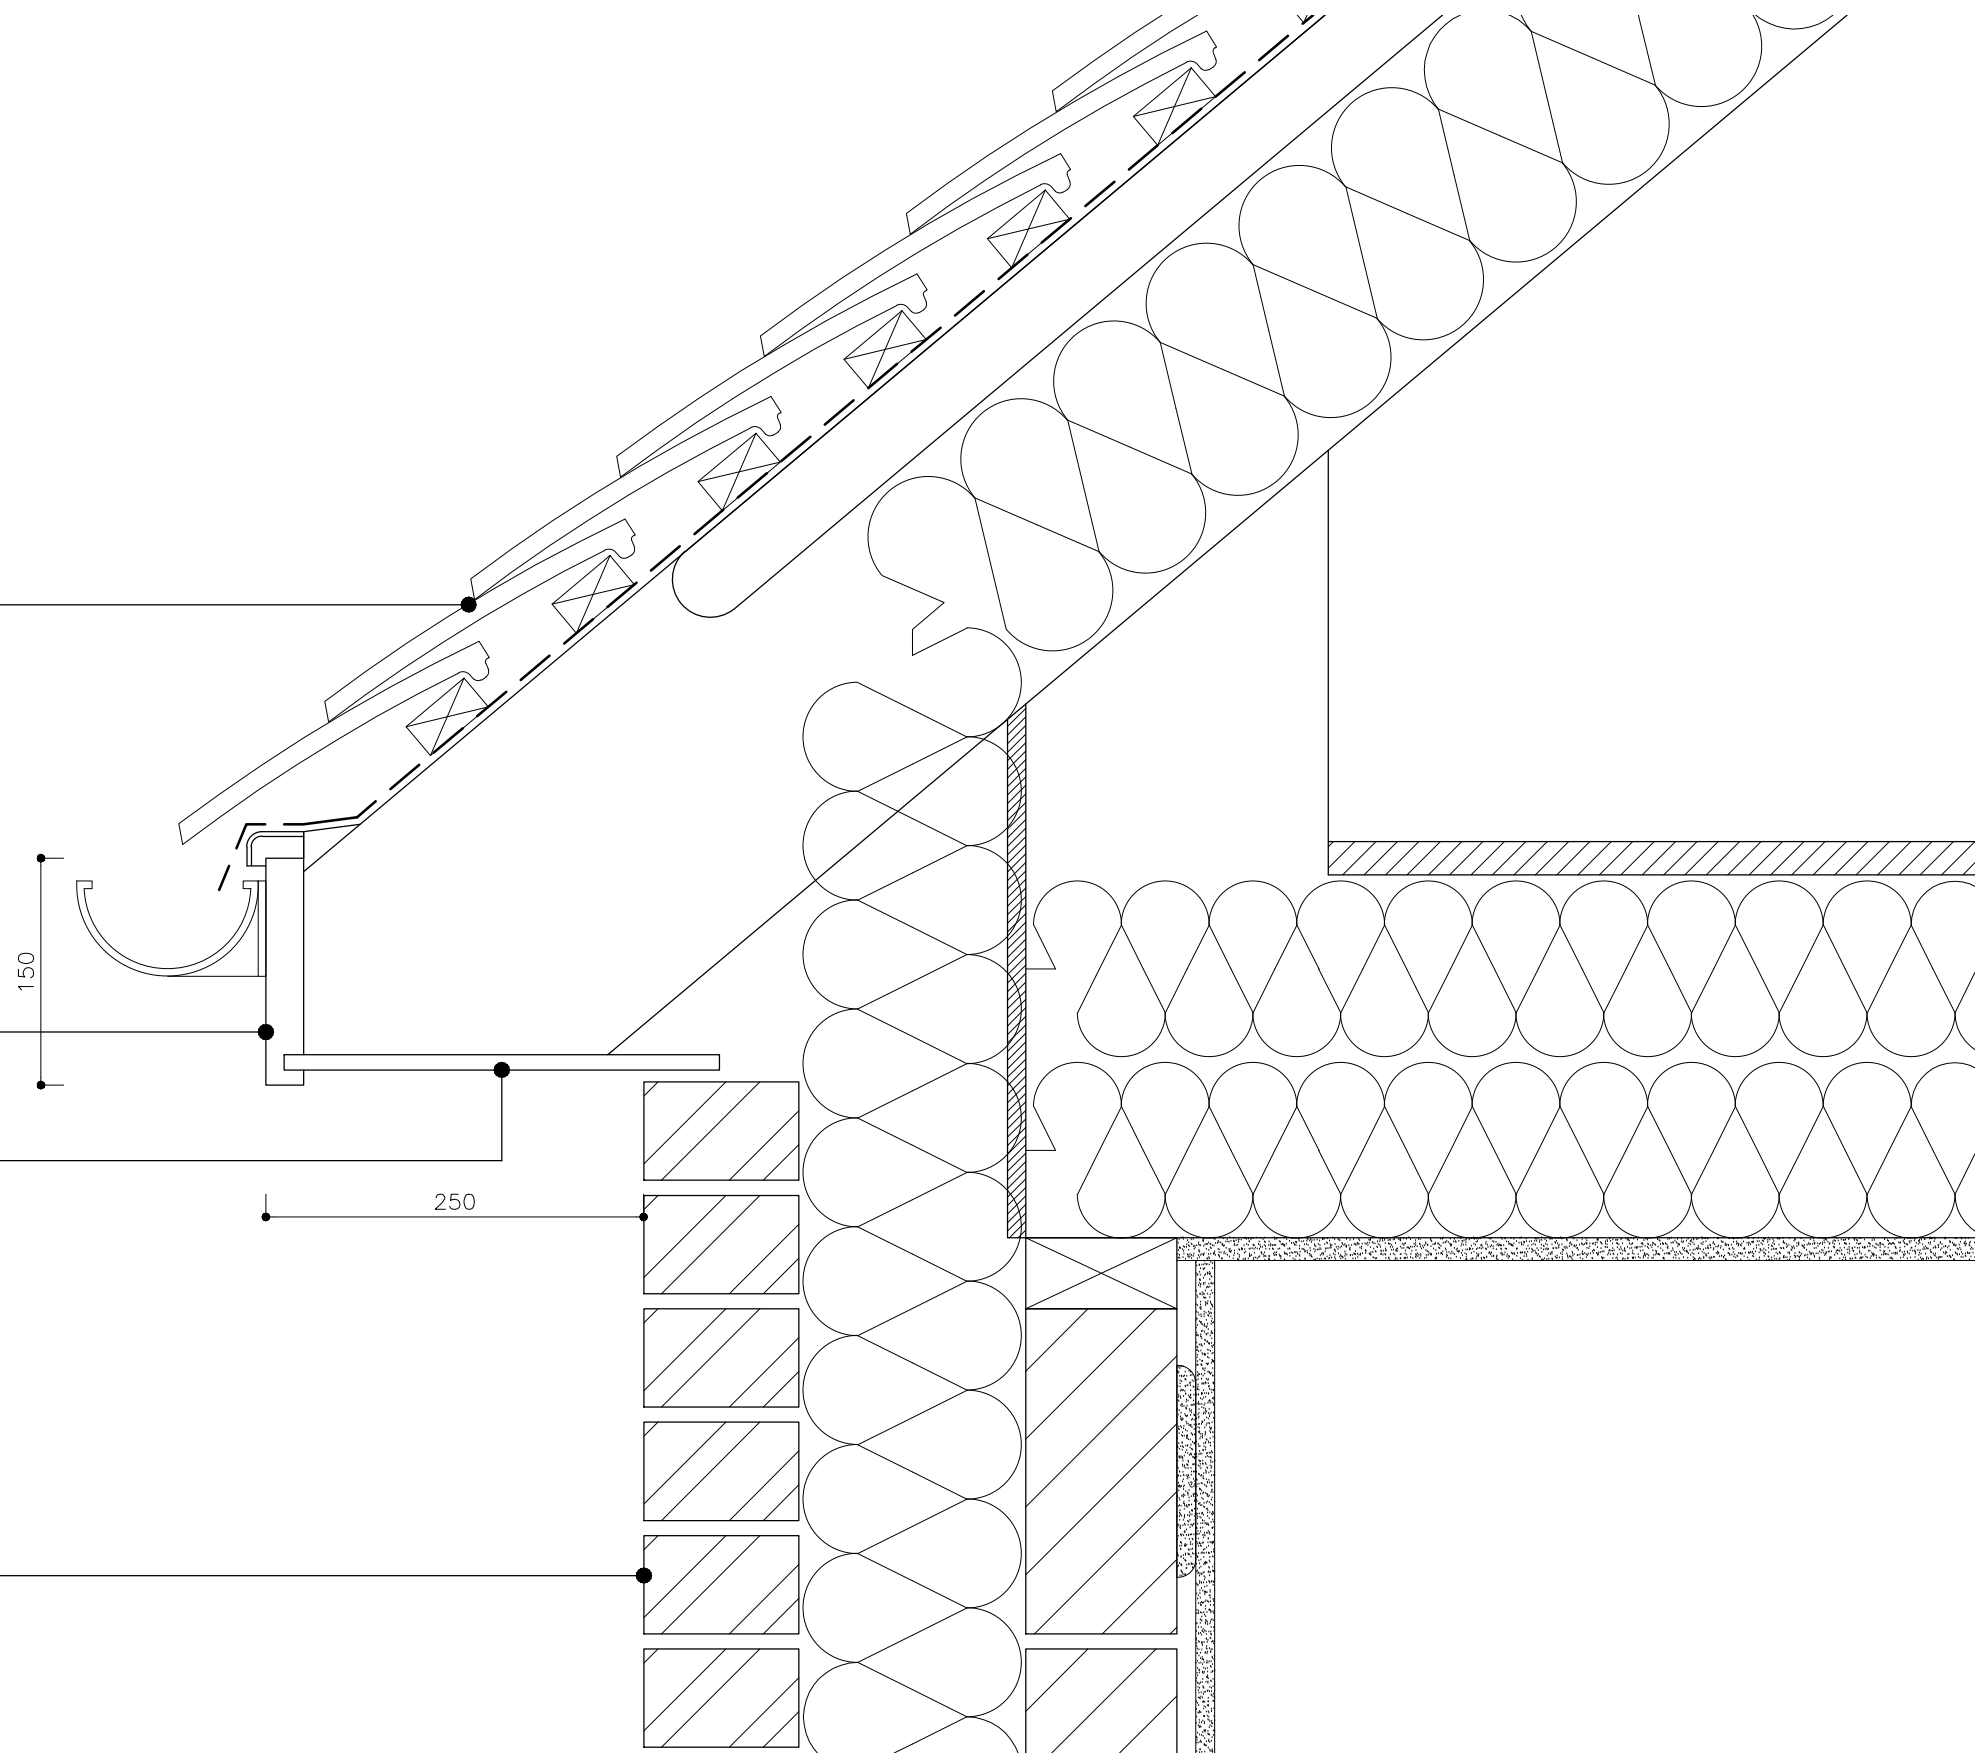

0mm 100mm 200mm 300mm 400mm 500mm 600mm

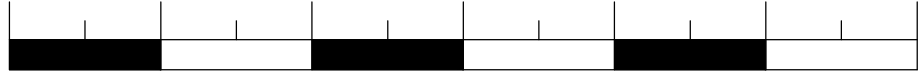

SCALE 1:5

A Amended eaves details in line with client comments.		04/04/25 RM	
Project The Old Milking Parlour, The Street, Warninglid, Haywards Heath, RH17 5TR			
Title Planning Condition 4: Proposed Eaves Details			
Scale 1:5 @ A3	Date March 25	Drawn RM	Checked RM
Drawing No. 1522/25/PL.CON/10.05		Revision A	