




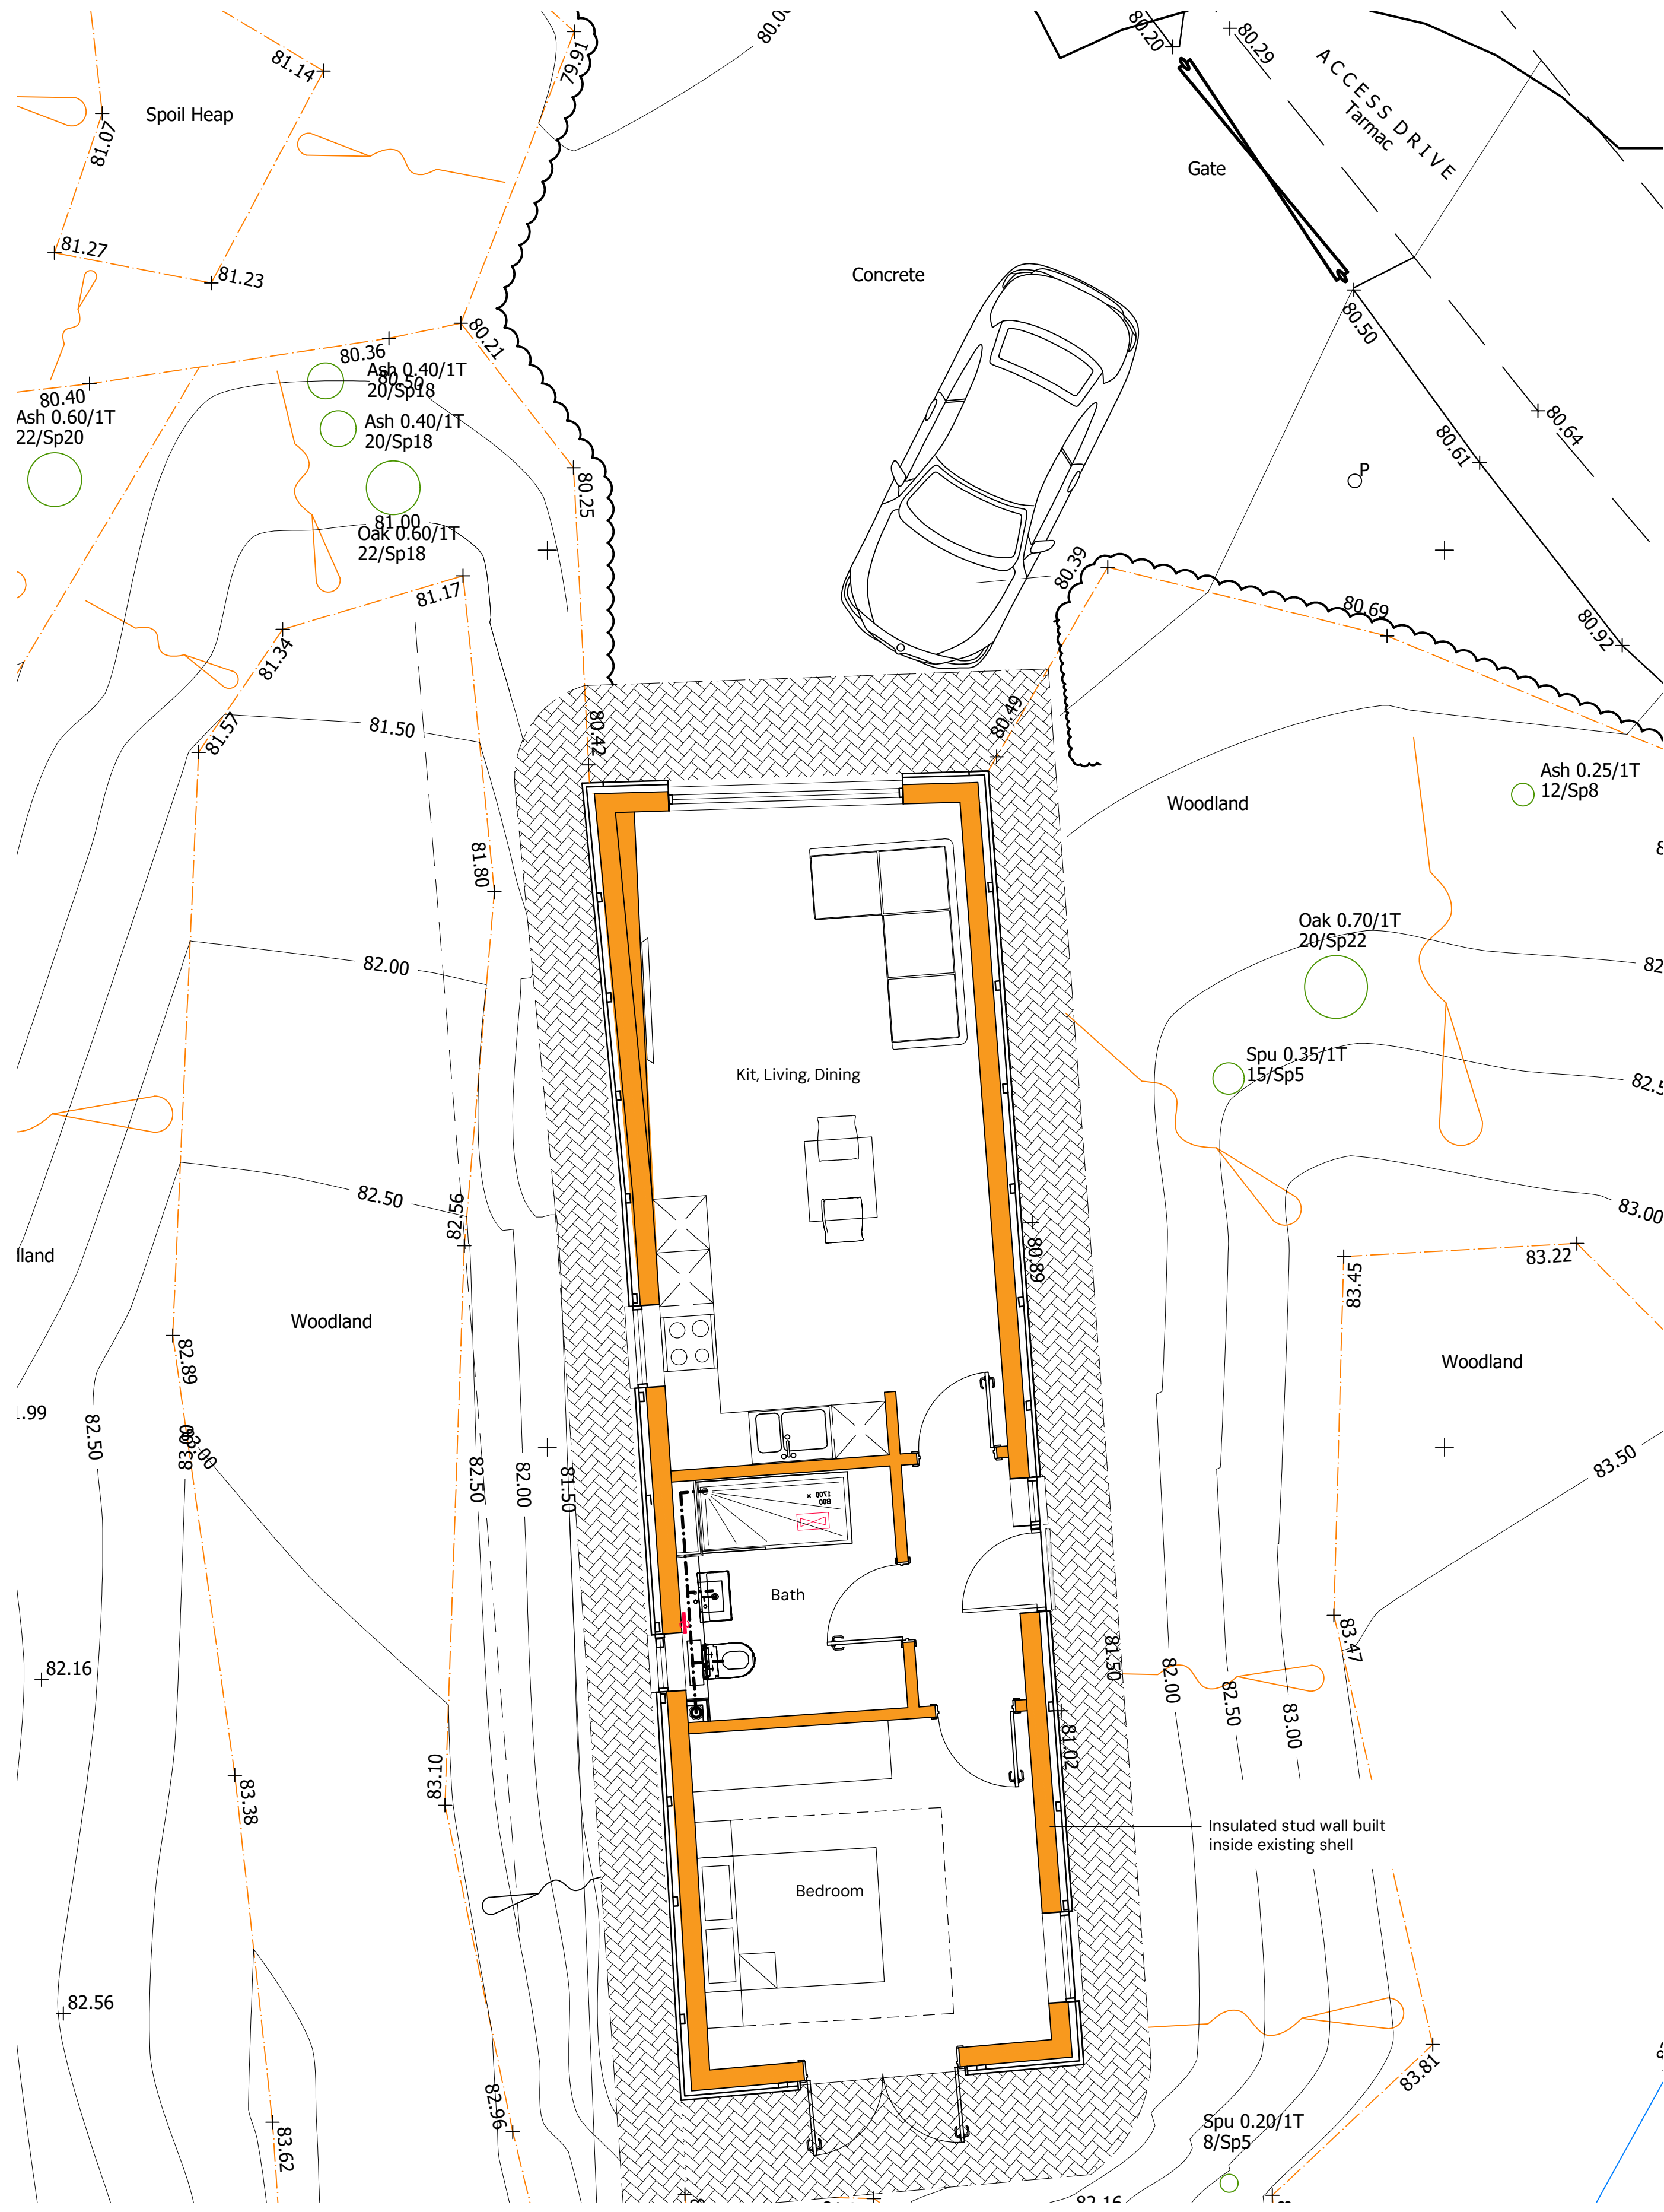


Site Plan

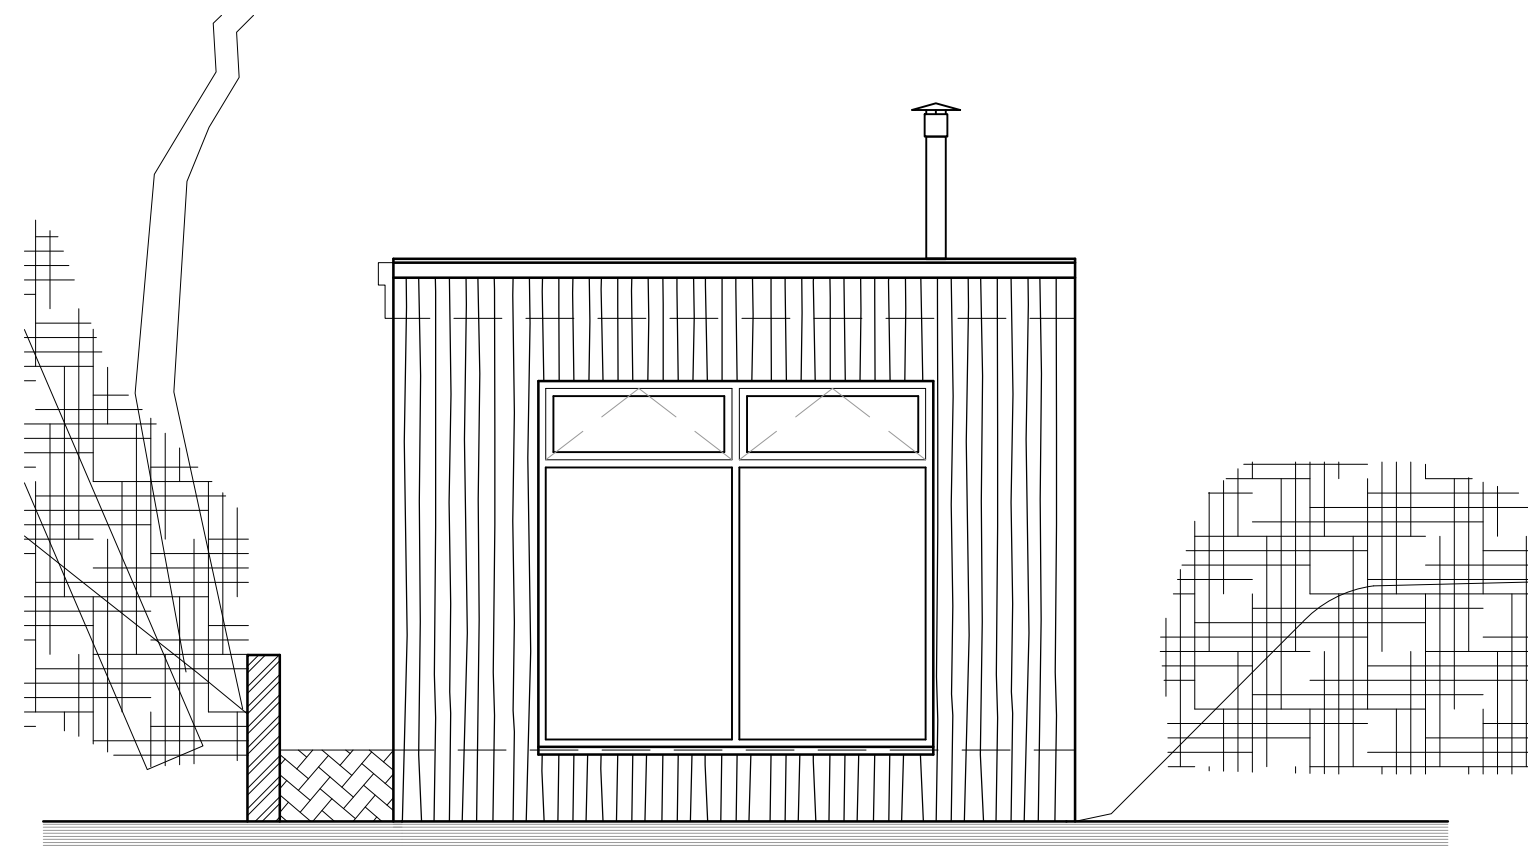


North Elevation

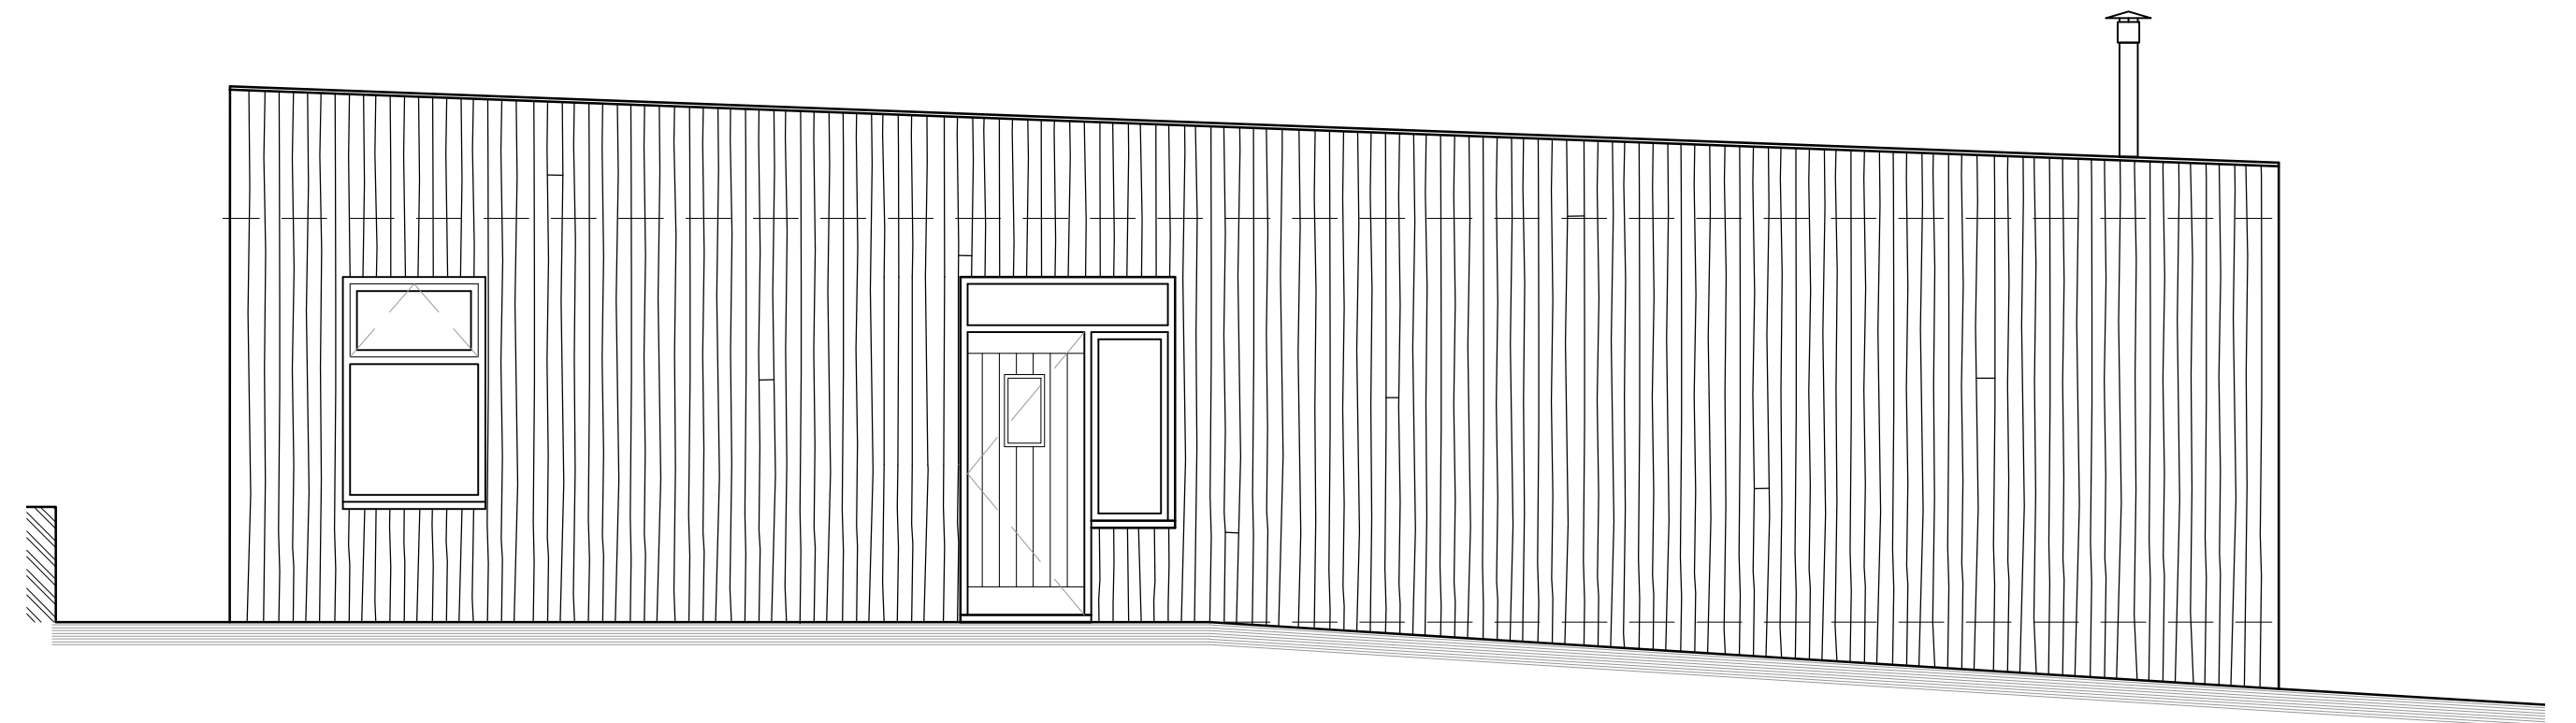

East Elevation

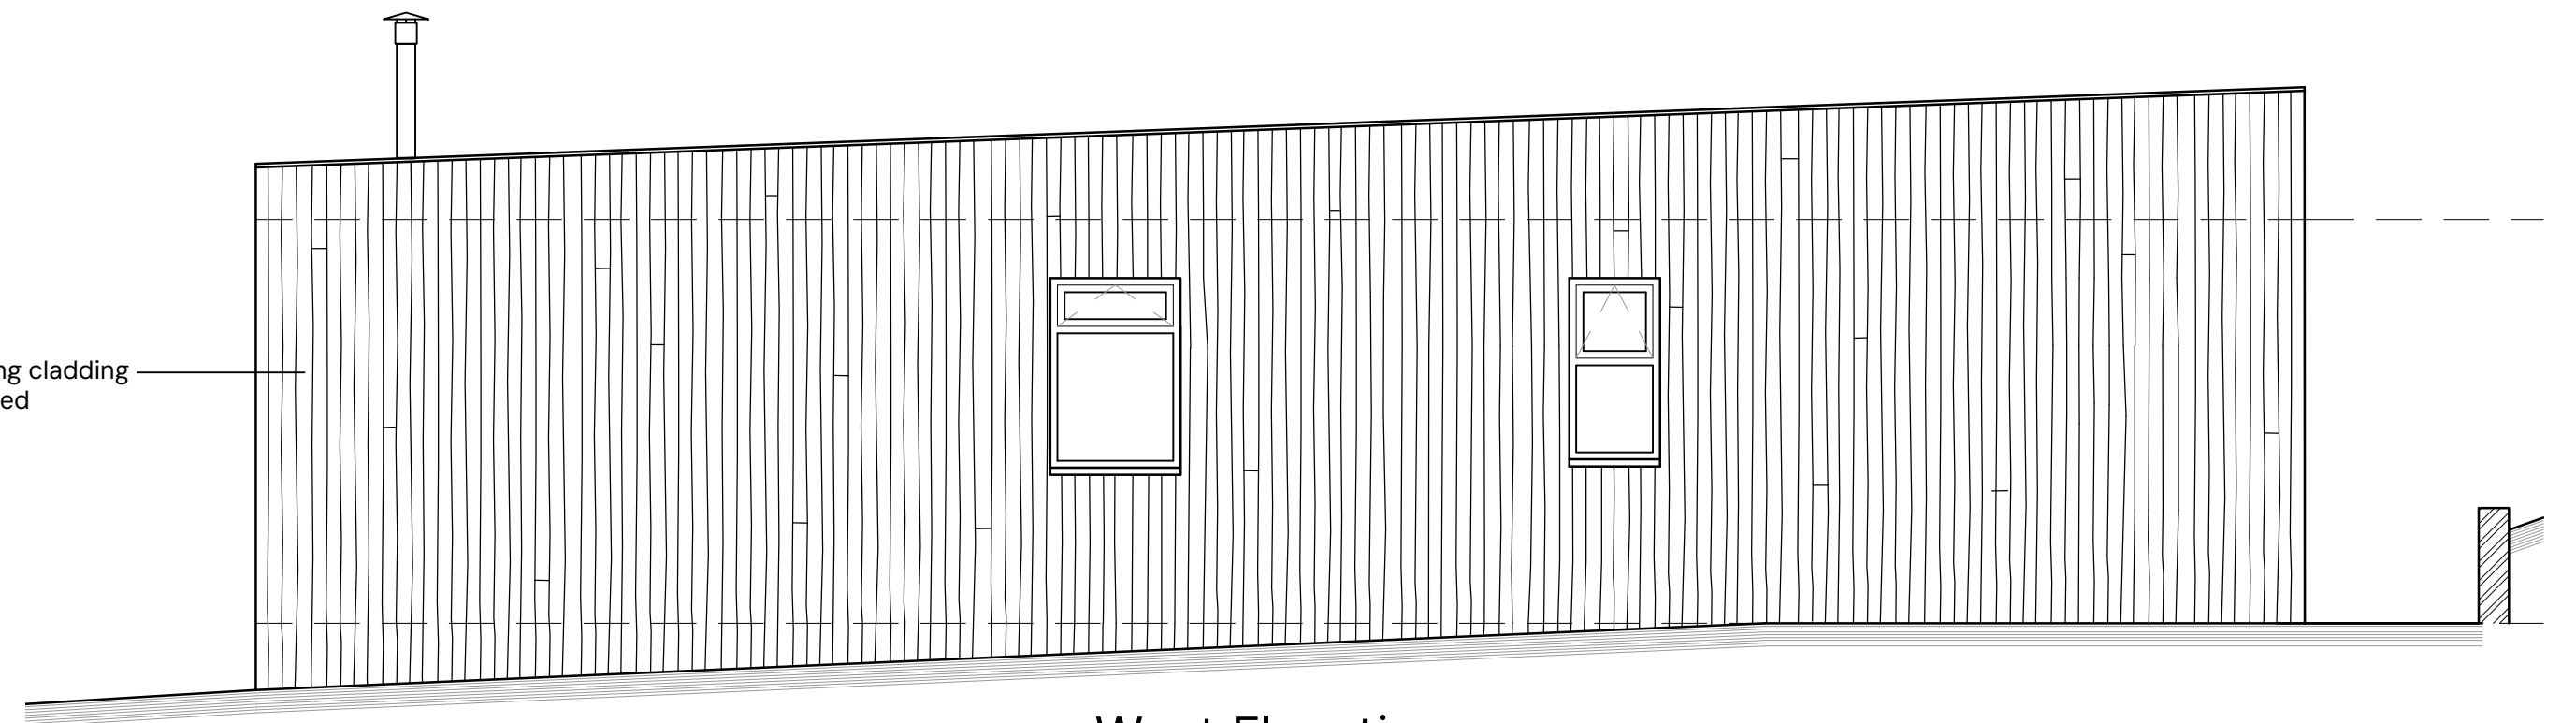

West Elevation

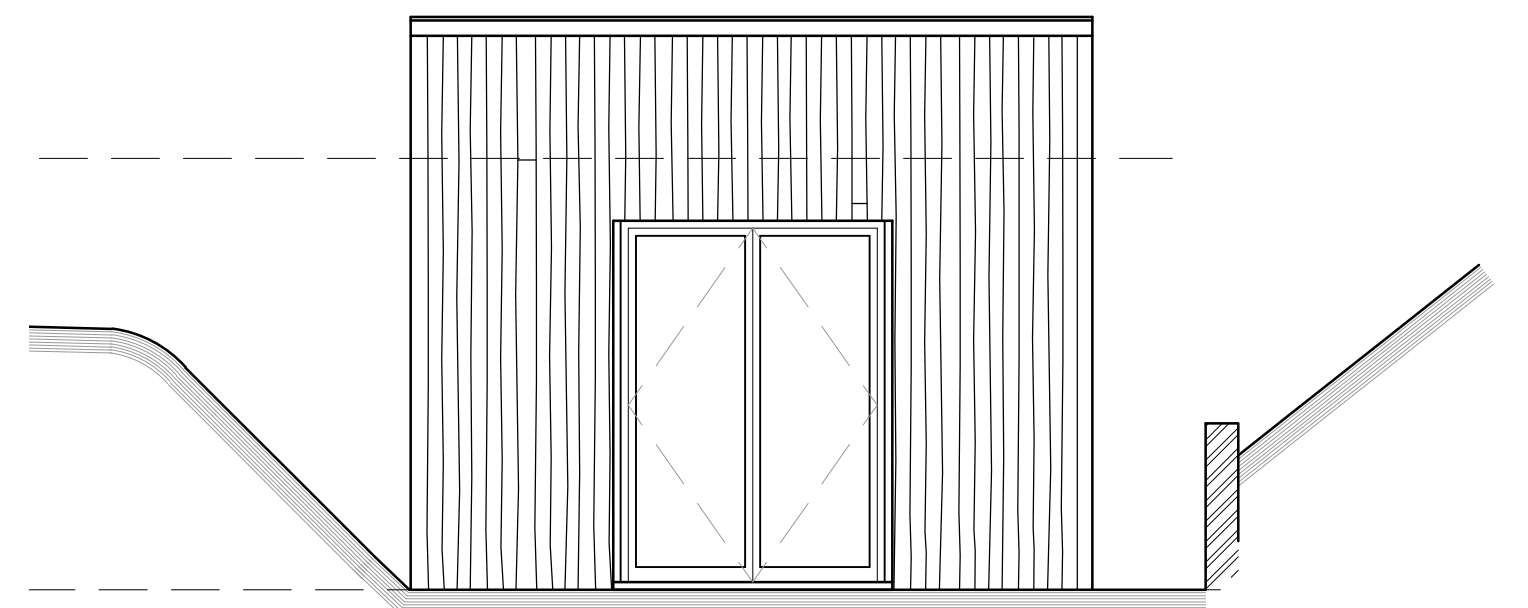

South Elevation

GIA: 52m2