




Existing Section A-A




Existing Section B-B

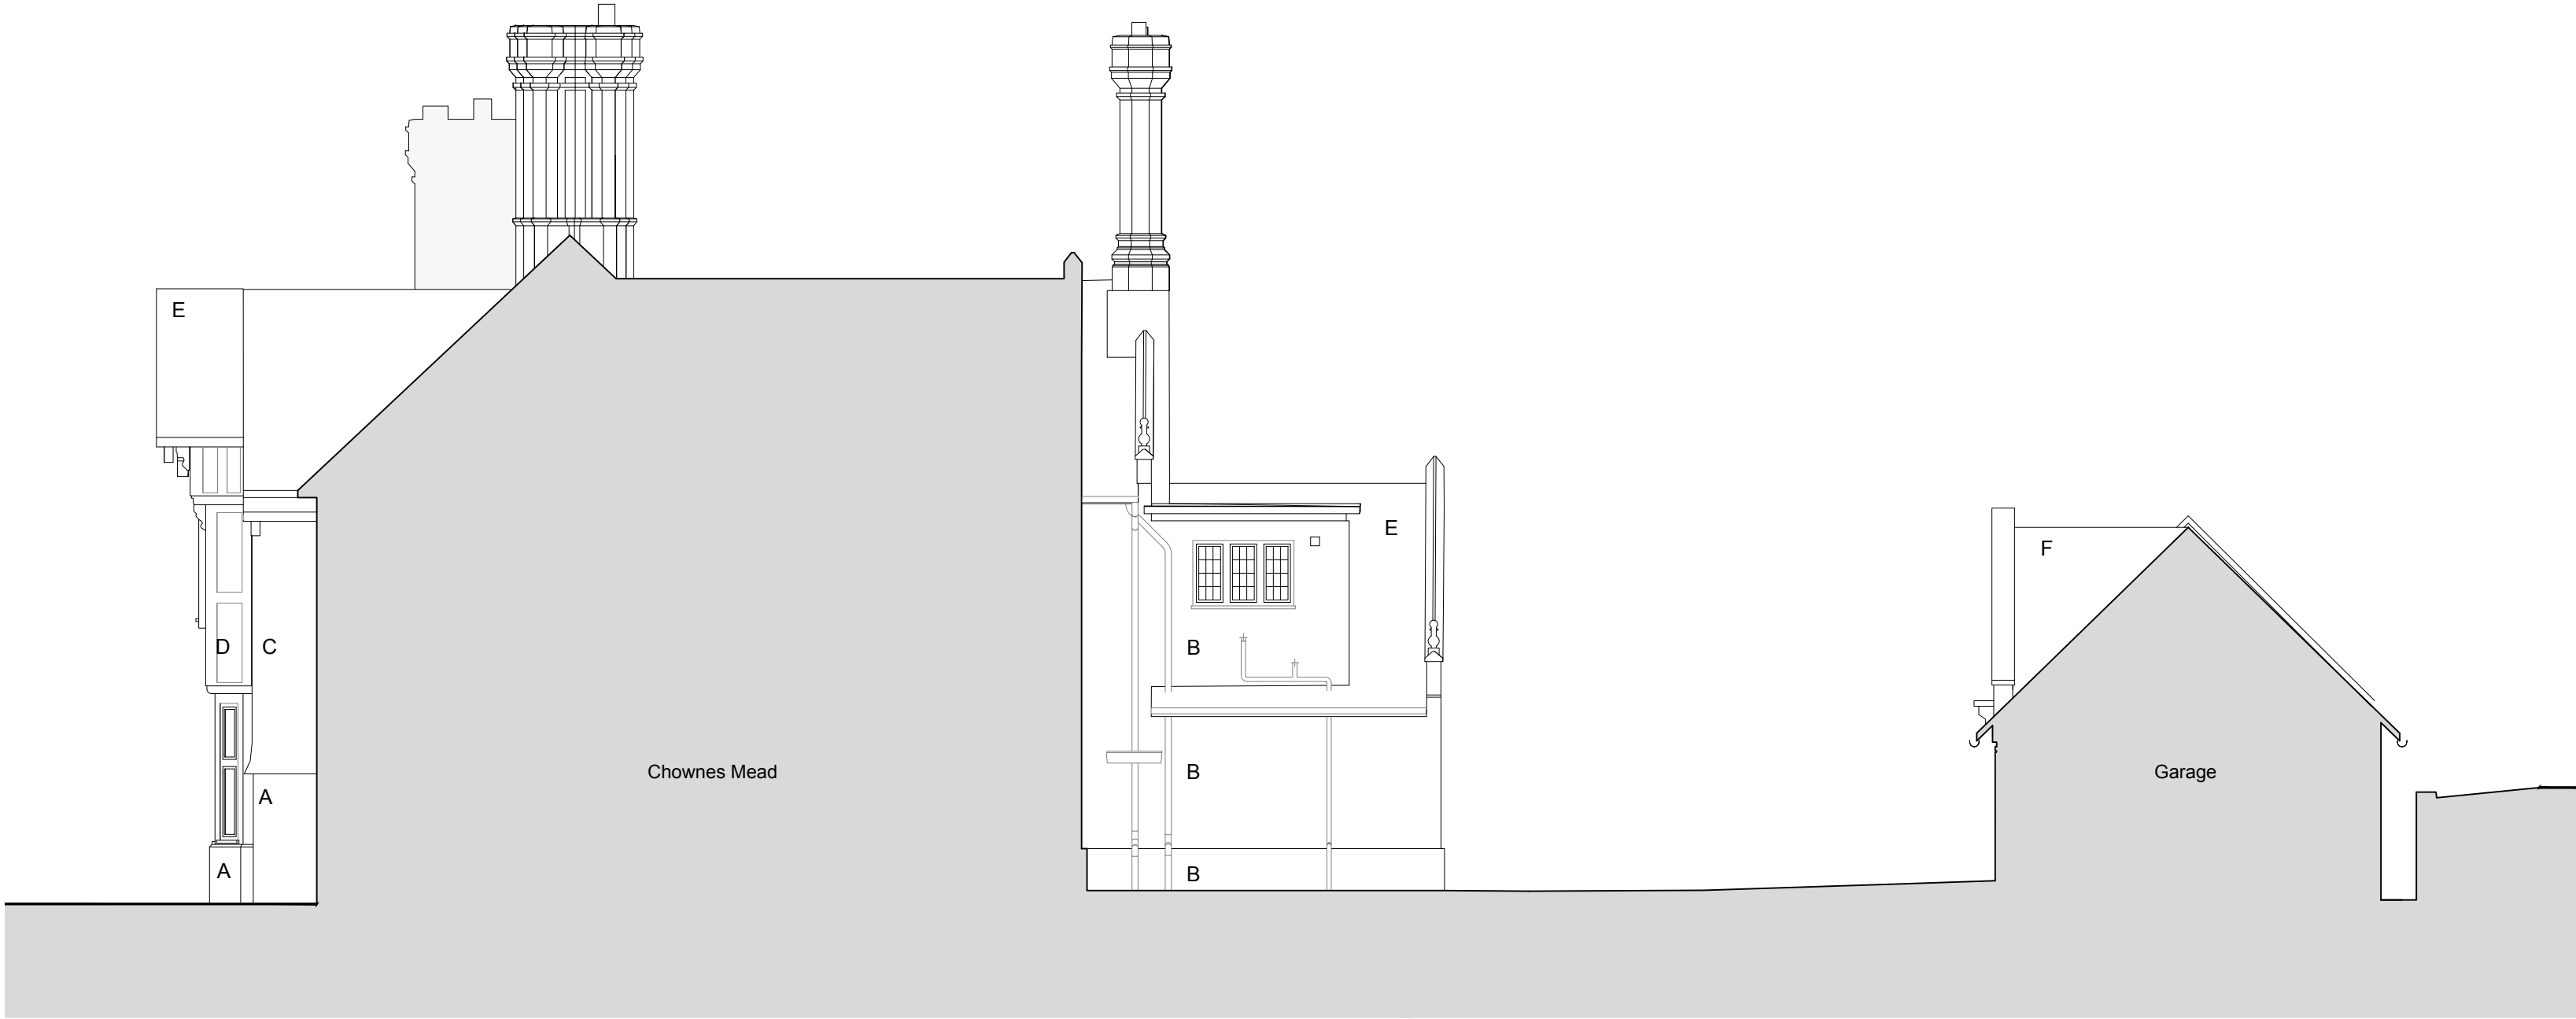

Existing Sectional Elevation C-C



Existing Sectional Elevation D-D

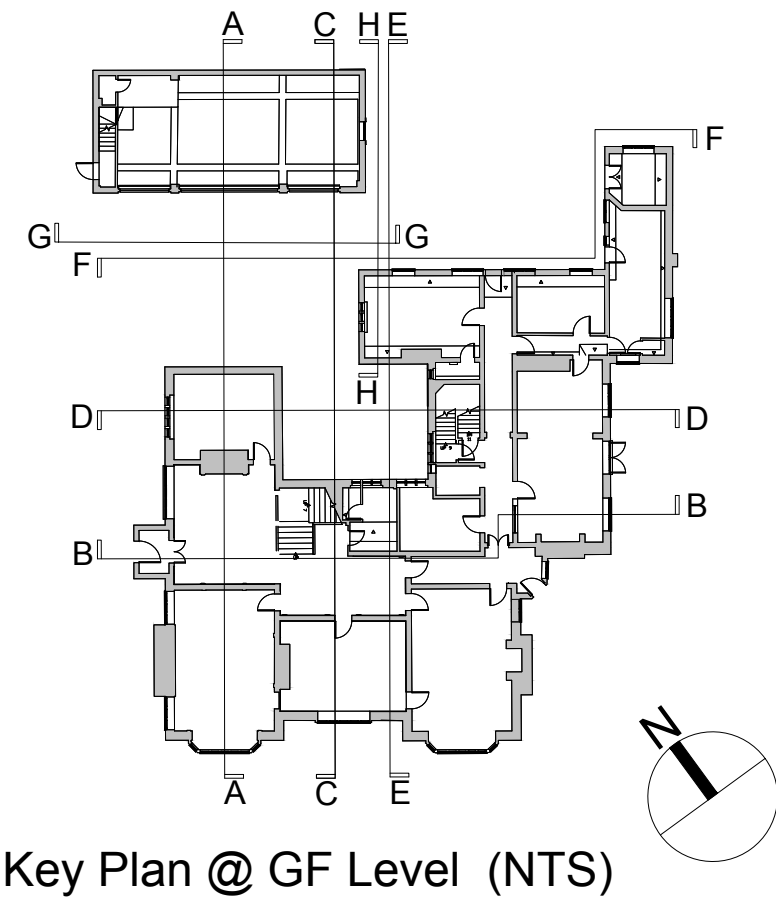

Key Plan @ GF Level (NTS)

MATERIAL KEY

- A Wealden Sussex sandstone coarse tooled walling
- B Red face brickwork
- C Clay tile hanging
- D Neo-Elizabethan style half-timber
- E Horsham stone tiled roof
- F Clay tiled roof
- G Timber framed windows
- H Stone mullion windows
- I Lead roof

client	RCM Partnership LLP	drawing number	0603.EXG.1507	revision	—
project	Chownes Mead, Chownes Mead Lane, Haywards Heath, RH16 4BS	drawing title	Existing Sections (AA/BB) & Sectional Elevations (CC/DD) (Chownes Mead)		
drawn by	Others/ES	checked by	MR	riba work stage	EXG
date	Feb '26	scale/original sheet size	1:100 @ A1		
www.abir.co.uk studio@abirarchitects.co.uk Unit 1, Bala House, St John's Road, Hove, BN2 2FX, United Kingdom Hove +44 (0)1273 724 384 Company No 06877117 VAT No 971 4147 17			© ABIR Architects Ltd. Check all dimensions on site before work is undertaken. All goods, materials and workmanship to conform with current building regulations, BSS and COPs.		