




 

Floor plan

 

Rear (south) elevation

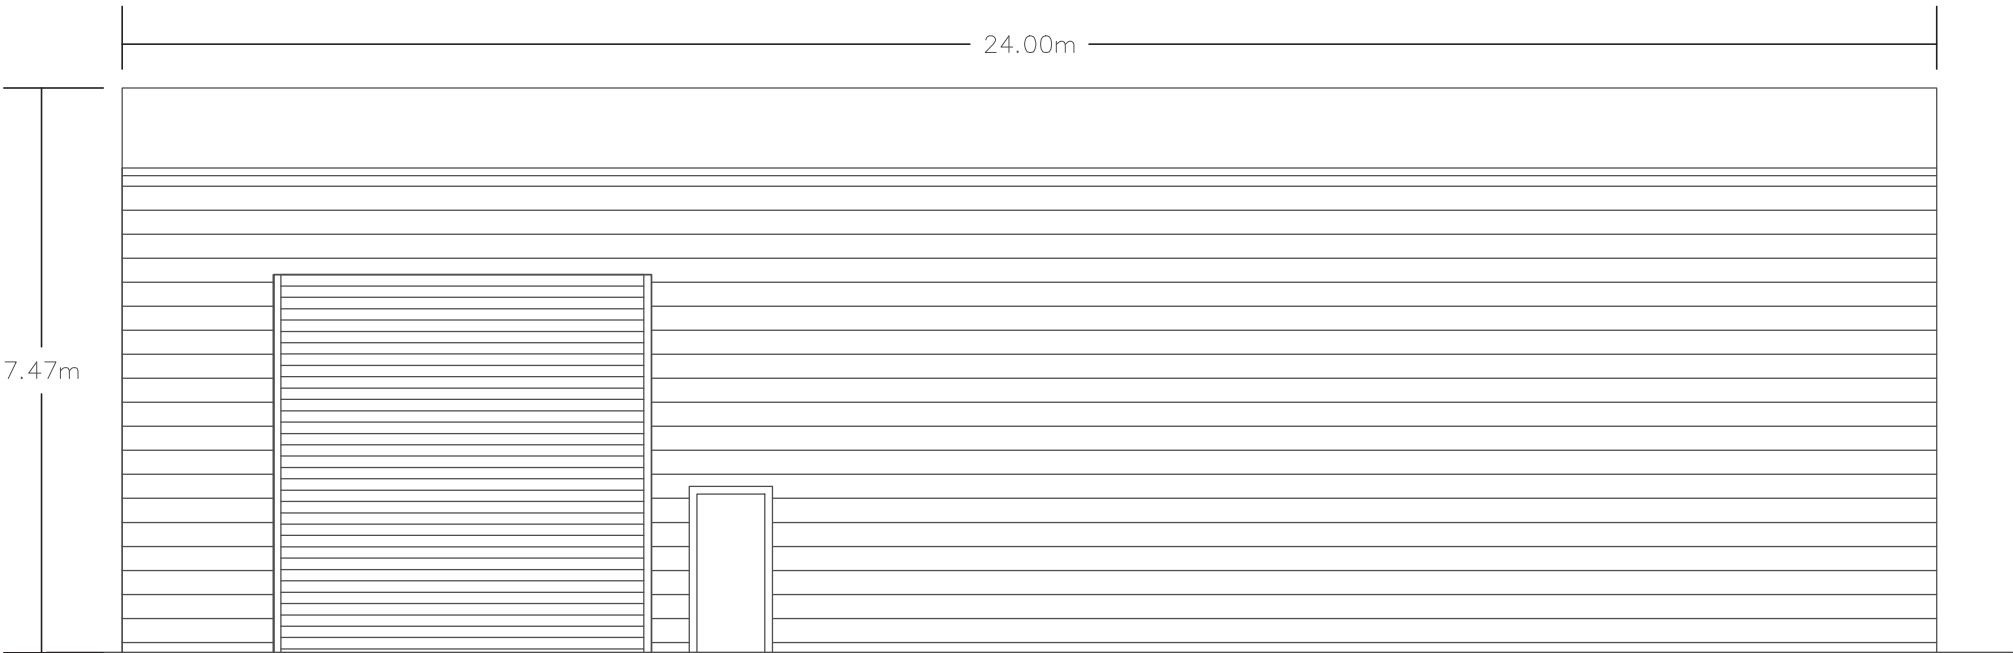


Front (north) elevation



Side (west) elevation

12.00m

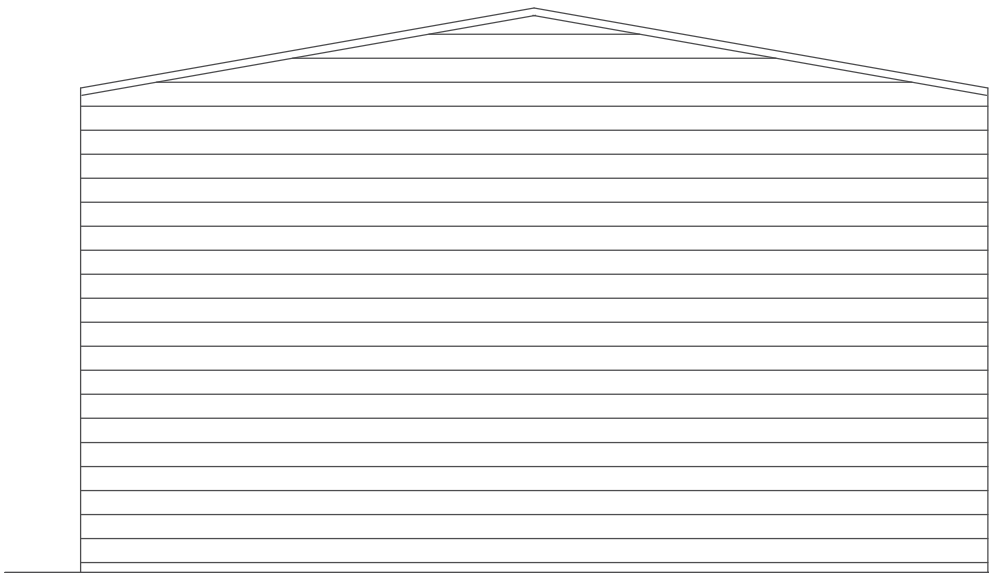

Side (east) elevation

