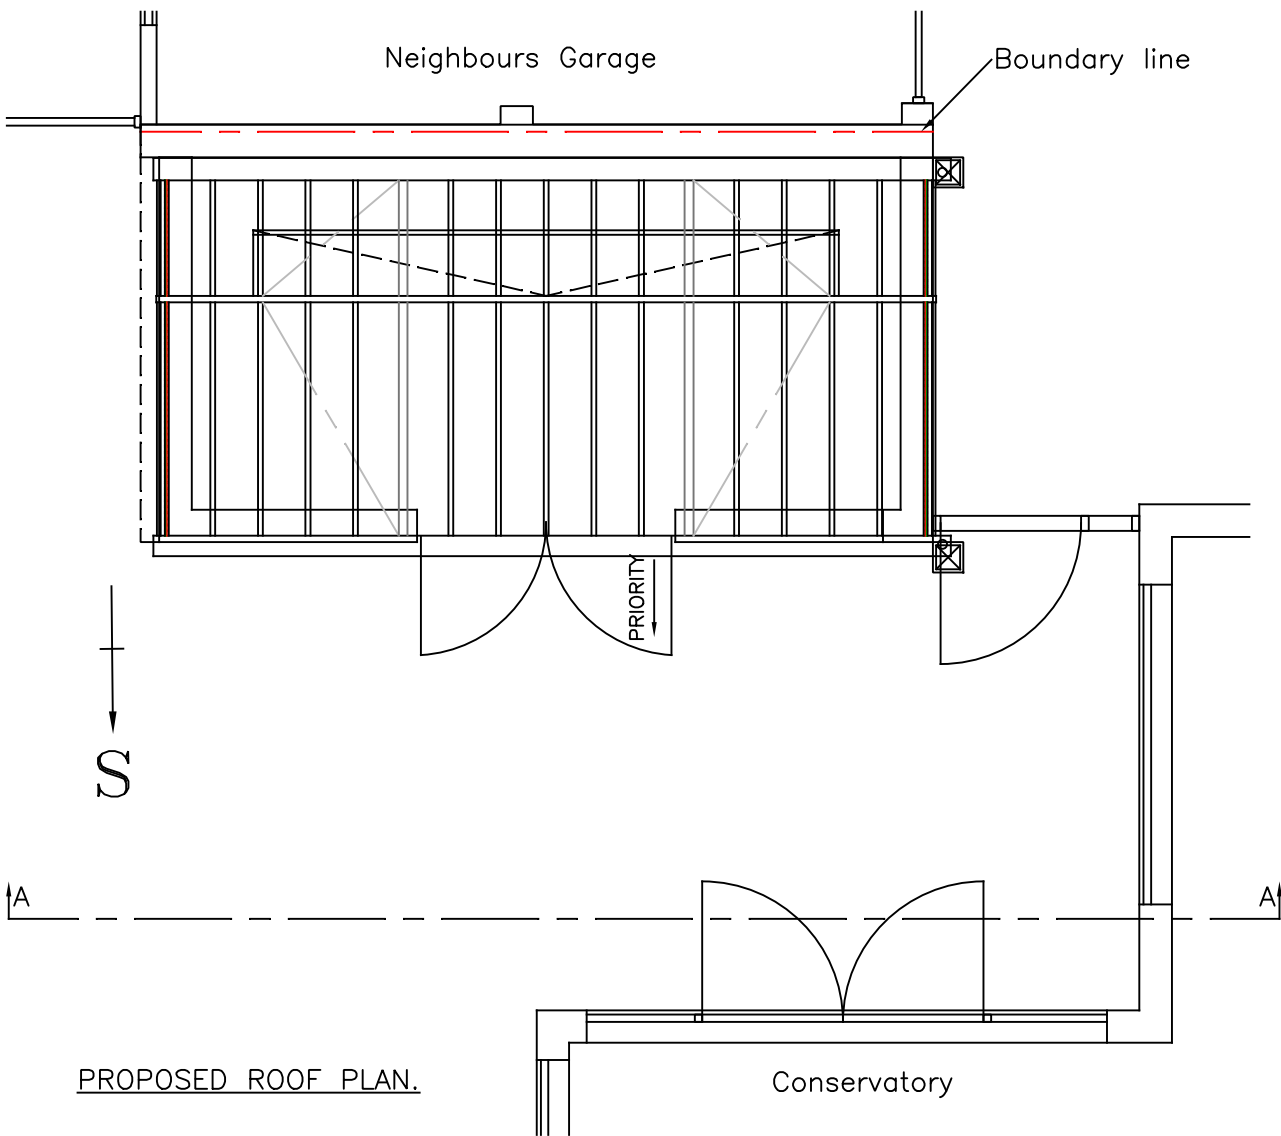
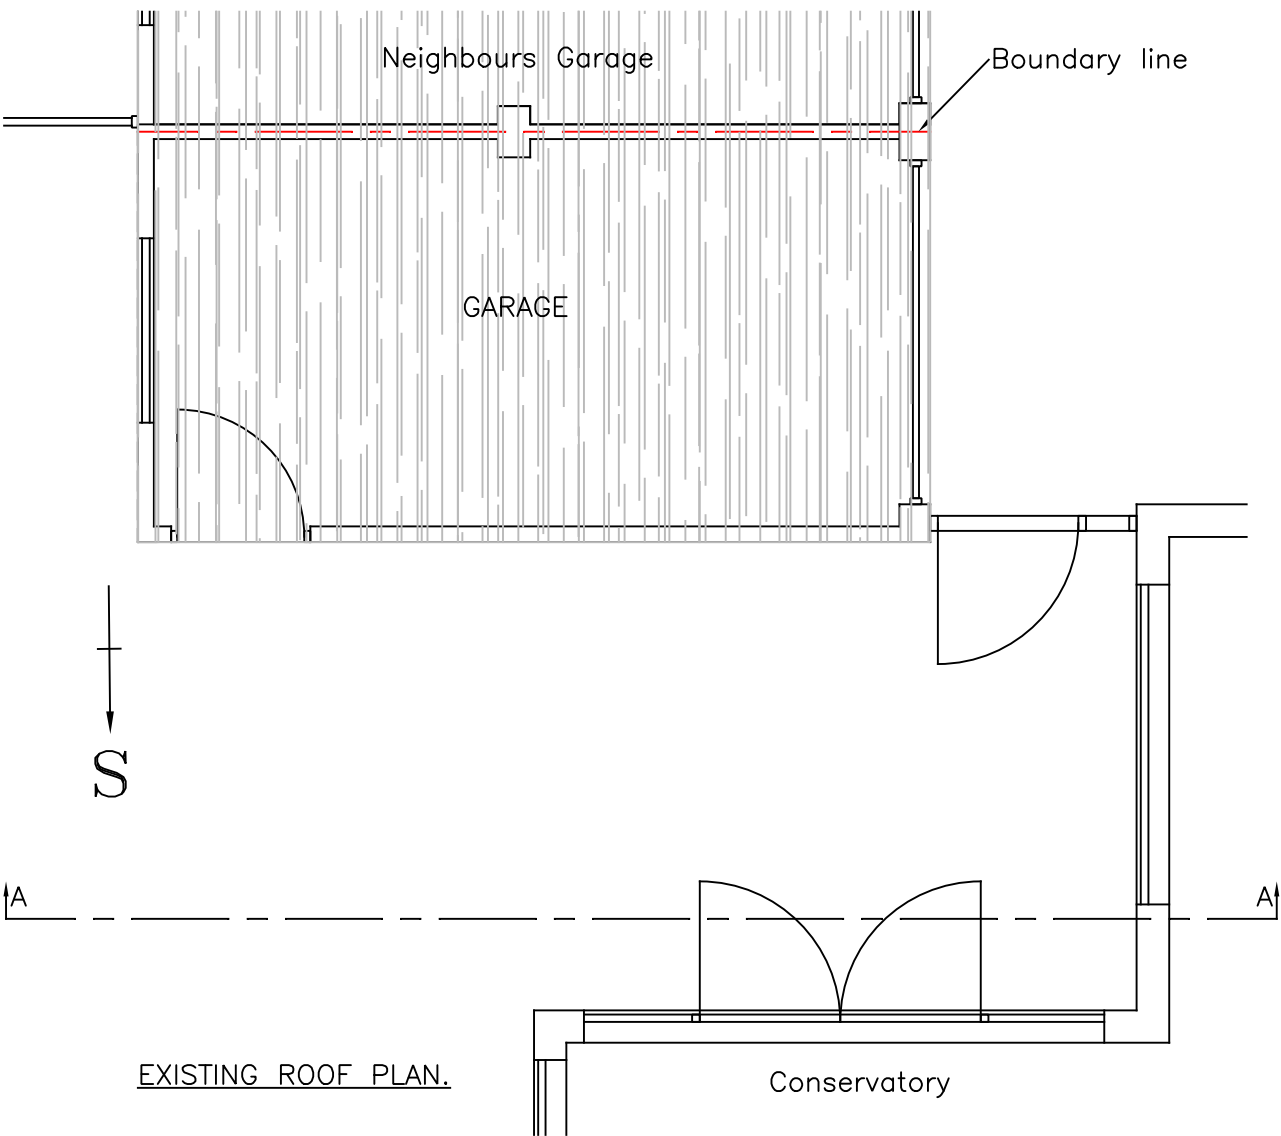


PRELIMINARY DRAWING

DO NOT BUILD TO THIS DRAWING.
ISSUED FOR PLANNING CONSENT AND CONCEPT ONLY.
SPECIFICATION TO BE CONFIRMED AND ANY EXISTING WALLS TO
BE SURVEYED BEFORE FINAL GROUND PLAN CAN BE PROVIDED.

CUSTOMER APPROVAL TO PROCEED WITH DESIGN.
Please sign here:

Please print name here:

 GREENHOUSES AND CONSERVATORIES		TITLE PROPOSED TRADITIONAL GREENHOUSE WITH HIGH-LEVEL GABLE & DOUBLE DOORS TO REPLACE EXISTING GARAGE BUILDING.		
DRAWN FMcB	DATE 23.10.25	SCALE 1:50 @A3	DWG NO. VPF 6387/T – Sheet 2 of 4	REV
CHECKED AM 28.10.25	CHECKED	CUSTOMER / ORDER No. Mr C Malone, 5 Bylanes Crescent.		37208