


Proposed Block Plan

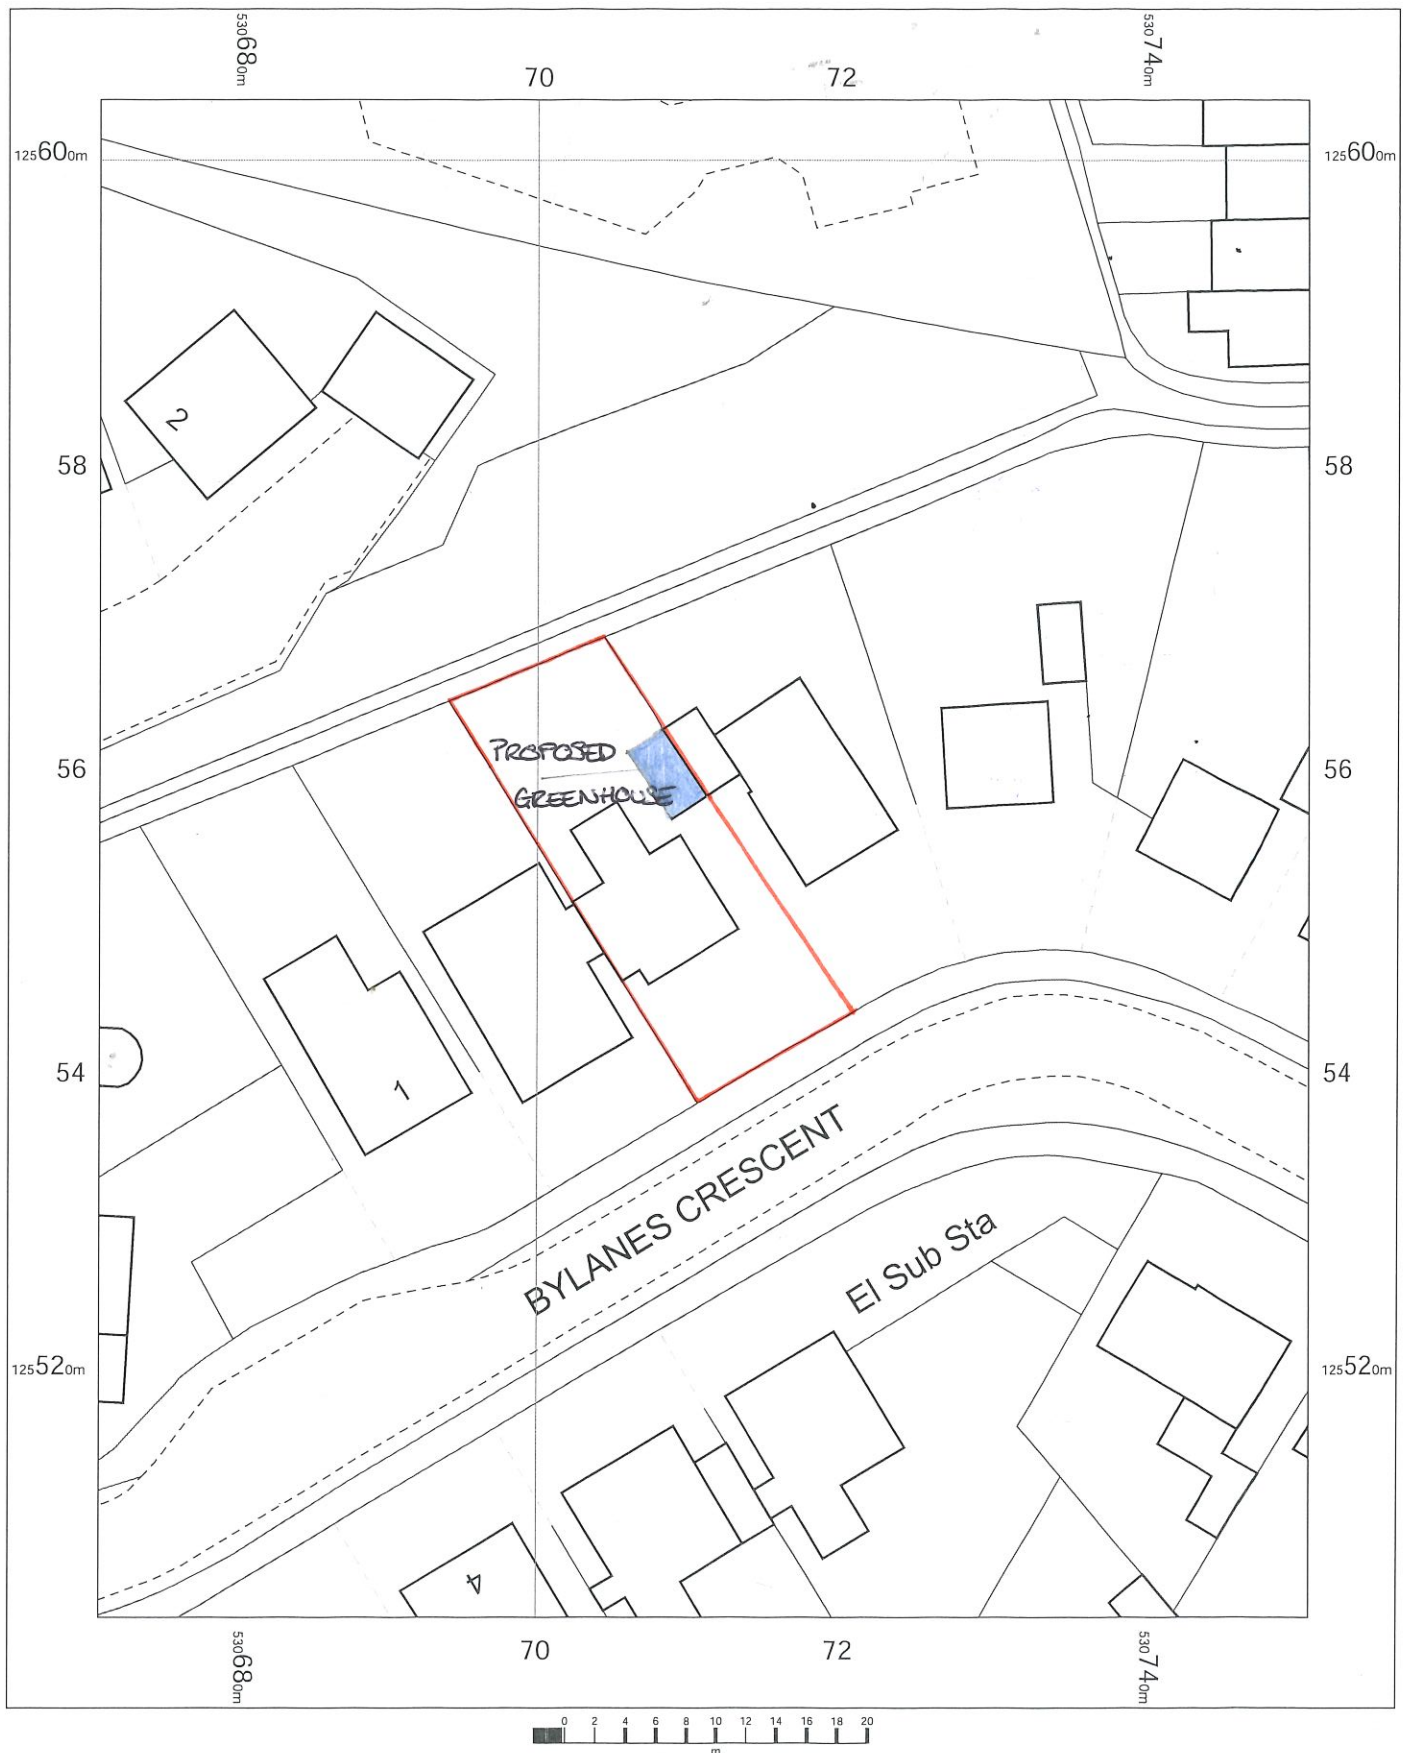


5 Bylanes Crescent,
Haywards Heath,
Cuckfield,
West Sussex
RH17 5HA

OS MasterMap 1250/2500/10000 scale
Tuesday, October 14, 2025, ID: LAT-01245802
www.latitudemaps.co.uk

1:500 scale print at A4, Centre: 530711 E, 125554 N

©Crown Copyright Ordnance Survey. Licence no.
AC0000806982

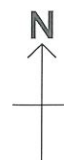

LATITUDE
MAPPING