
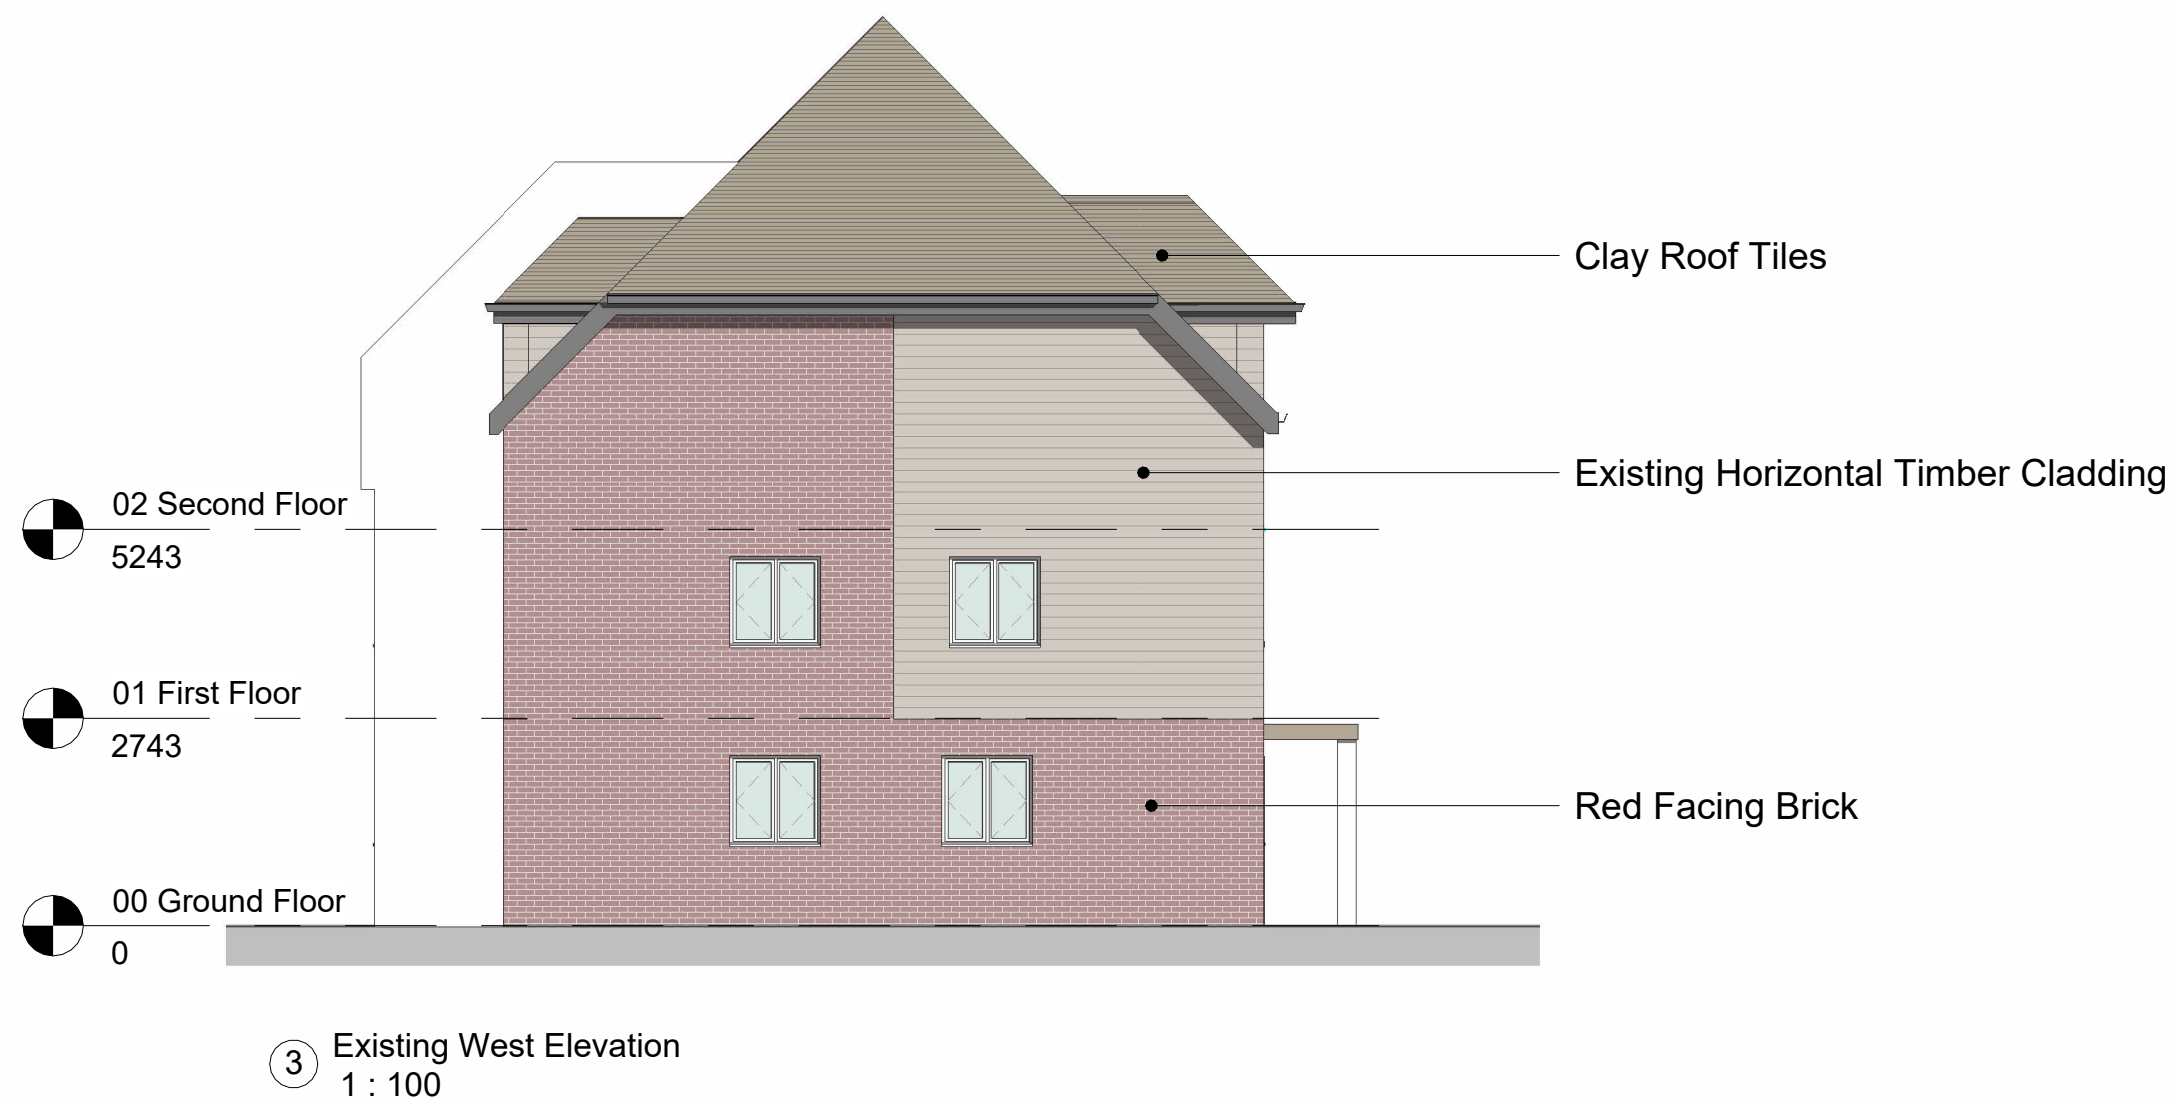


NOTES

1. No dimensions are to be scaled from this drawing.
2. All dimensions are to be checked on site prior to construction

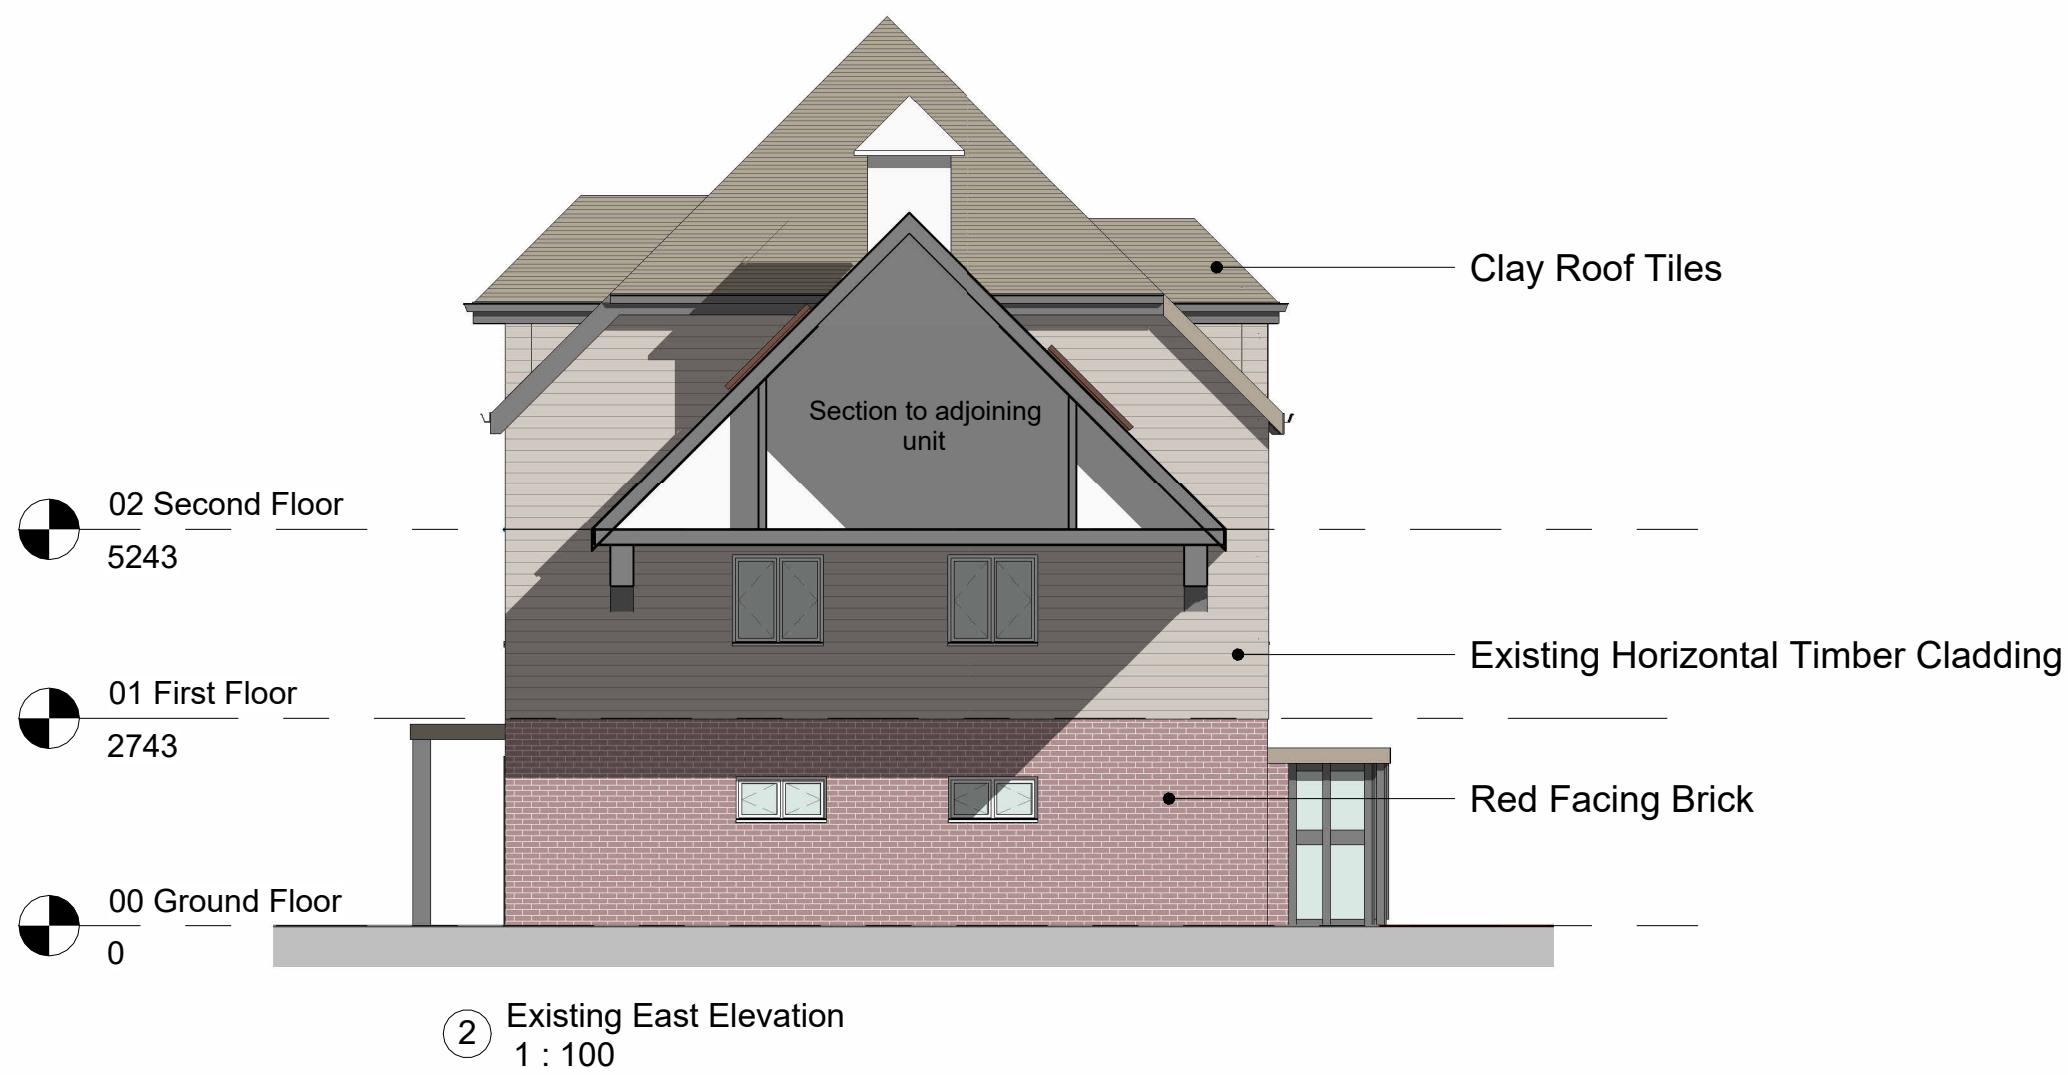

Status	Date Issued	Description	Issued by
A00	21.09.26	Planning Issue	LK2

PLANNING

LK2

Studio 1, Deepdale Enterprise Park,
Deepdale Lane,
Nettleham, Lincoln
LN2 2LL
T 01522 750777
E info@lk2.co.uk
W www.lk2.co.uk

Registered in England 08205644 - Reg. Office: Studio 2, Deepdale Enterprise Park, Deepdale Lane, Nettleham, Lincoln, LN2 2LL

Client Logo



Client
Miller Knight + Moat
Project
Sunnyside Close, East Grinstead, RH19 4QW

Drawing Title
Existing Elevations

Scale @A1	Date	Drawn by	Checked by
1 : 100	21/09/26	KA	AS
Drawing No.	Current Revision		
1522-LK2-SD-XX-DR-A-2101-SO	A00		

