
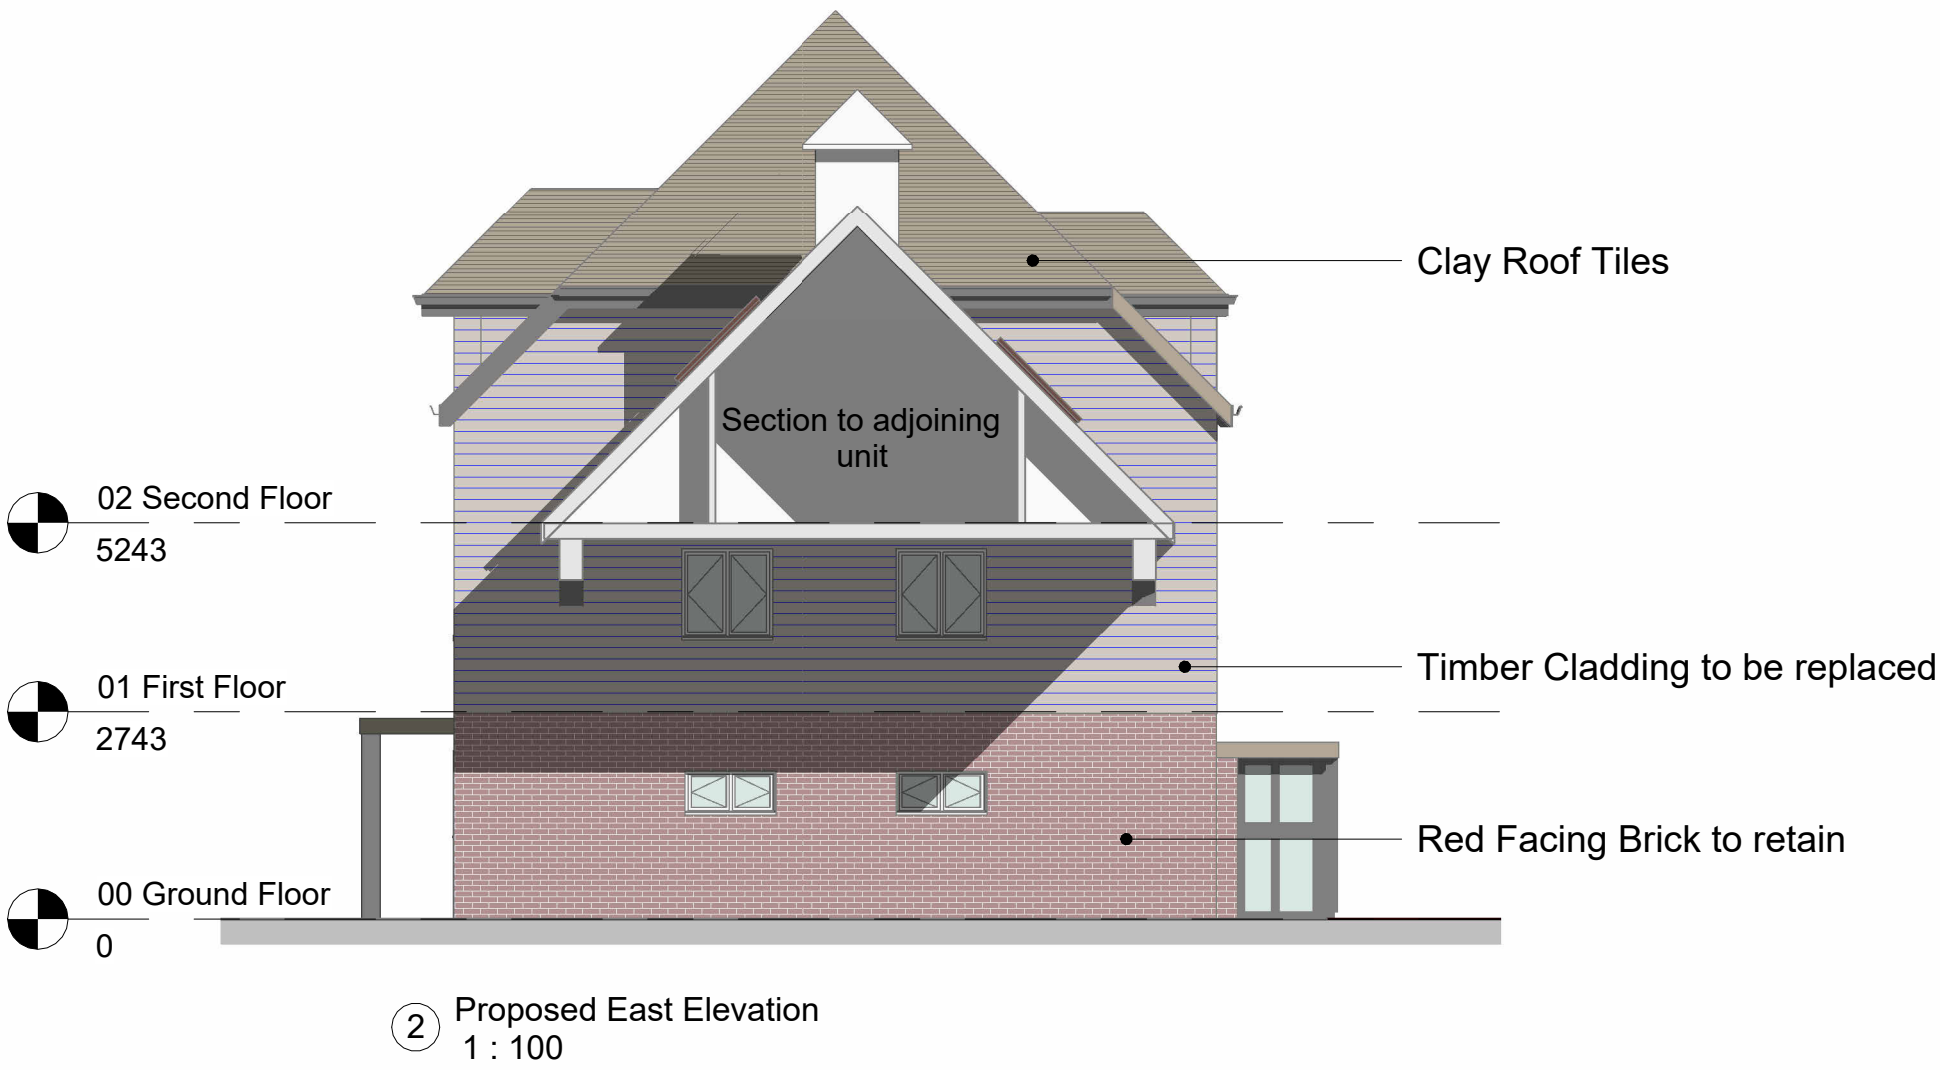


Legend:

 Cedral Click tongue and groove cladding. Installed horizontally to match existing alignment.

Finish - wood. Colour - Clay Brown C03

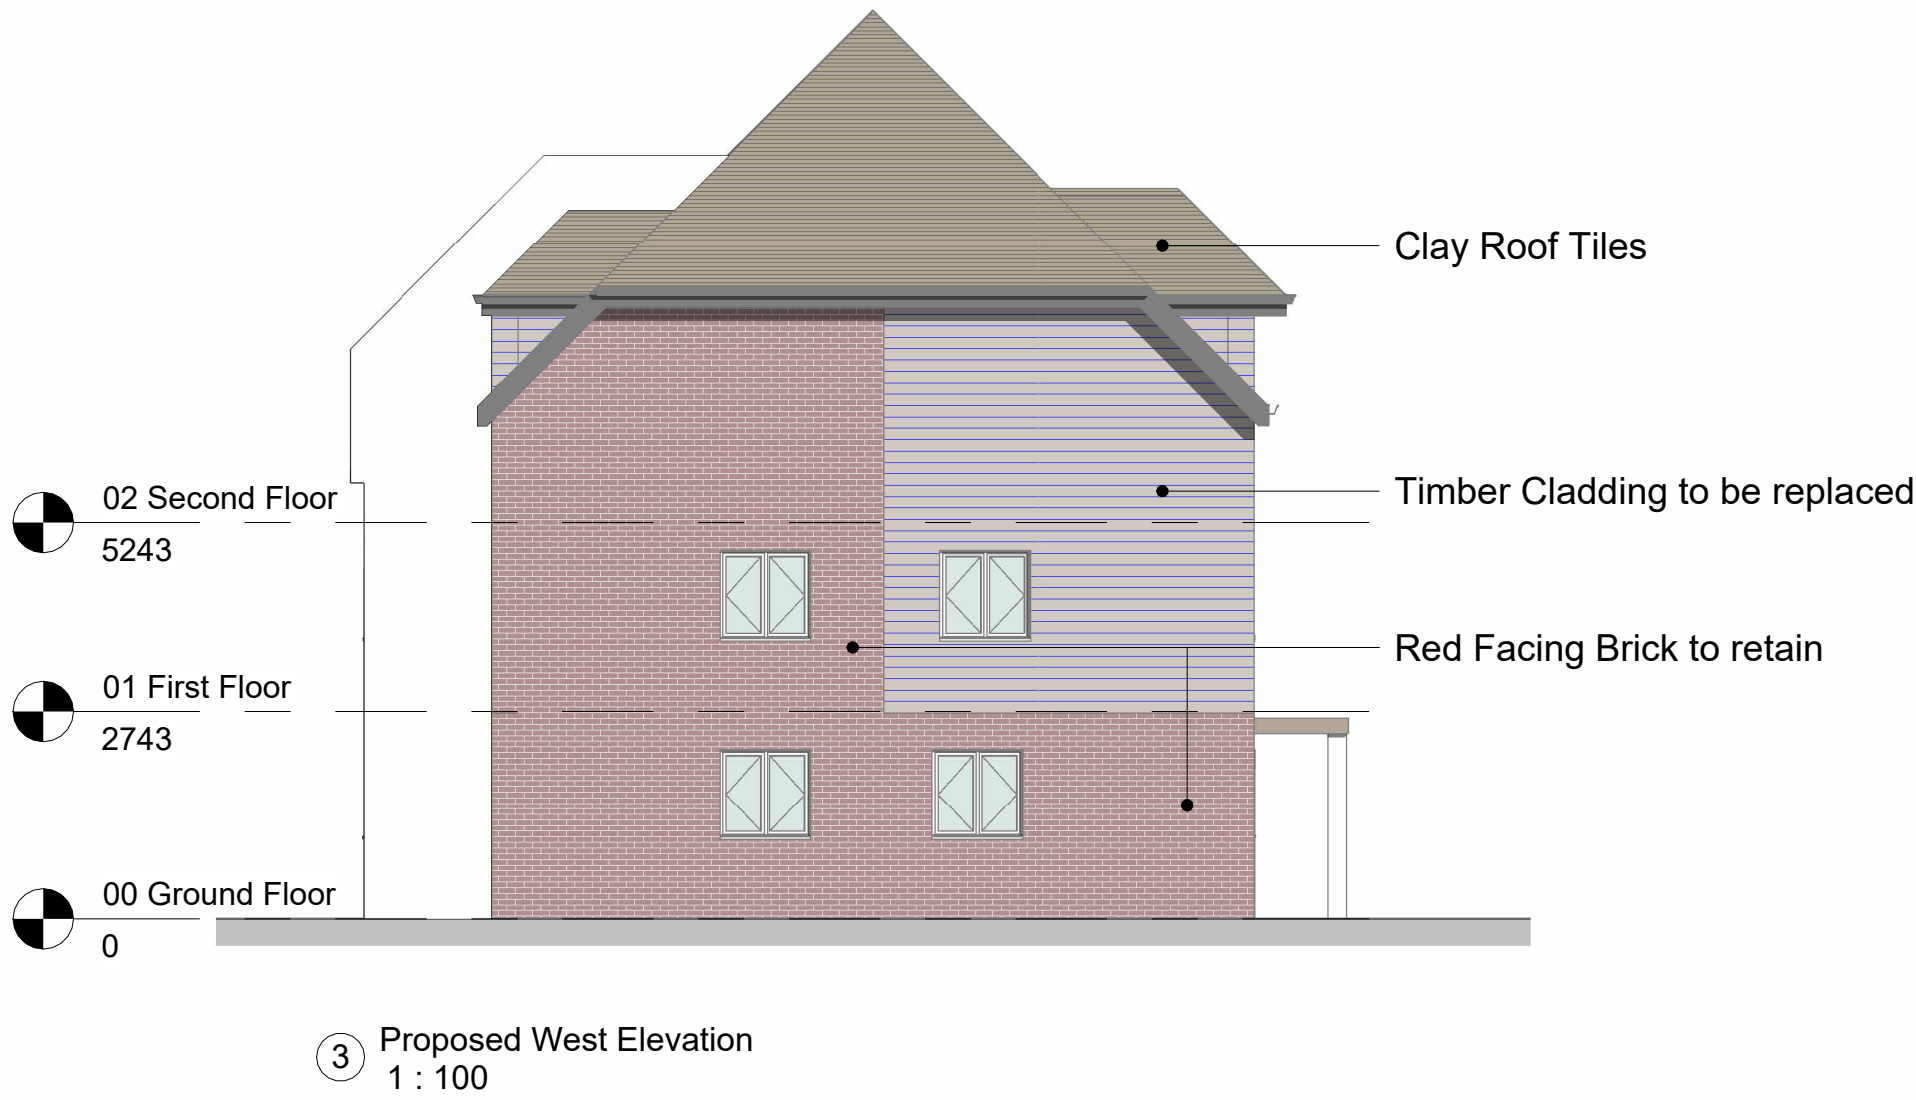

Status	Date Issued	Description	Issued by
A00	21.09.26	Planning Issue	LK2

PLANNING

LK2

Studio 1, Deepdale Enterprise Park,
Deepdale Lane,
Nettleham, Lincoln
LN2 2LL
T 01522 750777
E info@lk2.co.uk
W www.lk2.co.uk

Registered in England 08205644 - Reg. Office: Studio 2, Deepdale Enterprise Park, Deepdale Lane, Nettleham, Lincoln, LN2 2LL

Client Logo



Client
Miller Knight + Moat

Project
Sunnyside Close, East Grinstead, RH19 4QW

Drawing Title			
Proposed Elevations			
Scale @A1	Date	Drawn by	Checked by
1:100	21/09/26	KA	AS
Drawing No.	Current Revision		
1522-LK2-SD-XX-DR-A-2102-SO	A00		

