


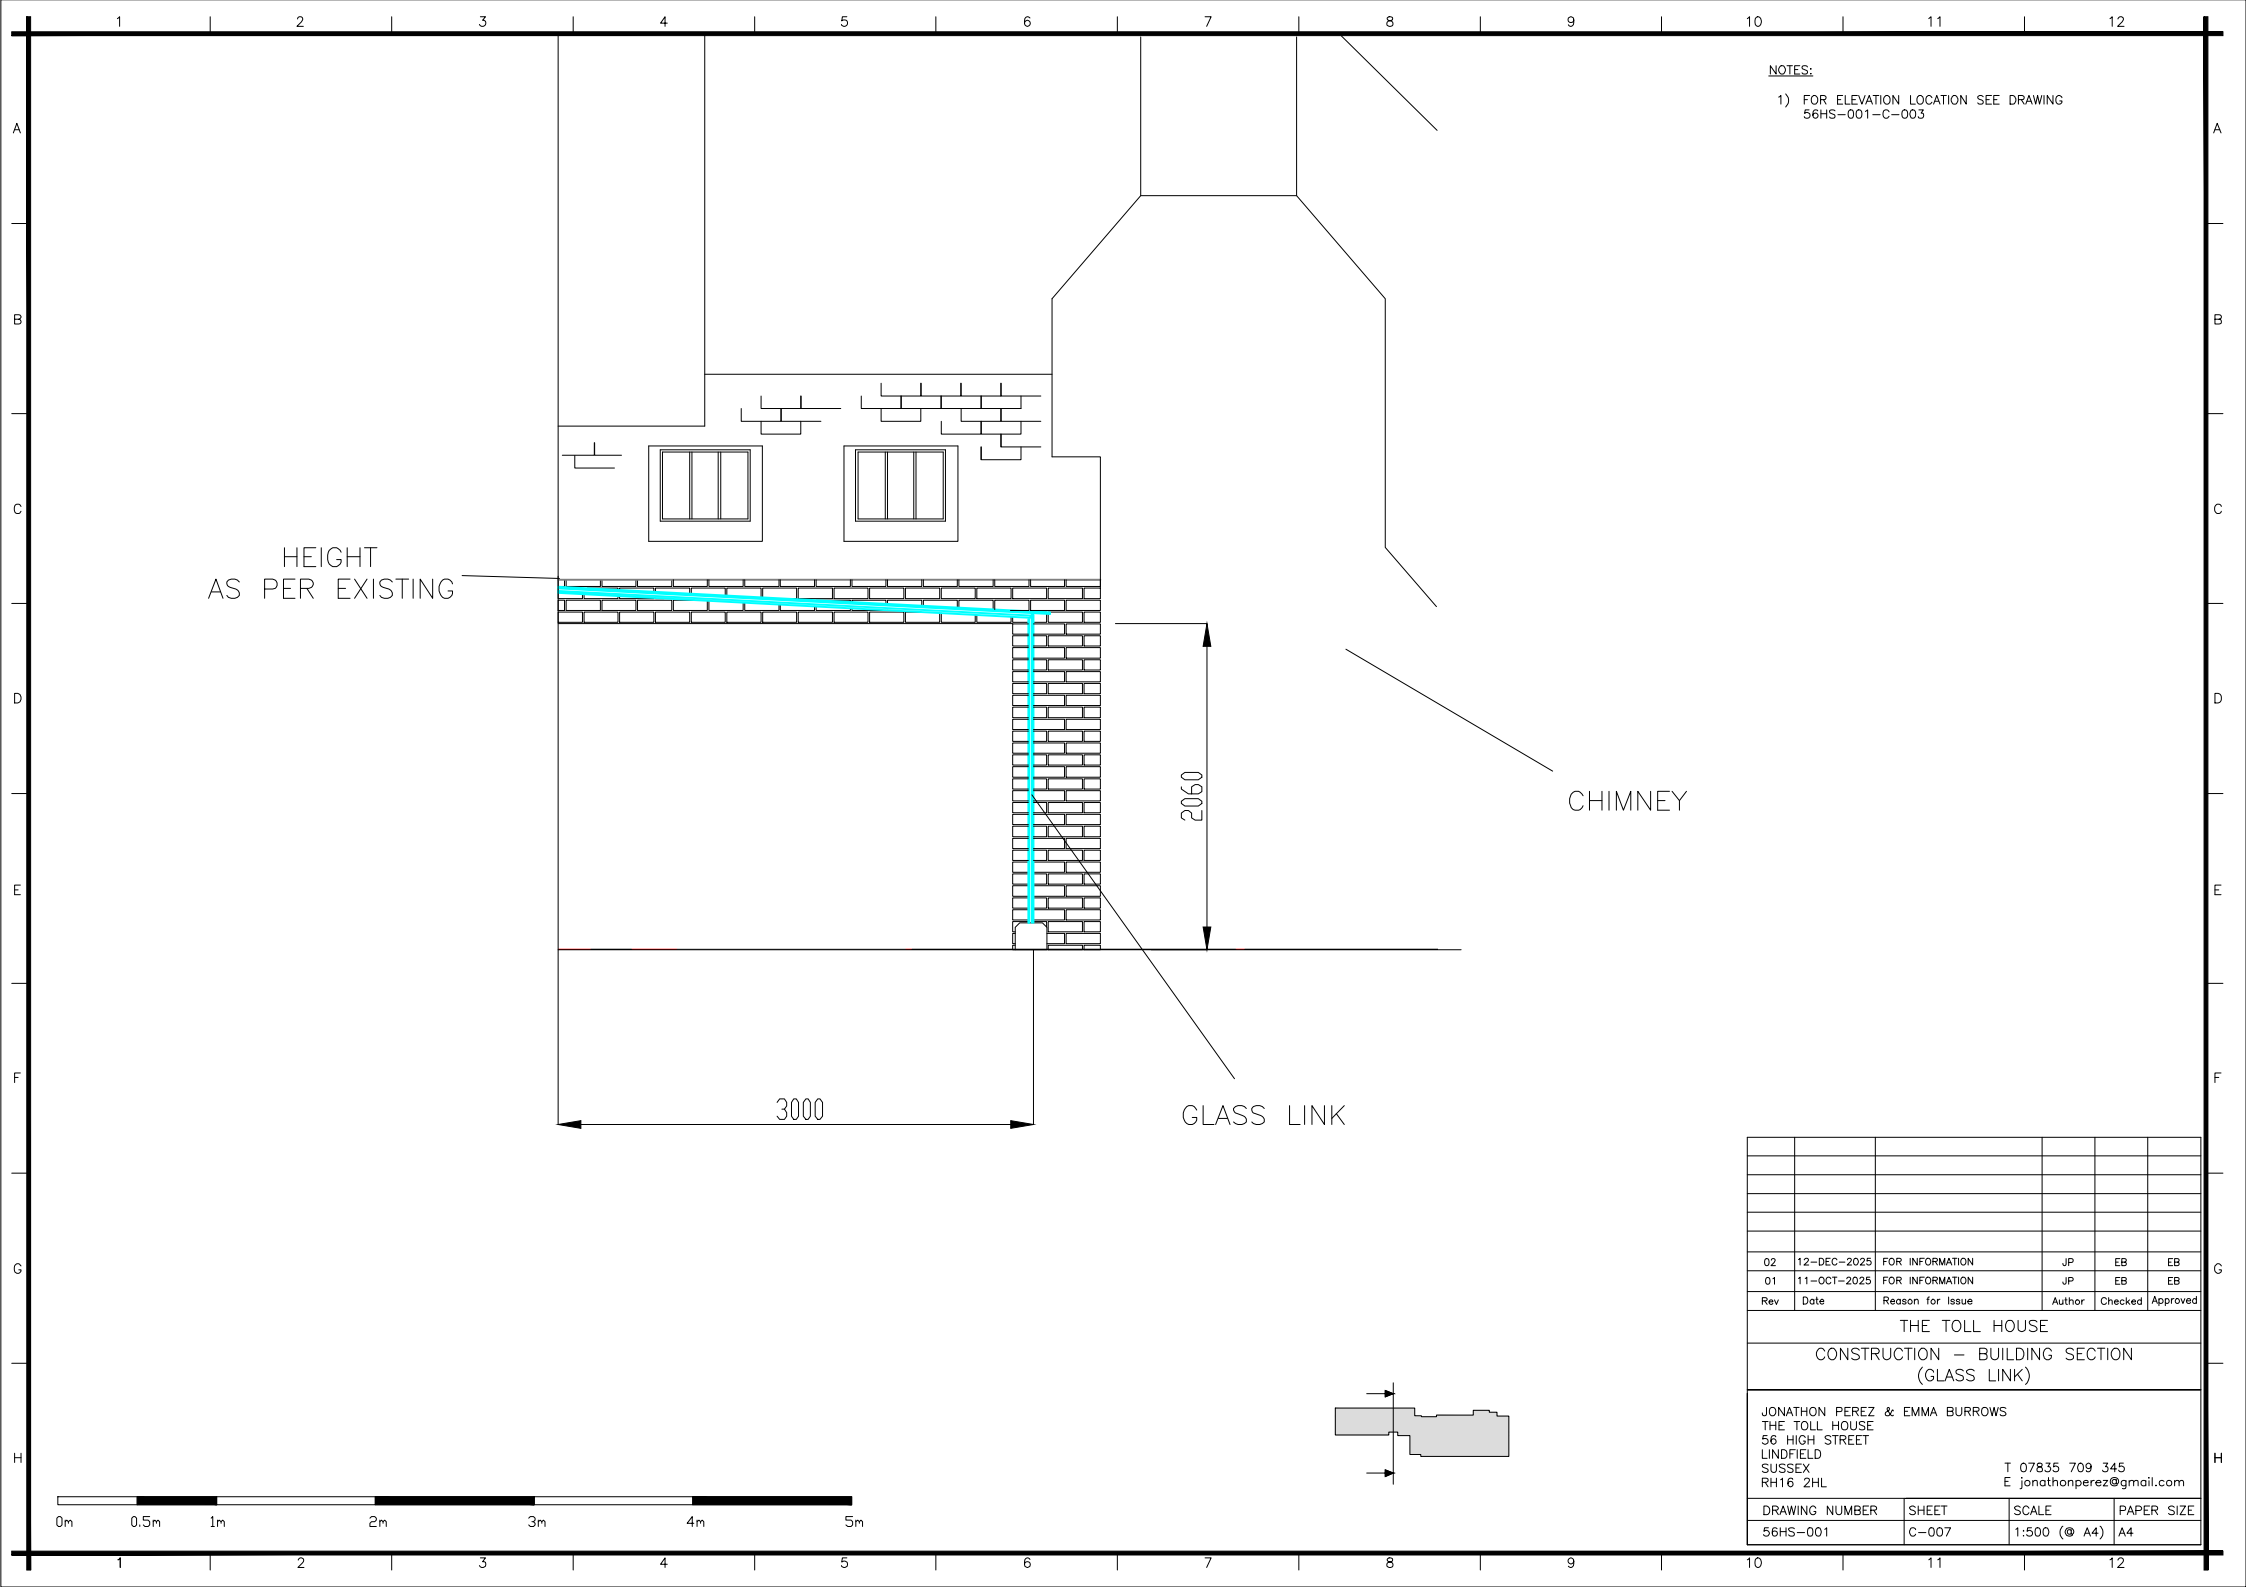

NOTES:
1) FOR ELEVATION LOCATION SEE DRAWING
56HS-001-C-003


HEIGHT
AS PER EXISTING

2060

CHIMNEY

GLASS LINK

3000

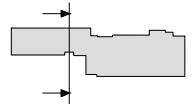

02	12-DEC-2025	FOR INFORMATION	JP	EB	EB
01	11-OCT-2025	FOR INFORMATION	JP	EB	EB
Rev	Date	Reason for Issue	Author	Checked	Approved
THE TOLL HOUSE					
CONSTRUCTION - BUILDING SECTION (GLASS LINK)					
JONATHON PEREZ & EMMA BURROWS THE TOLL HOUSE 56 HIGH STREET LINDFIELD SUSSEX RH16 2HL					
			T 07835 709 345 E jonathonperez@gmail.com		
DRAWING NUMBER		SHEET	SCALE	PAPER SIZE	
56HS-001		C-007	1:500 (A4)	A4	