


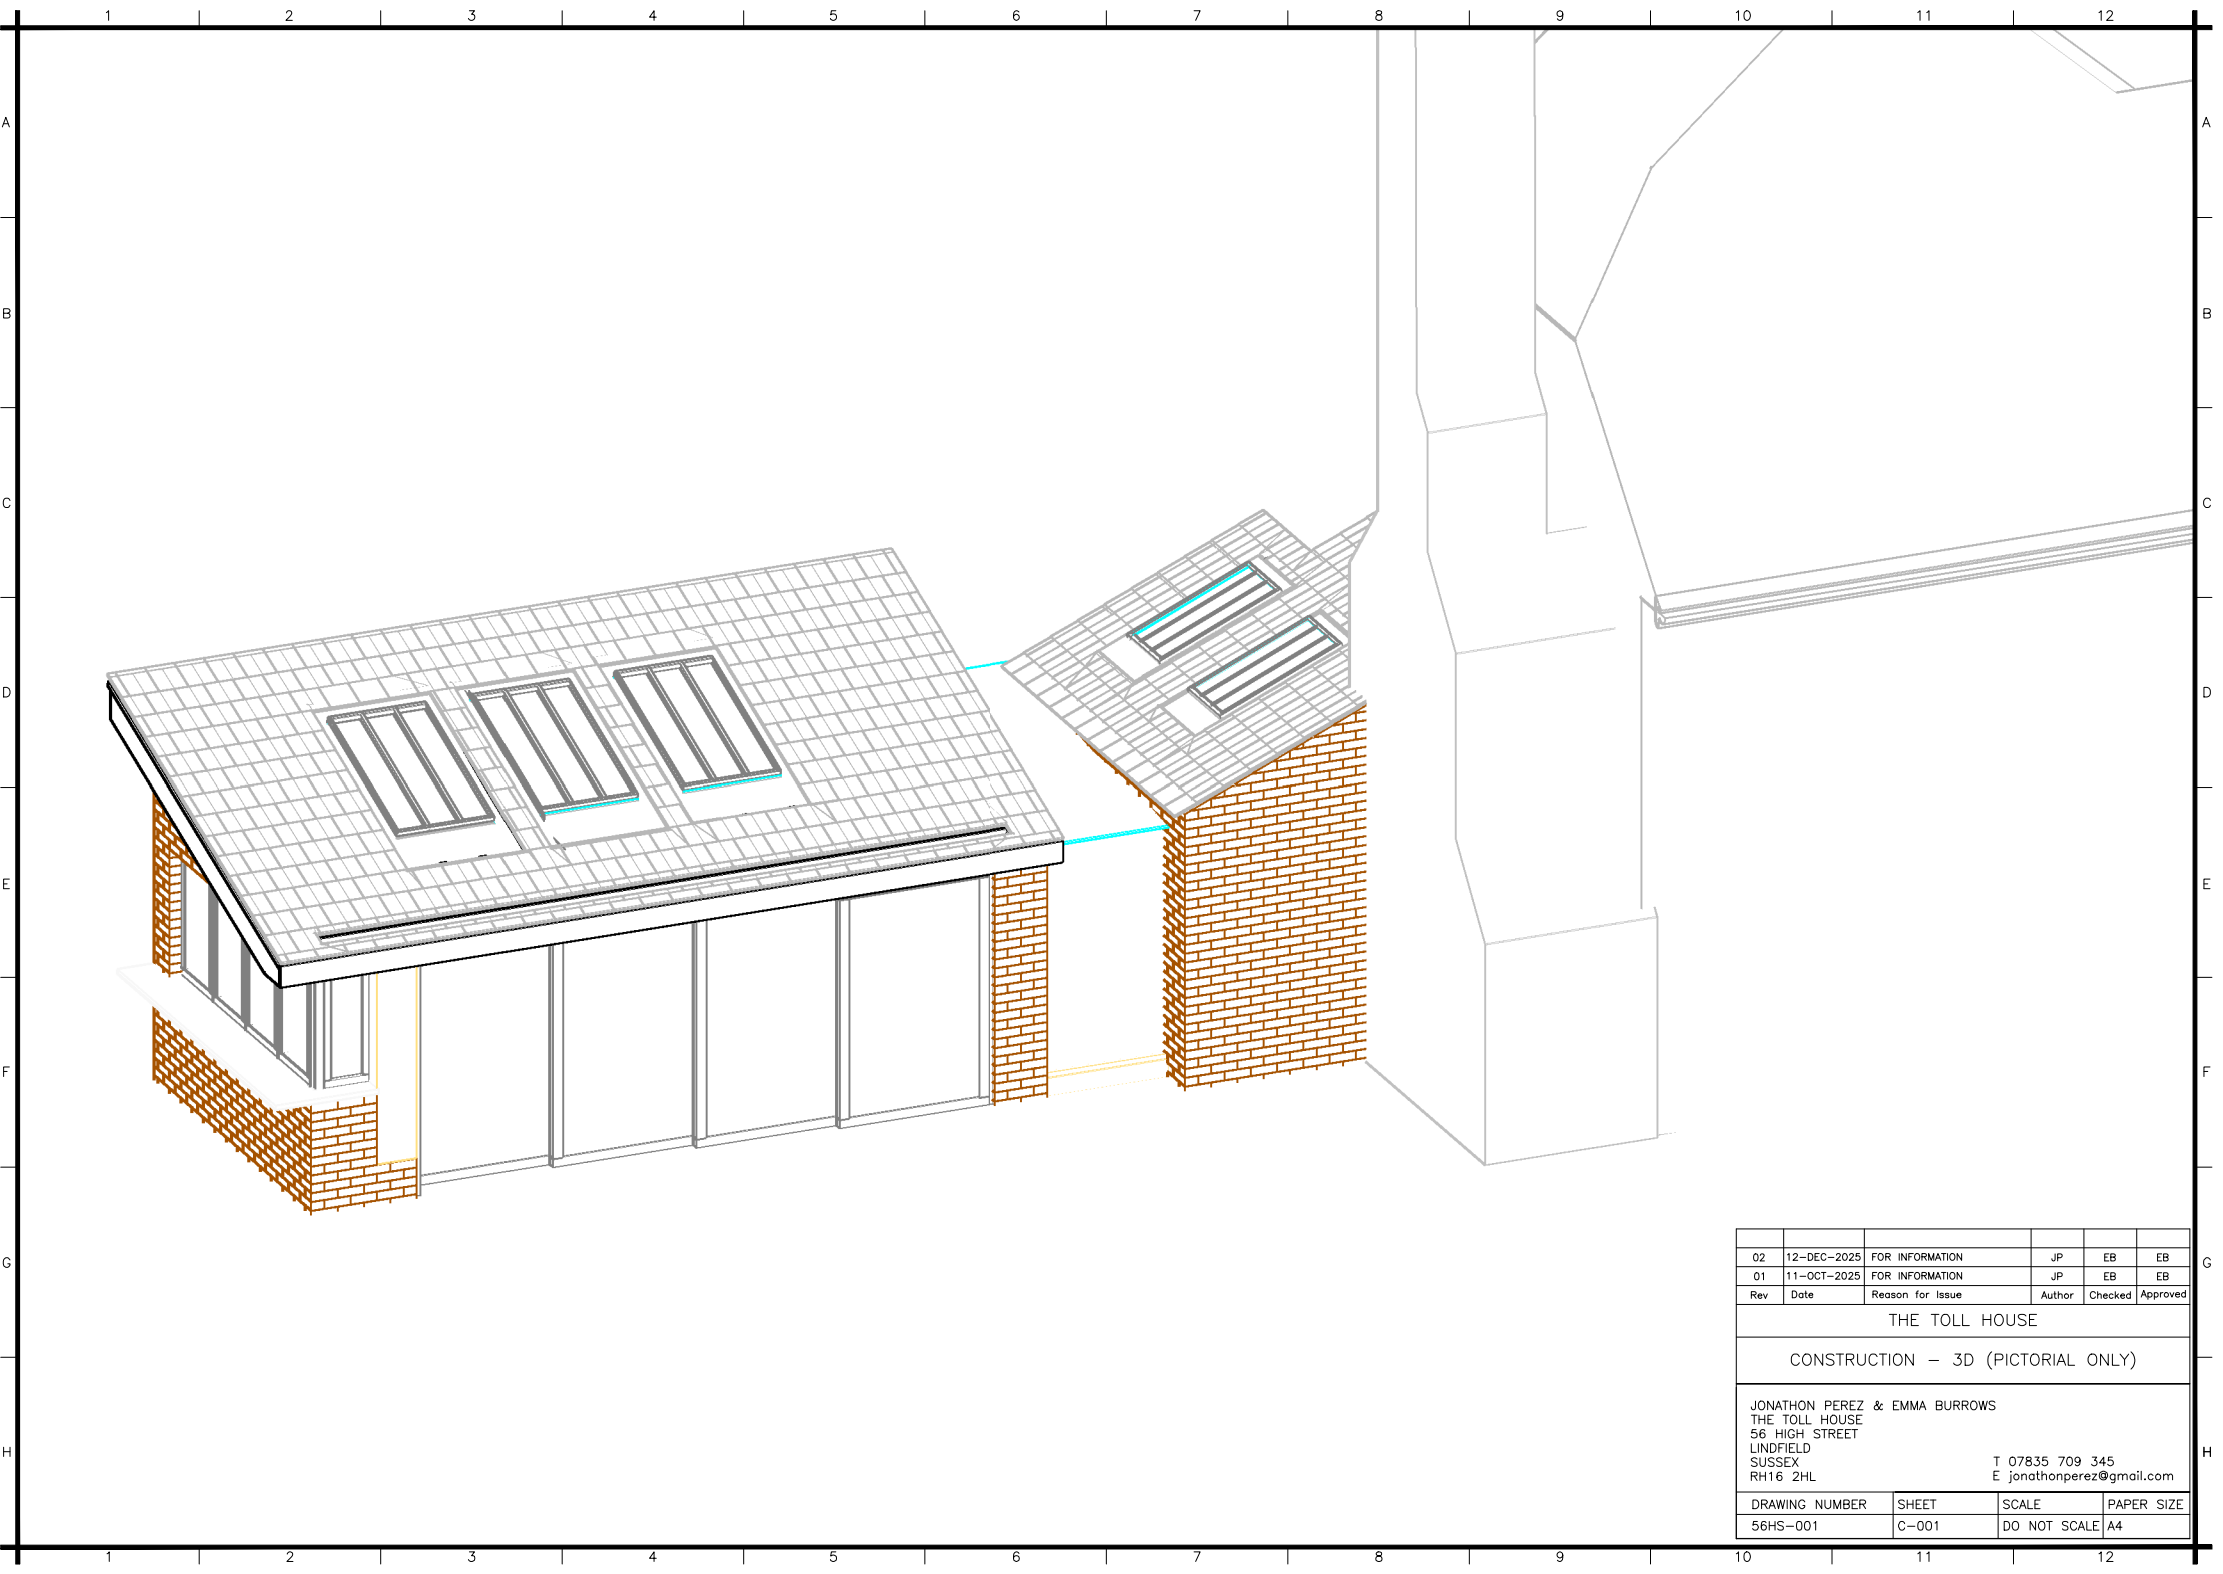

02	12-DEC-2025	FOR INFORMATION	JP	EB	EB
01	11-OCT-2025	FOR INFORMATION	JP	EB	EB
Rev	Date	Reason for Issue	Author	Checked	Approved
THE TOLL HOUSE					
CONSTRUCTION – 3D (PICTORIAL ONLY)					
JONATHON PEREZ & EMMA BURROWS THE TOLL HOUSE 56 HIGH STREET LINDFIELD SUSSEX RH16 2HL					
			T 07835 709 345 E jonathonperez@gmail.com		
DRAWING NUMBER		SHEET	SCALE	PAPER SIZE	
56HS-001		C-001	DO NOT SCALE	A4	