


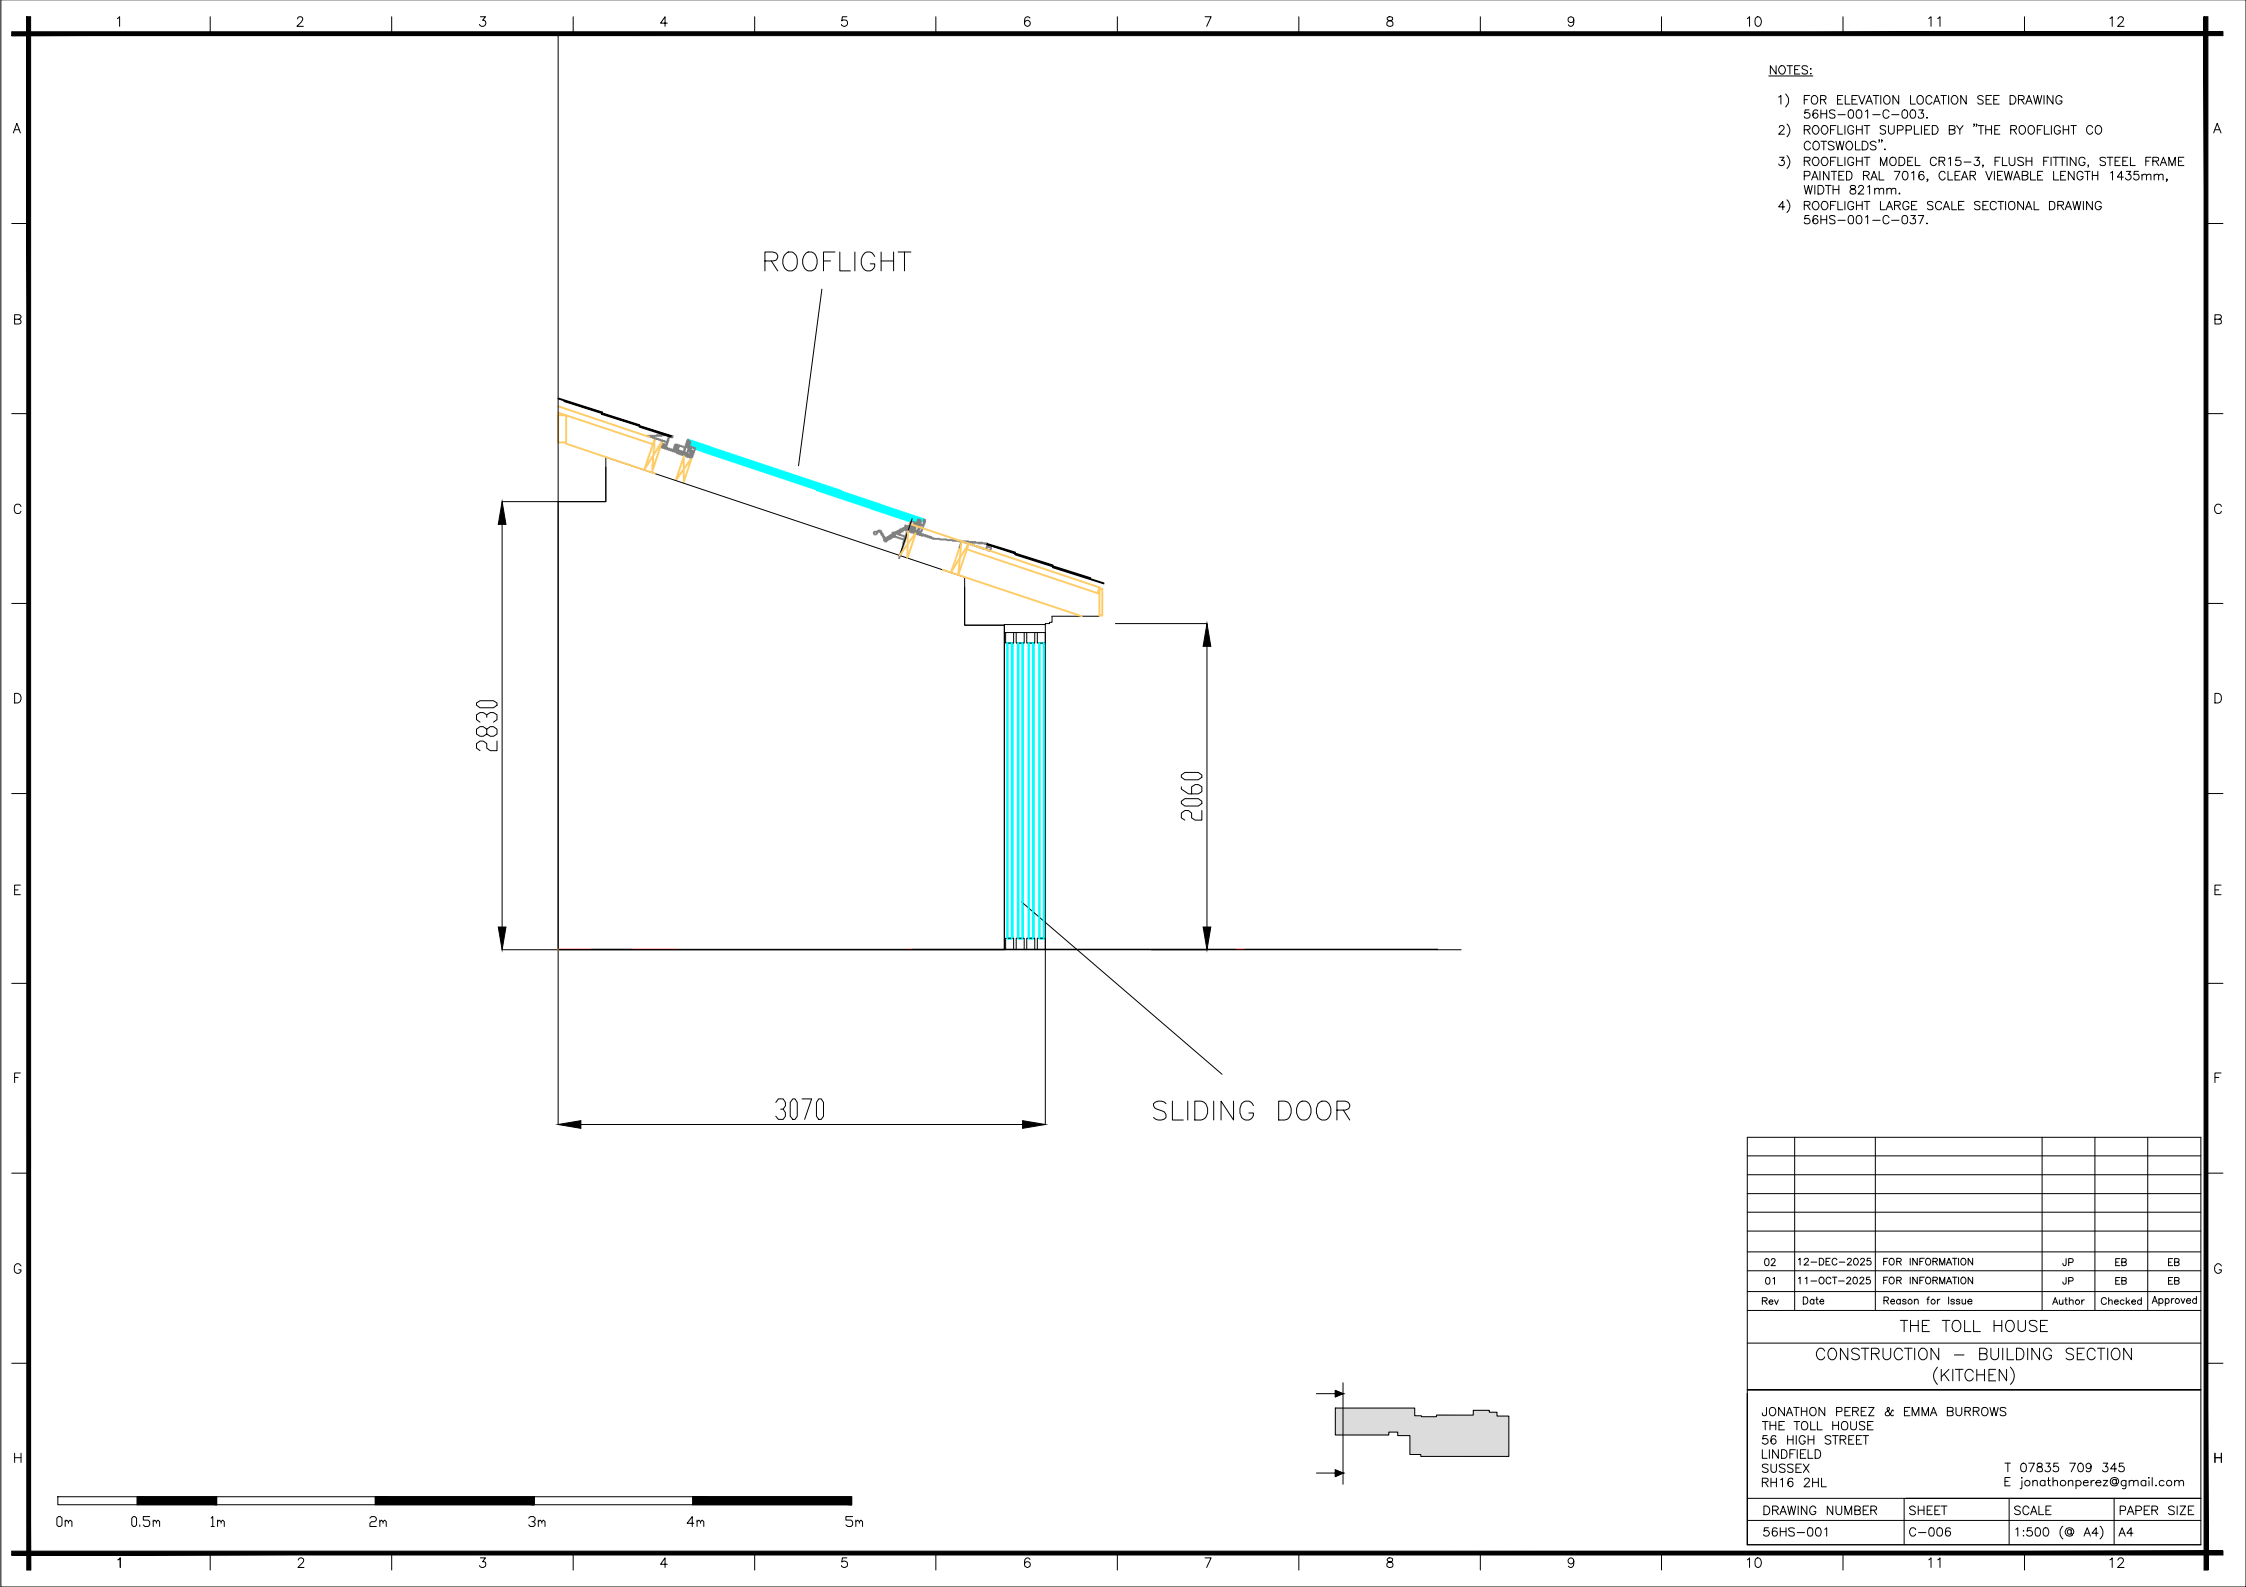

- NOTES:
- 1) FOR ELEVATION LOCATION SEE DRAWING 56HS-001-C-003.
 - 2) ROOFLIGHT SUPPLIED BY "THE ROOFLIGHT CO COTSWOLDS".
 - 3) ROOFLIGHT MODEL CR15-3, FLUSH FITTING, STEEL FRAME PAINTED RAL 7016, CLEAR VIEWABLE LENGTH 1435mm, WIDTH 821mm.
 - 4) ROOFLIGHT LARGE SCALE SECTIONAL DRAWING 56HS-001-C-037.

02	12-DEC-2025	FOR INFORMATION	JP	EB	EB
01	11-OCT-2025	FOR INFORMATION	JP	EB	EB
Rev	Date	Reason for Issue	Author	Checked	Approved
THE TOLL HOUSE					
CONSTRUCTION - BUILDING SECTION (KITCHEN)					
JONATHON PEREZ & EMMA BURROWS THE TOLL HOUSE 56 HIGH STREET LINDFIELD SUSSEX RH16 2HL					
			T 07835 709 345 E jonathonperez@gmail.com		
DRAWING NUMBER		SHEET	SCALE	PAPER SIZE	
56HS-001		C-006	1:500 (@ A4)	A4	