




PROFILE VIEW: BASIN 1 SECTION
SCALE: H:250, V:50
DATUM: 95.000

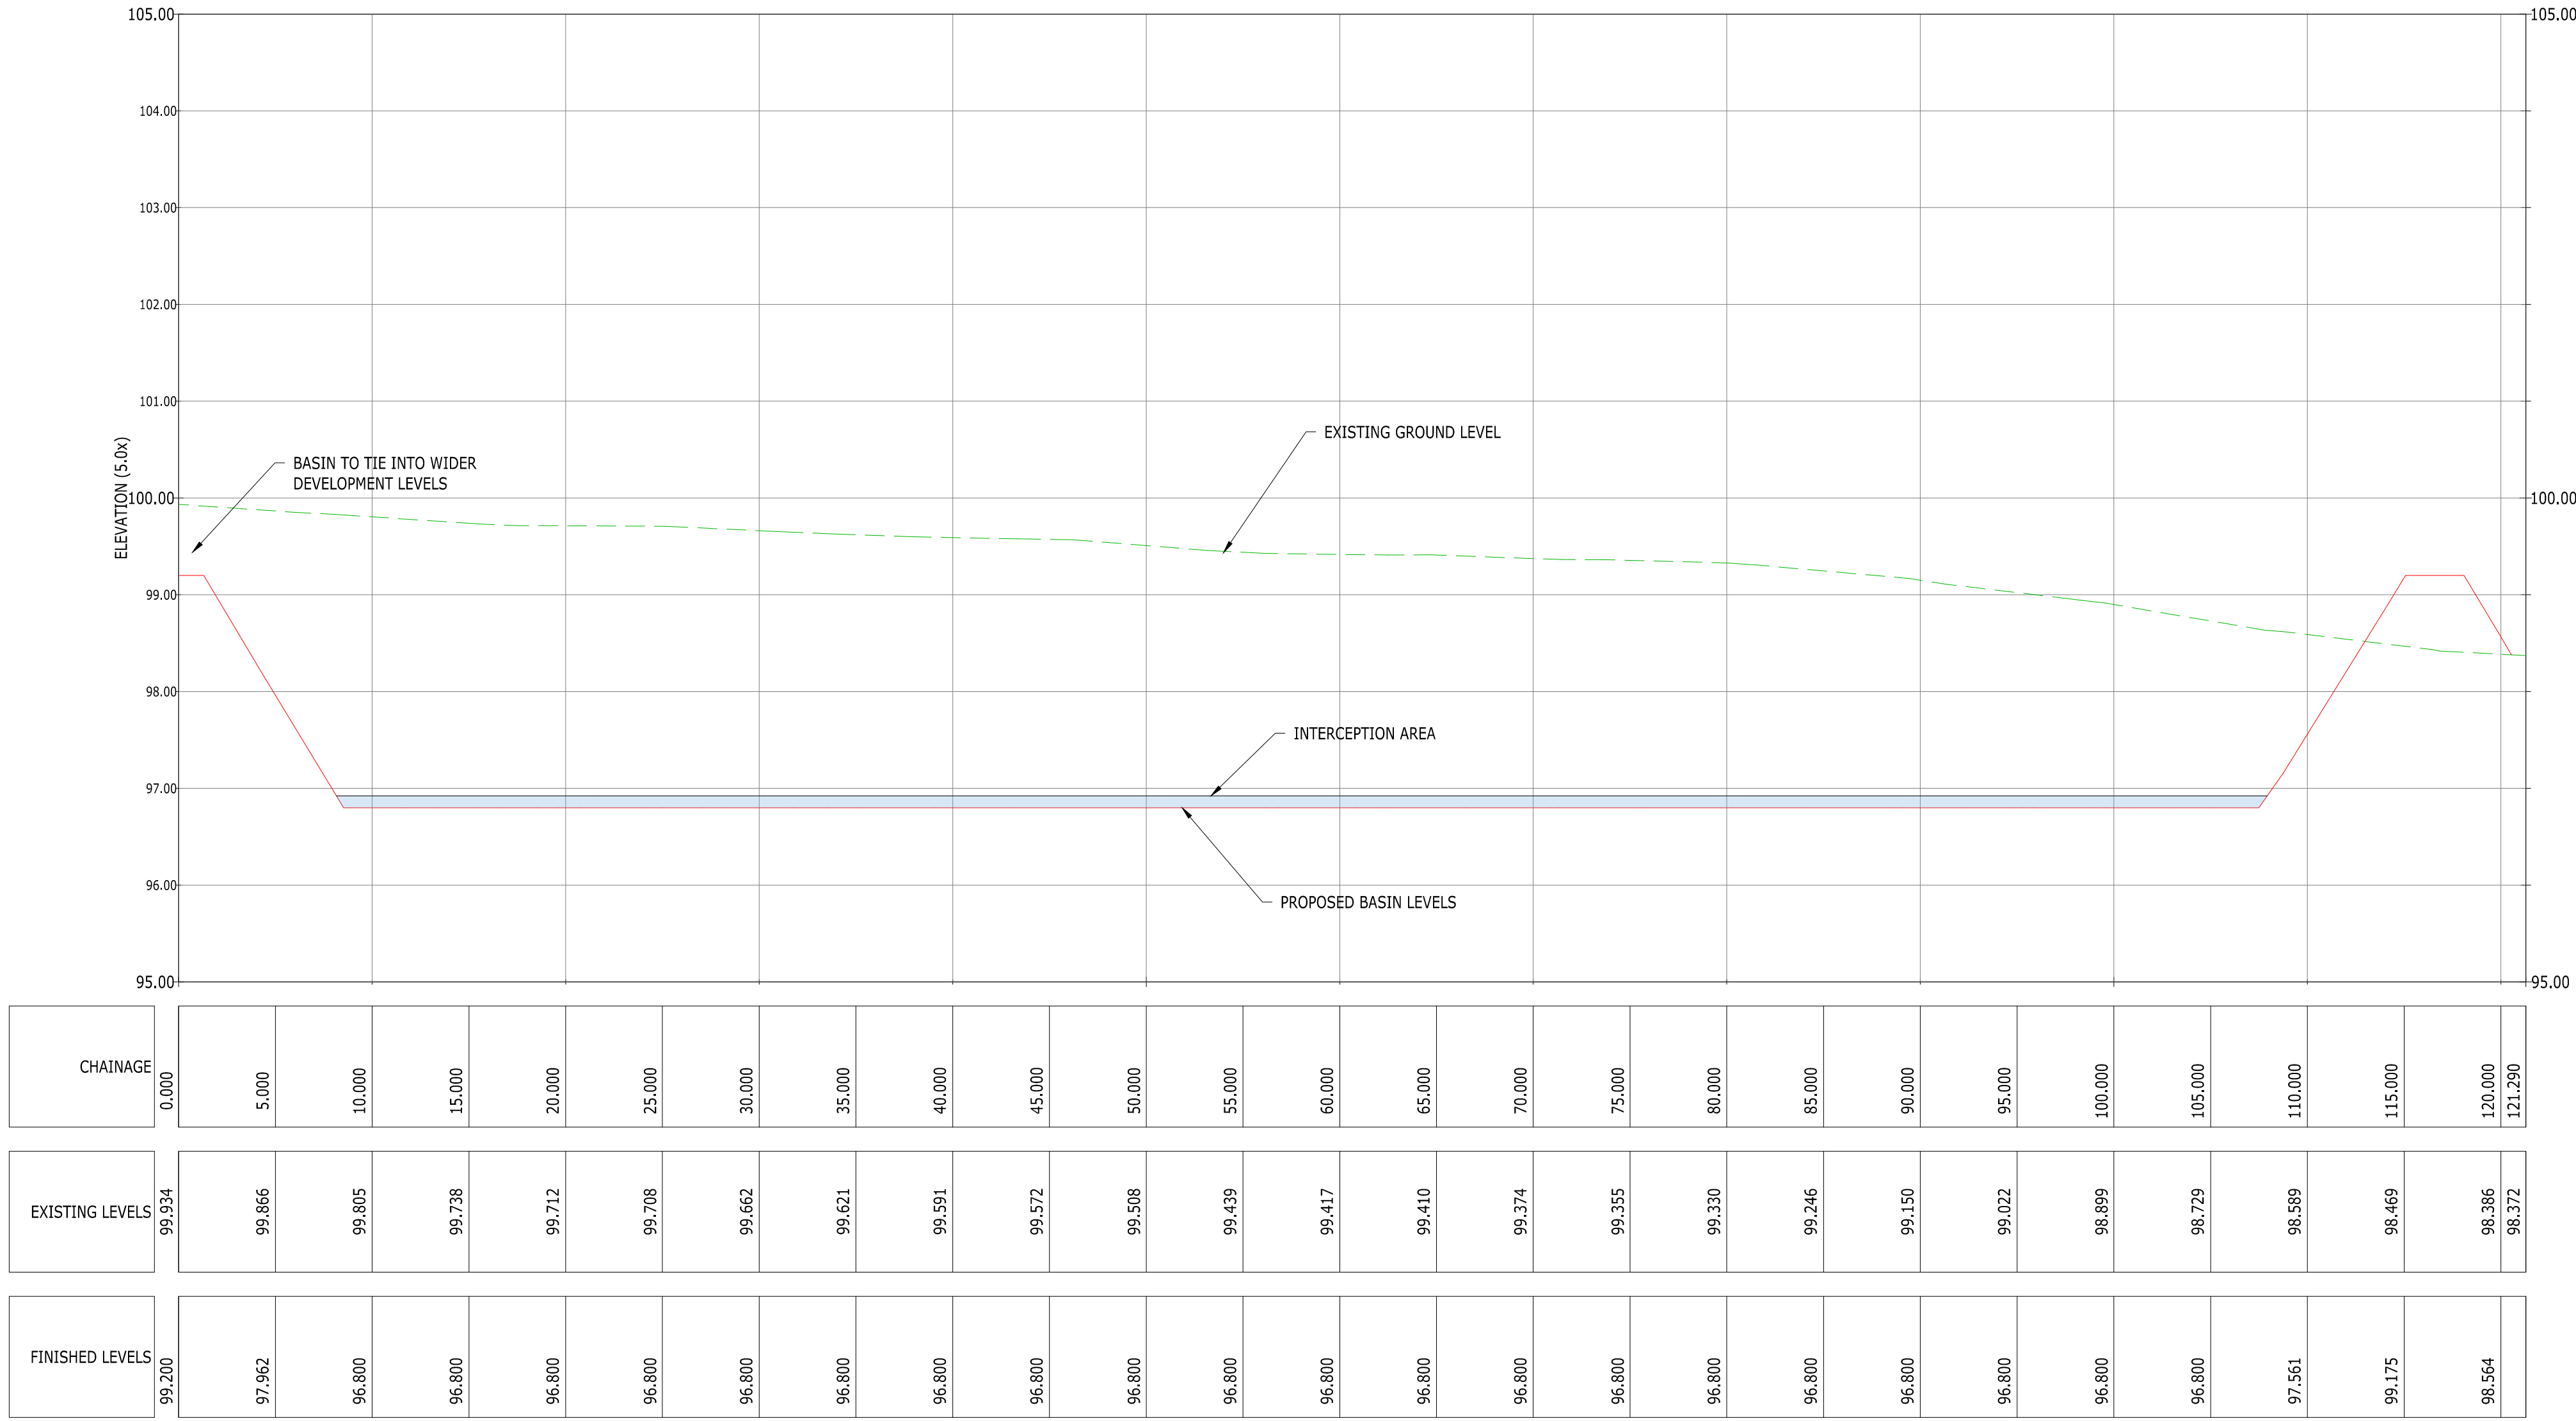





PROFILE VIEW: BASIN 3 SECTION
SCALE: H:250, V:50
DATUM: 95.000

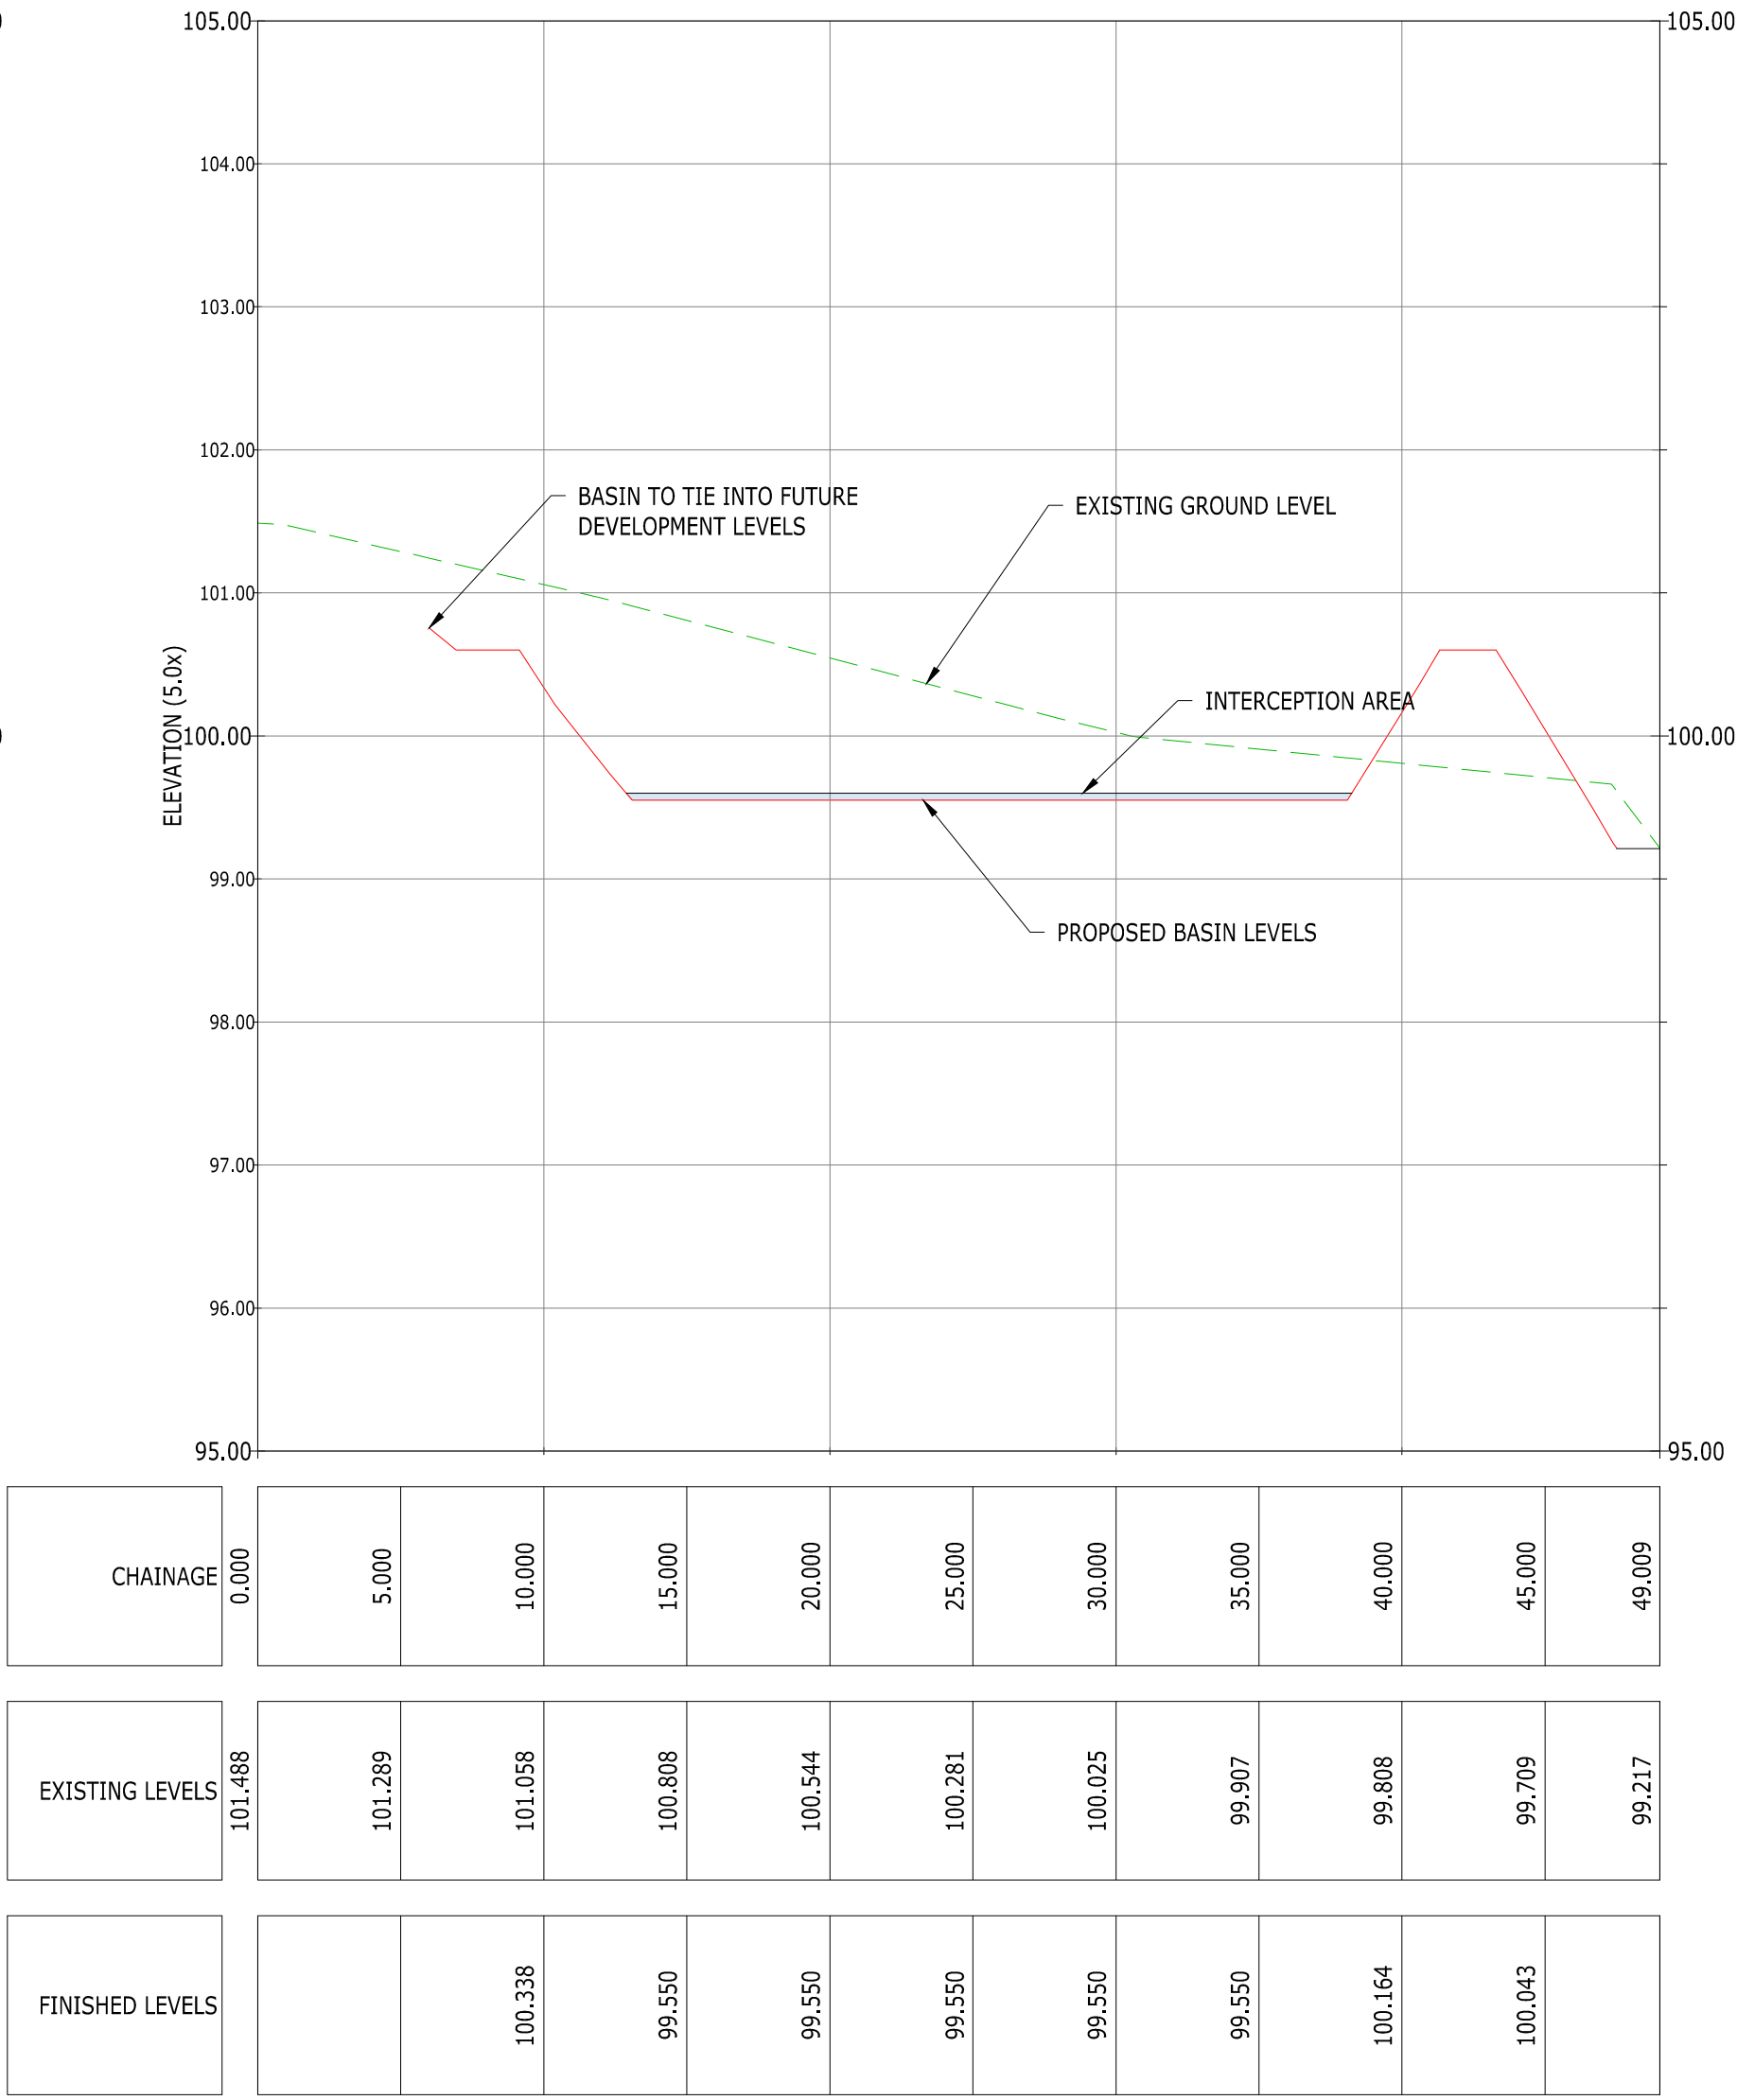

PROFILE VIEW: BASIN 4 SECTION
SCALE: H:250, V:50
DATUM: 95.000

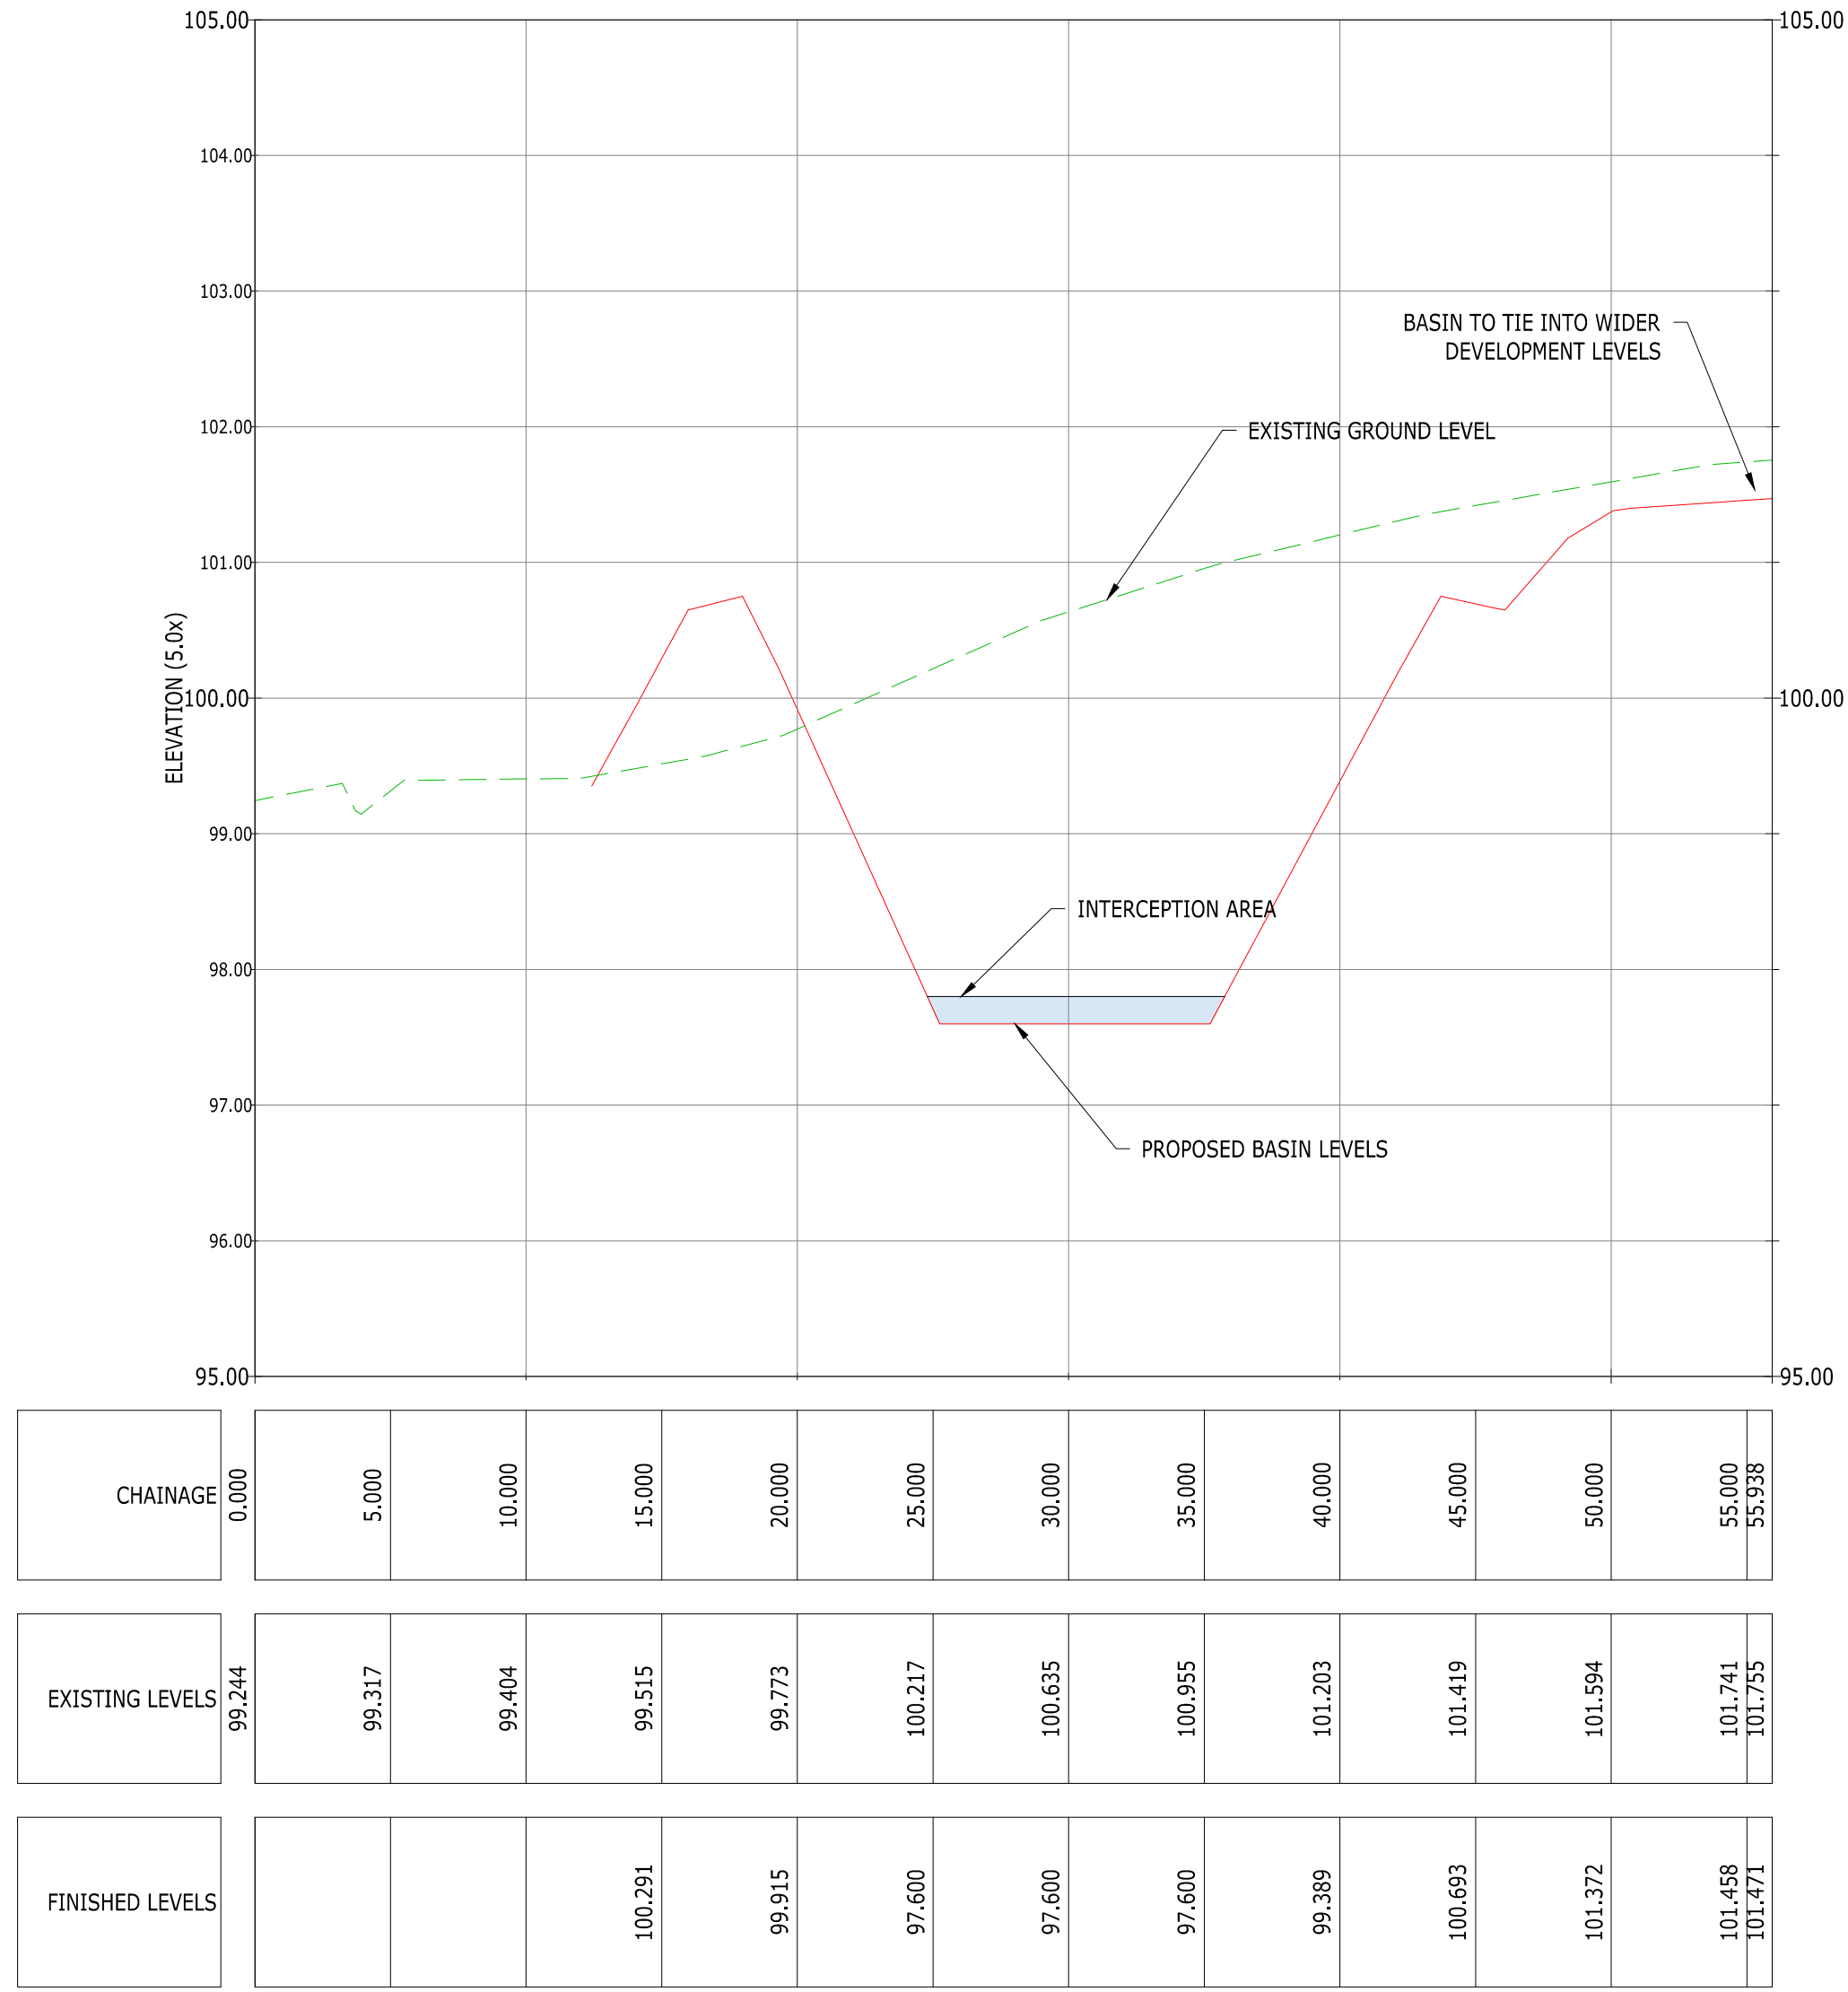

PROFILE VIEW: BASIN 2 SECTION
SCALE: H:250, V:50
DATUM: 90.000

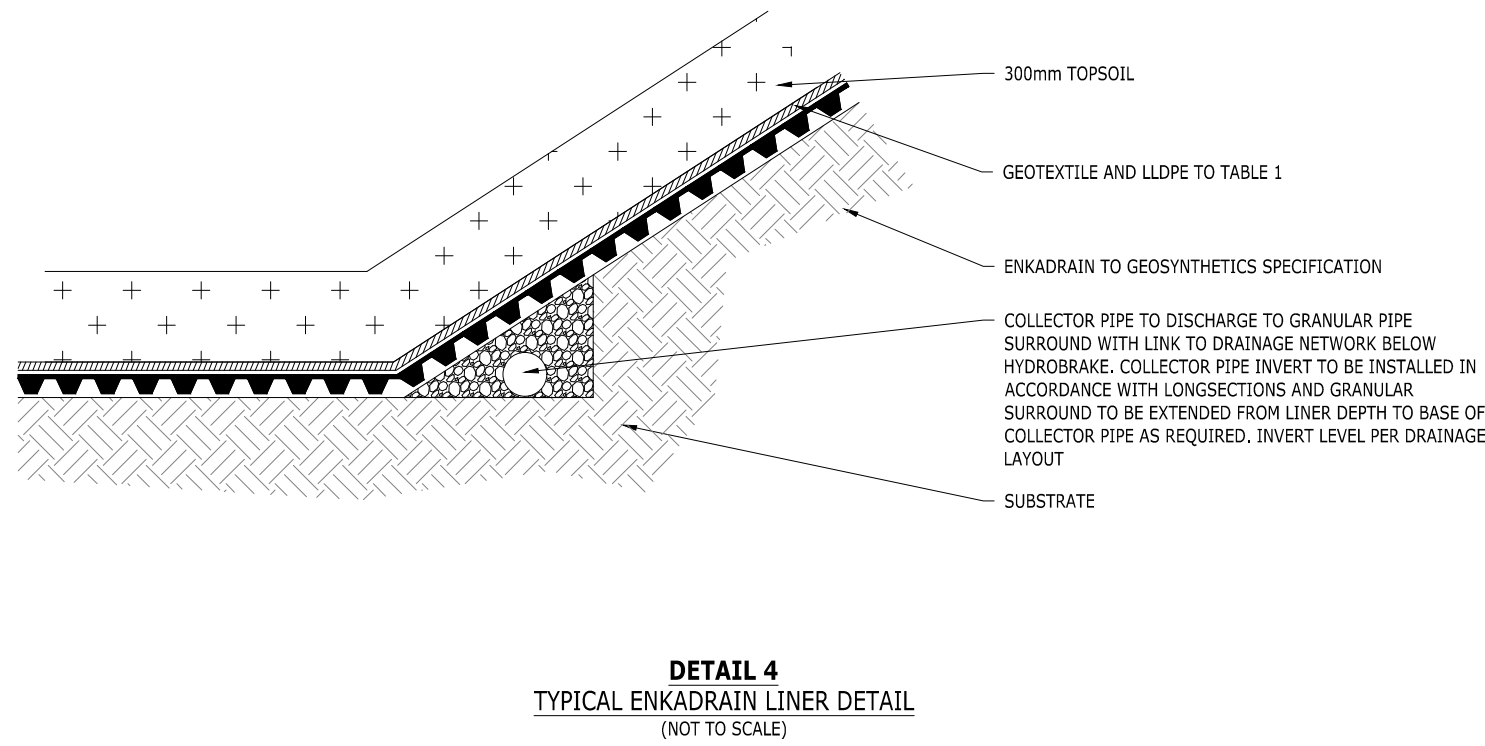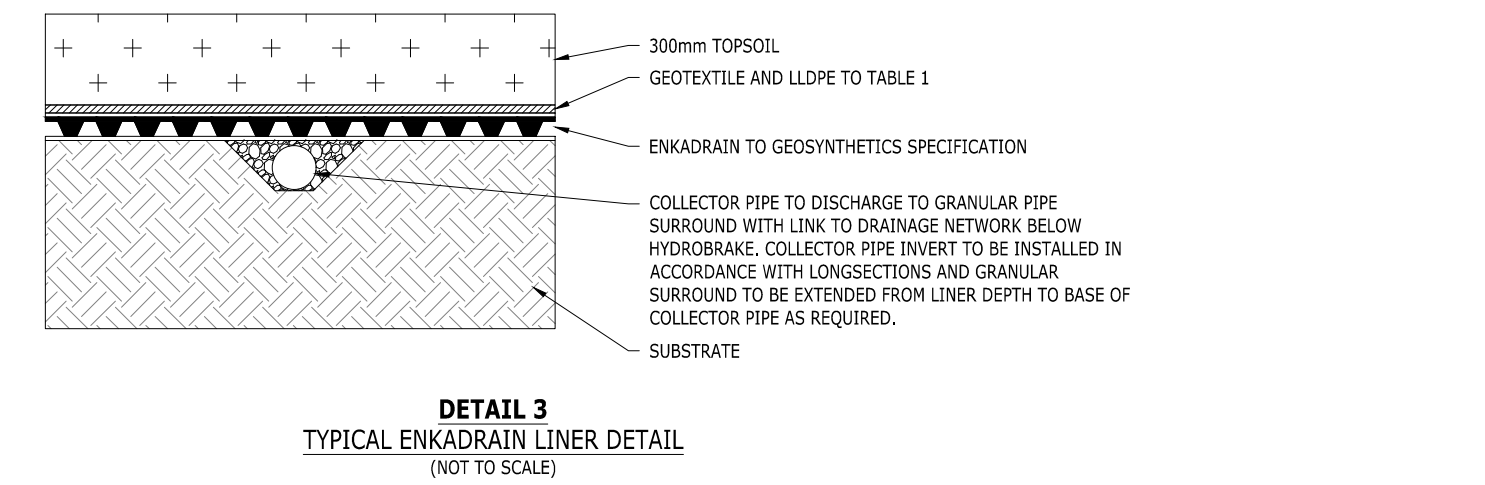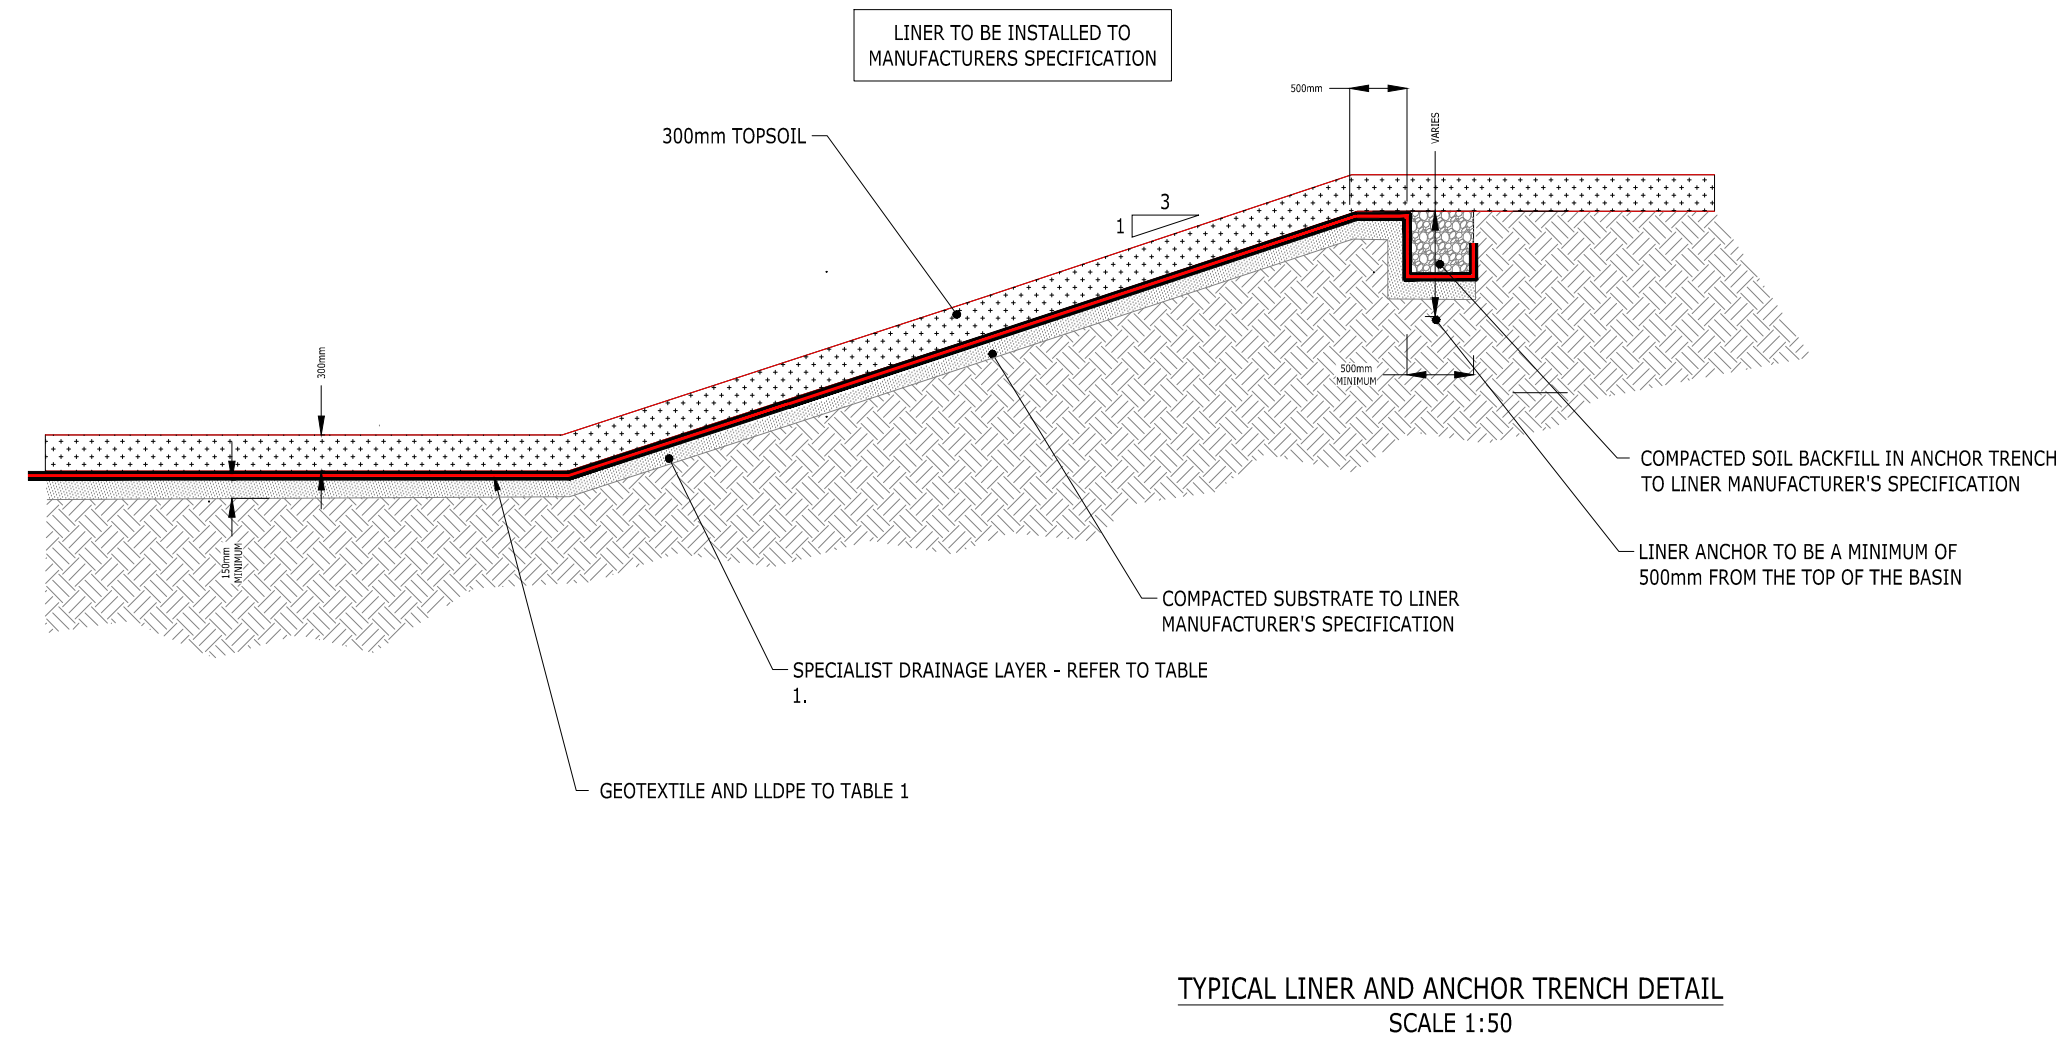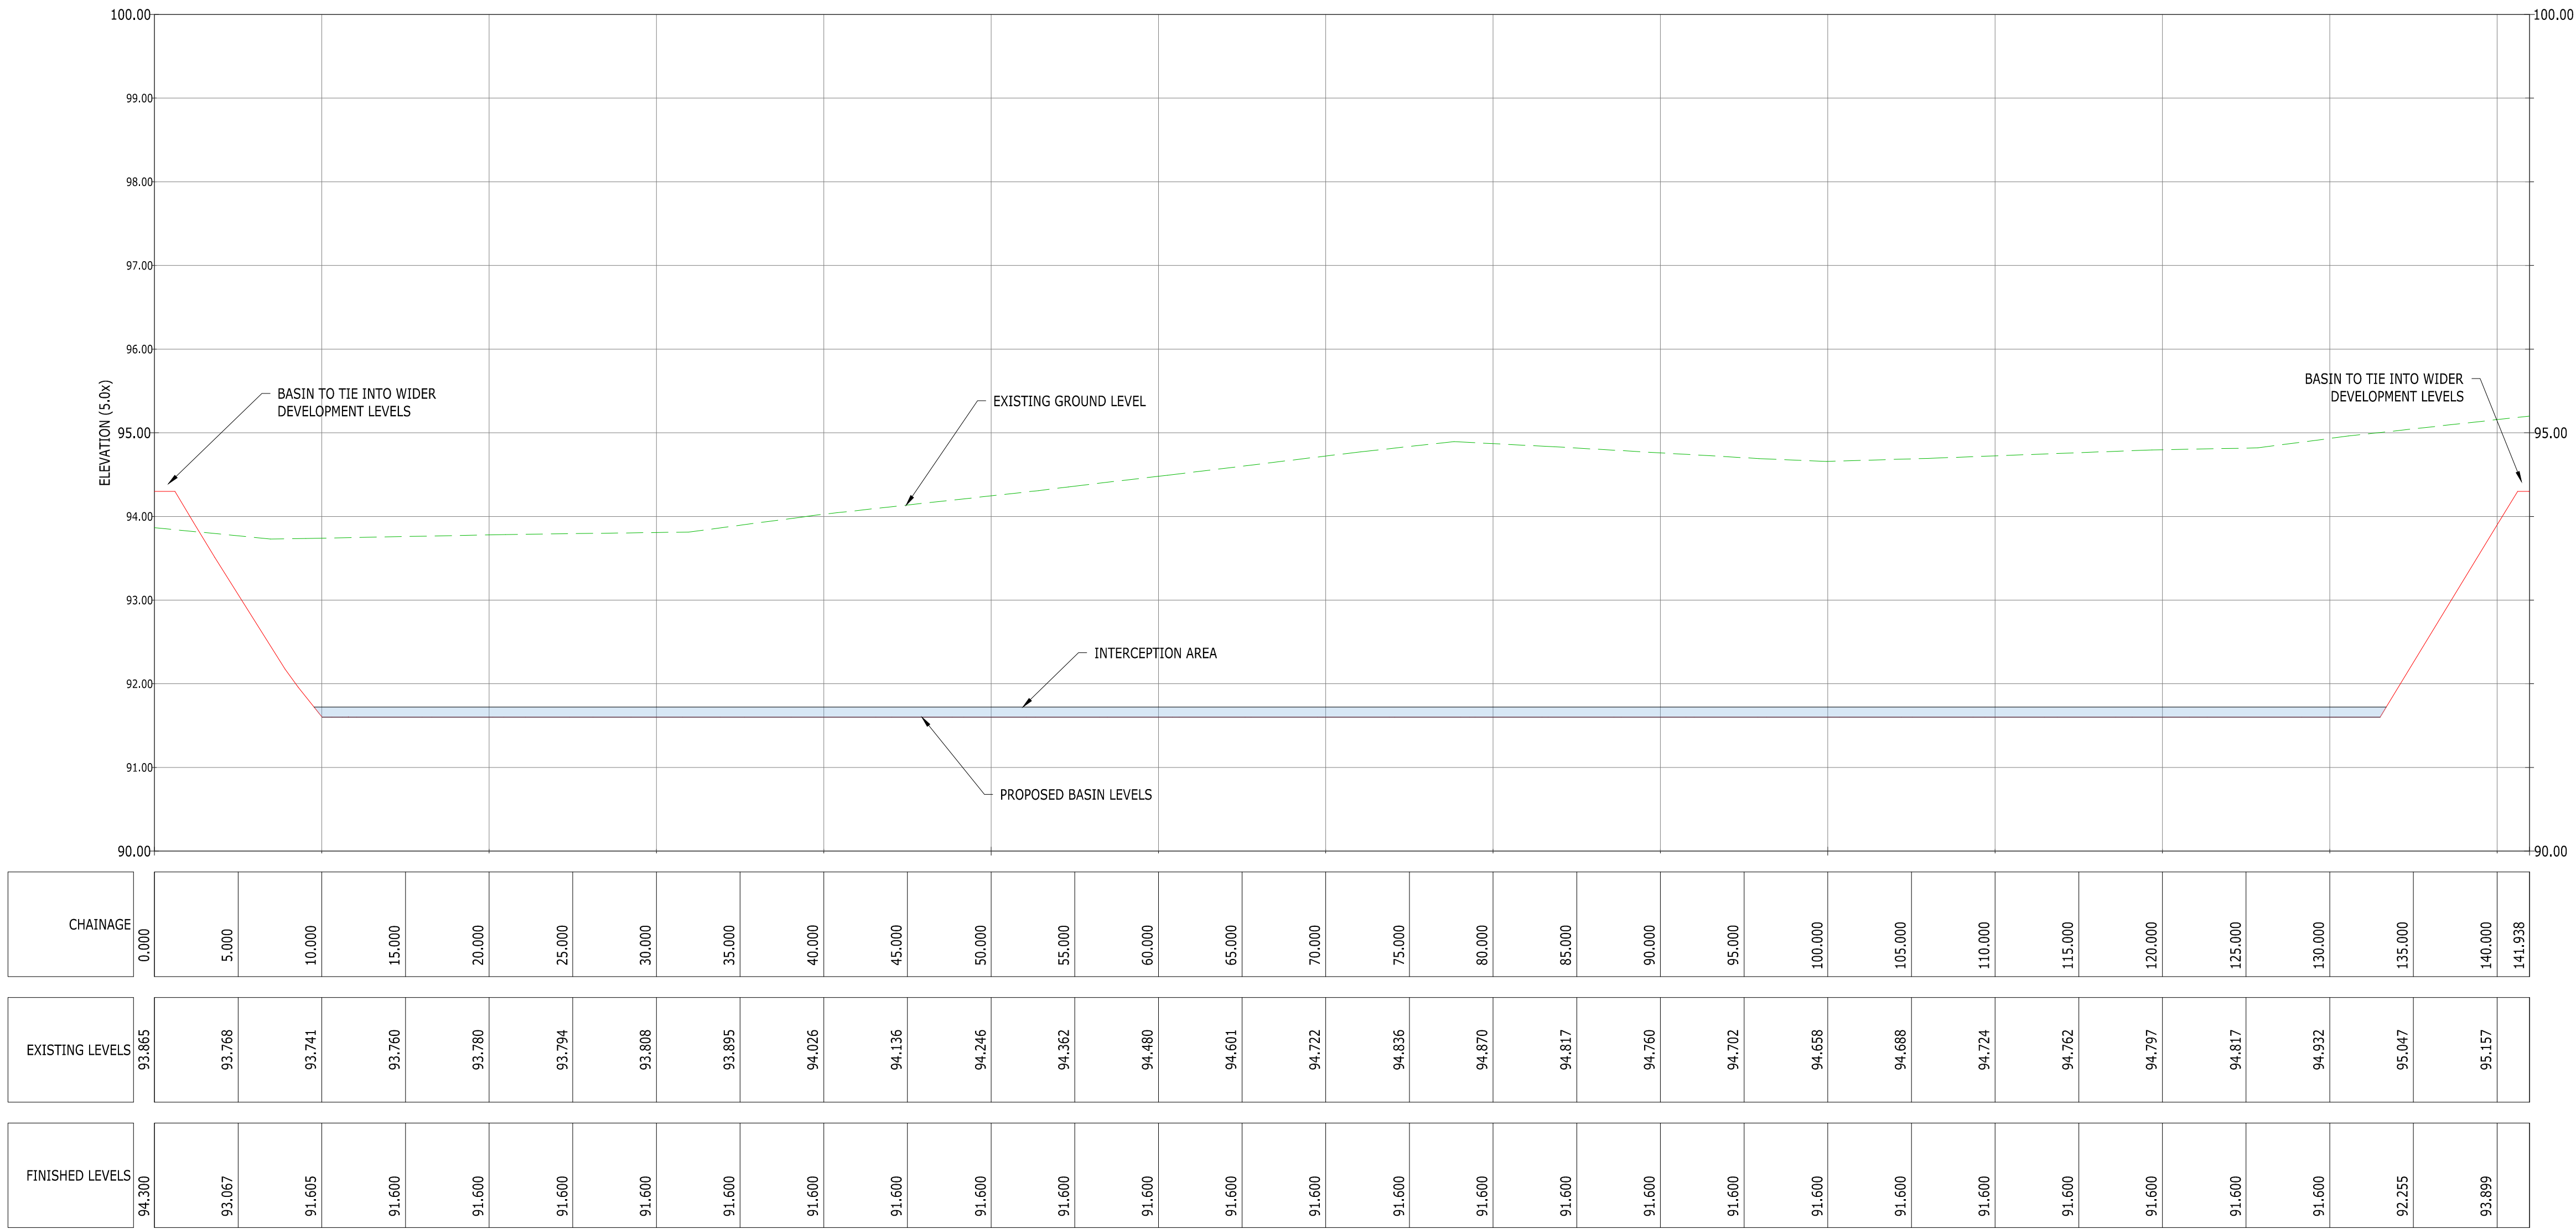

- NOTES:
- THIS DRAWING IS TO BE READ IN CONJUNCTION WITH THE RELEVANT SPECIFICATION, INC. RISK ASSESSMENTS AND ALL OTHER RELATED DRAWINGS ISSUED BY THE ENGINEER.
 - DO NOT SCALE FROM THIS DRAWING. WORK FROM FIGURED DIMENSIONS ONLY.
 - ALL DIMENSIONS SHOWN ON THIS DRAWING ARE IN METRES UNLESS OTHERWISE STATED.
 - ALL DIMENSIONS, LEVELS AND SURVEY GRID CO-ORDINATES ARE TO BE CHECKED ON SITE AND THE ENGINEER NOTIFIED IMMEDIATELY OF ANY DISCREPANCIES PRIOR TO THE COMMENCEMENT OF THE WORKS.
 - NO DEVIATION FROM THE DETAILS SHOWN ON THIS DRAWING IS PERMITTED WITHOUT PRIOR PERMISSION FROM THE ENGINEER.
 - ANY WORKS OUTSIDE RED SITE BOUNDARY ARE FOR INFORMATION PURPOSES ONLY UNLESS SPECIFICALLY NOTED. ALL WORKS OUTSIDE THE SITE BOUNDARY WILL BE UNDERTAKEN BY OTHERS UNDER A SEPARATE CONTRACT.

P2	UPDATED SECTIONS AND PRESSURE RELIEF TYPE	AMC	AD	DW	21-05-26
PI	FIRST ISSUE	AMC	AMC	MR	25-03-26
Rev	Description	Drm	Chk	App	Date

WORK IN PROGRESS

NOT YET APPROVED

ARDENT CONSULTING ENGINEERS
AN EMPLOYEE OWNED COMPANY

Third Floor
The Halmark Building
32-36 Leadenhall Street
London
EC3M 8JE
Tel: 020 7680 4088
Web: www.ardent-ce.co.uk
E-mail: enquiries@ardent-ce.co.uk

Client

VISTRY SOUTH EAST

Project Title:

IMBERHORNE FARM, EAST GRINSTEAD

Drawing Title:

TYPICAL SUDS BASIN DETAILS

Drawn by
AMC

Checked by
AMC

Approved by
MR

Revision
P2

Scale
1:250H 1:50V

Date
25-03-26

Drawing Number
2206781-ACE-XX-XX-DR-C-0628

Scale: 1:250 Horiz. @ A0