


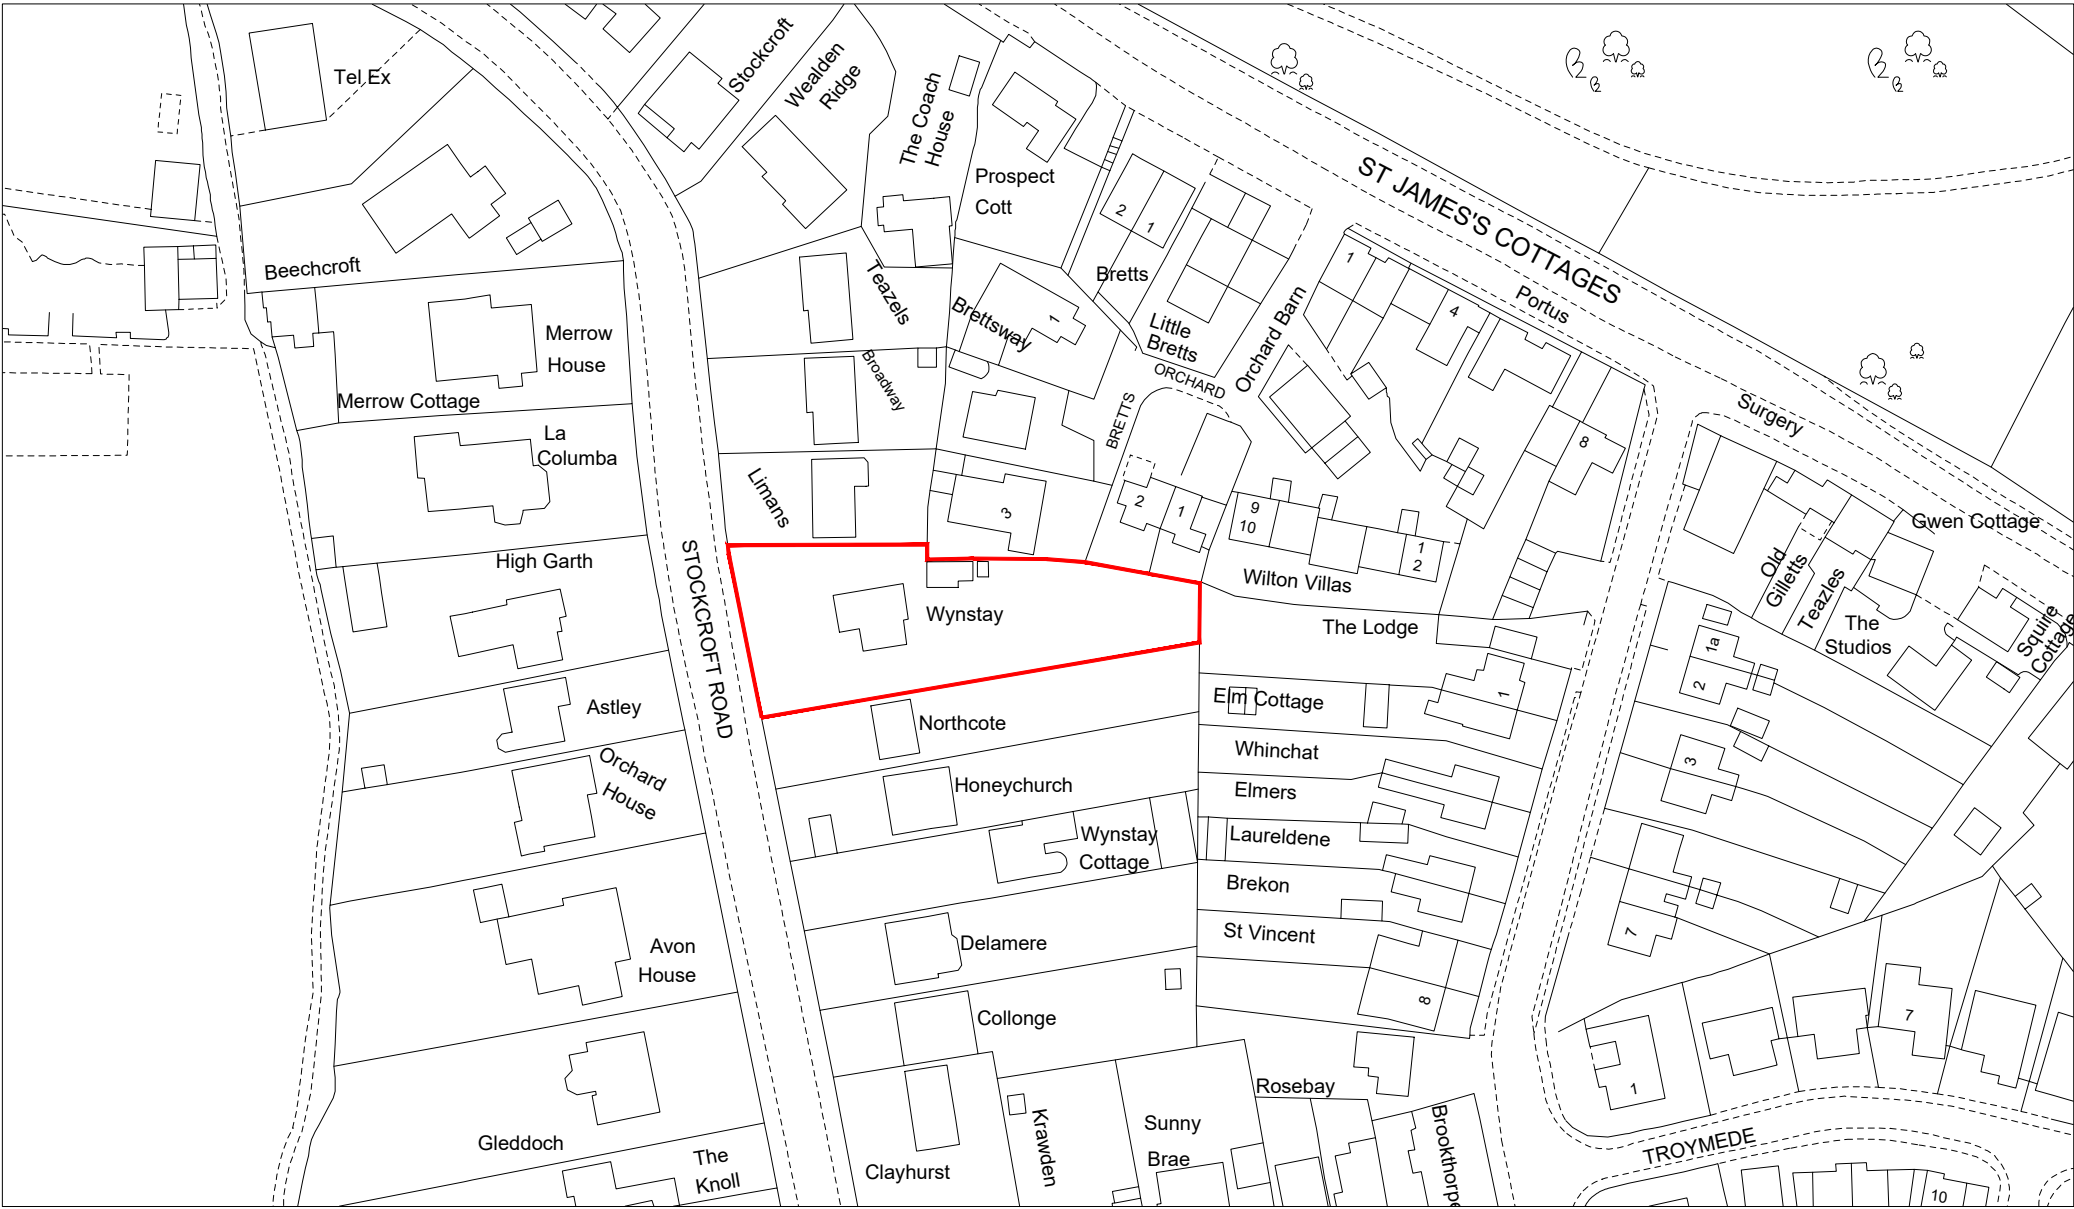

Site Address: Wynstay House, Stockcroft Road Balcombe West Sussex RH17 6LH	Title: Location Plan
Project: Detached Garage Replacement	
Drawing No: 40/2505/001	
Date: May 2025	Scale: 1:1250 @ A3
Status: Planning	
Client: Andrew Owen	
This document and all information herein is confidential and the intellectual property of Studio Kazand Ltd. It is disclosed in confidence on terms that it will not be disclosed to any third party, used, sold, loaned, licensed, or reproduced in whole or in any part in any manner or form for manufacturing, rendering or for any other purpose without the written permission of Studio Kazand Ltd. The copyright is retained by Studio Kazand. © Studio Kazand	