


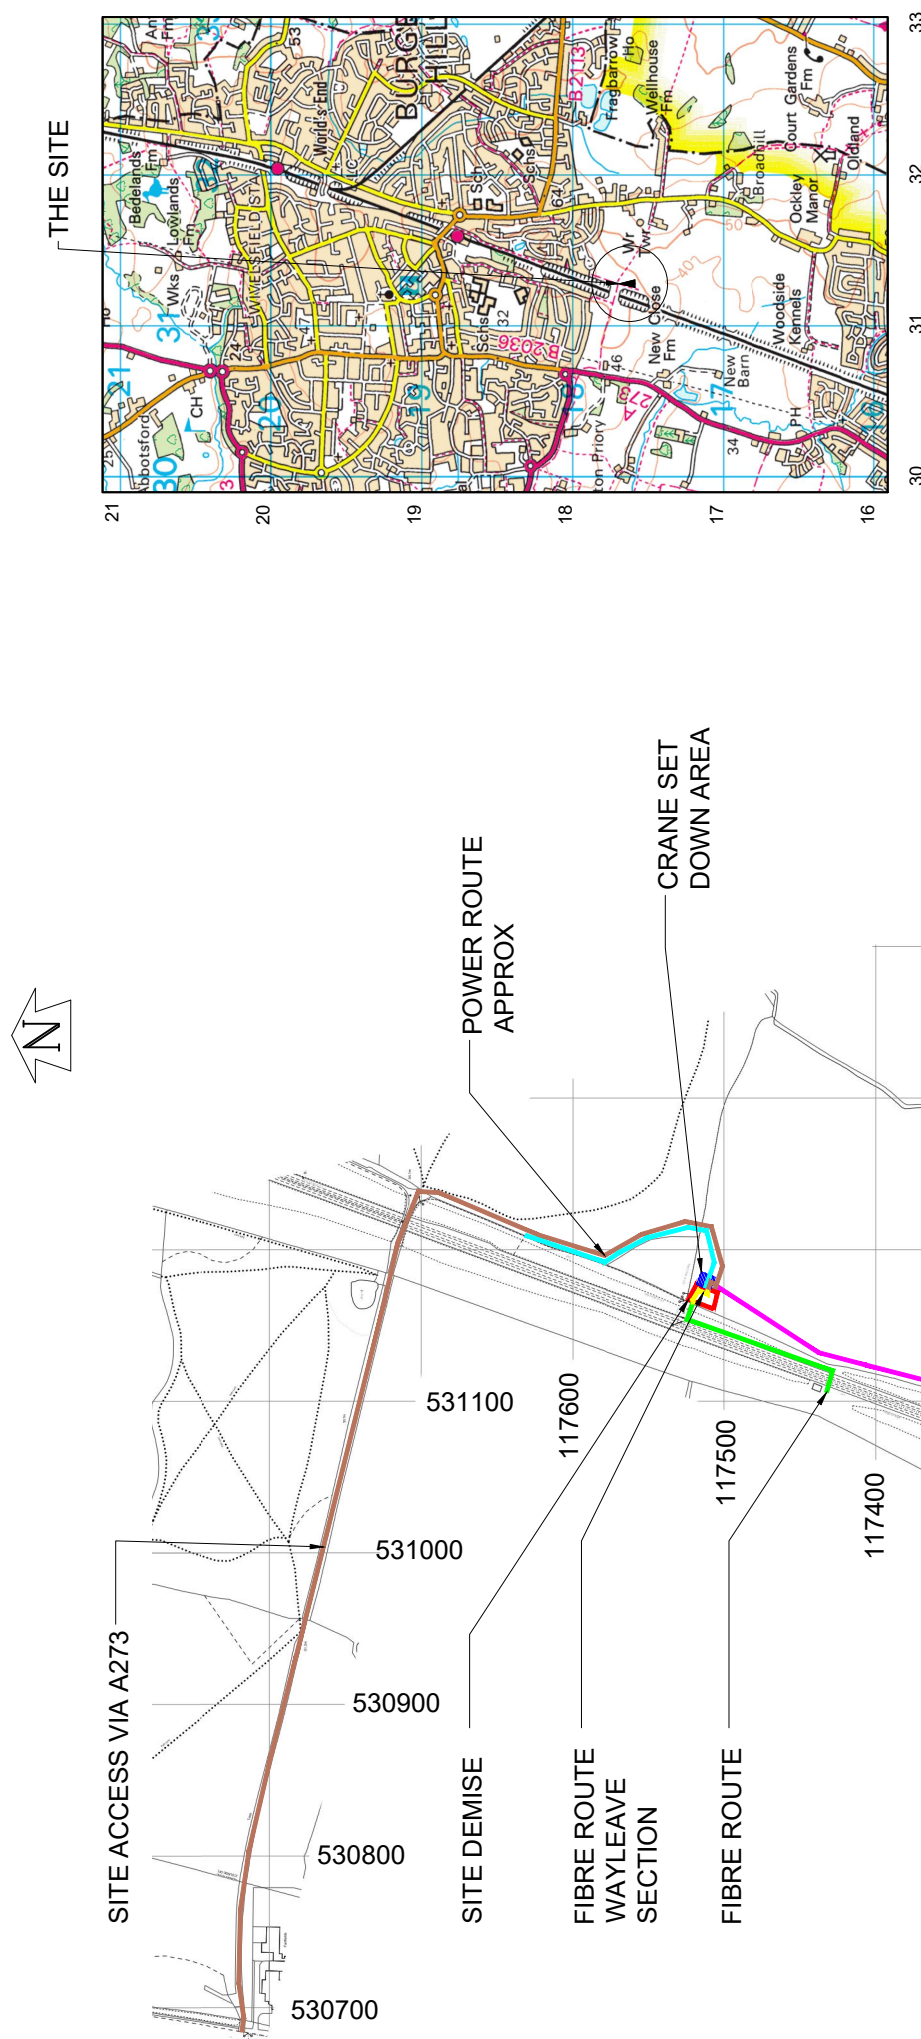

LOCATION PLAN
SCALE 1:50,000

LEGAL PLAN
SCALE 1:5000

DEMISE AREA	
180m ²	
ACRES 0.044479	
HECTARES	
0.018000012681	

©2020 Cellnex
All rights reserved. No part of this publication may be reproduced, stored in a retrieval system or transmitted in any form or by any means (Electronic, Mechanical, Photocopying, Recording or otherwise), without the prior written consent of the Company.

NOTES
BASED UPON ORDNANCE SURVEY DIGITAL DATA WITH THE PERMISSION OF THE CONTROLLER OF HER MAJESTY'S STATIONARY OFFICE, © CROWN COPYRIGHT. LICENCE NO. 0000806962

- CRANE SET DOWN AREA
- GENERAL ACCESS ROUTE
- DEMISE AREA
- APPROX POWER ROUTE
- APPROX TEMPORARY BUILD ACCESS ROUTE
- APPROX FIBRE ROUTE
- APPROX FIBRE ROUTE WAYLEAVE SECTION

2.A	PROJ No			
	PROJ No			
2	PROJ No	N/A	28/02/23	MIT MIT
1	PROJ No	N/A	15/02/23	KG MIT
ISS	REVISION	DATE	DRN	APP



CELLNEX UK
R+, 4TH FLOOR, 2 BLA GRAVE STREET, READING, RG1 1AZ
Tel. 020 4526 8553

SITE No **S5-16d**
OCKLEY PARK
OCKLEY PARK, OCKLEY HILL
HASSOCKS
RH15 9HR

NGR **TQ 31170 17513**
OS GRID **531170, 117513**

TITLE
LOCATION PLAN

SCALE	SEE DRAWING	
DRAWN	KG	17/11/22
APPROVED	MIT	28/02/23

DRG No.	Sheet 1 of 1	Rev
S5-16d-00-004-ML002		2.A