


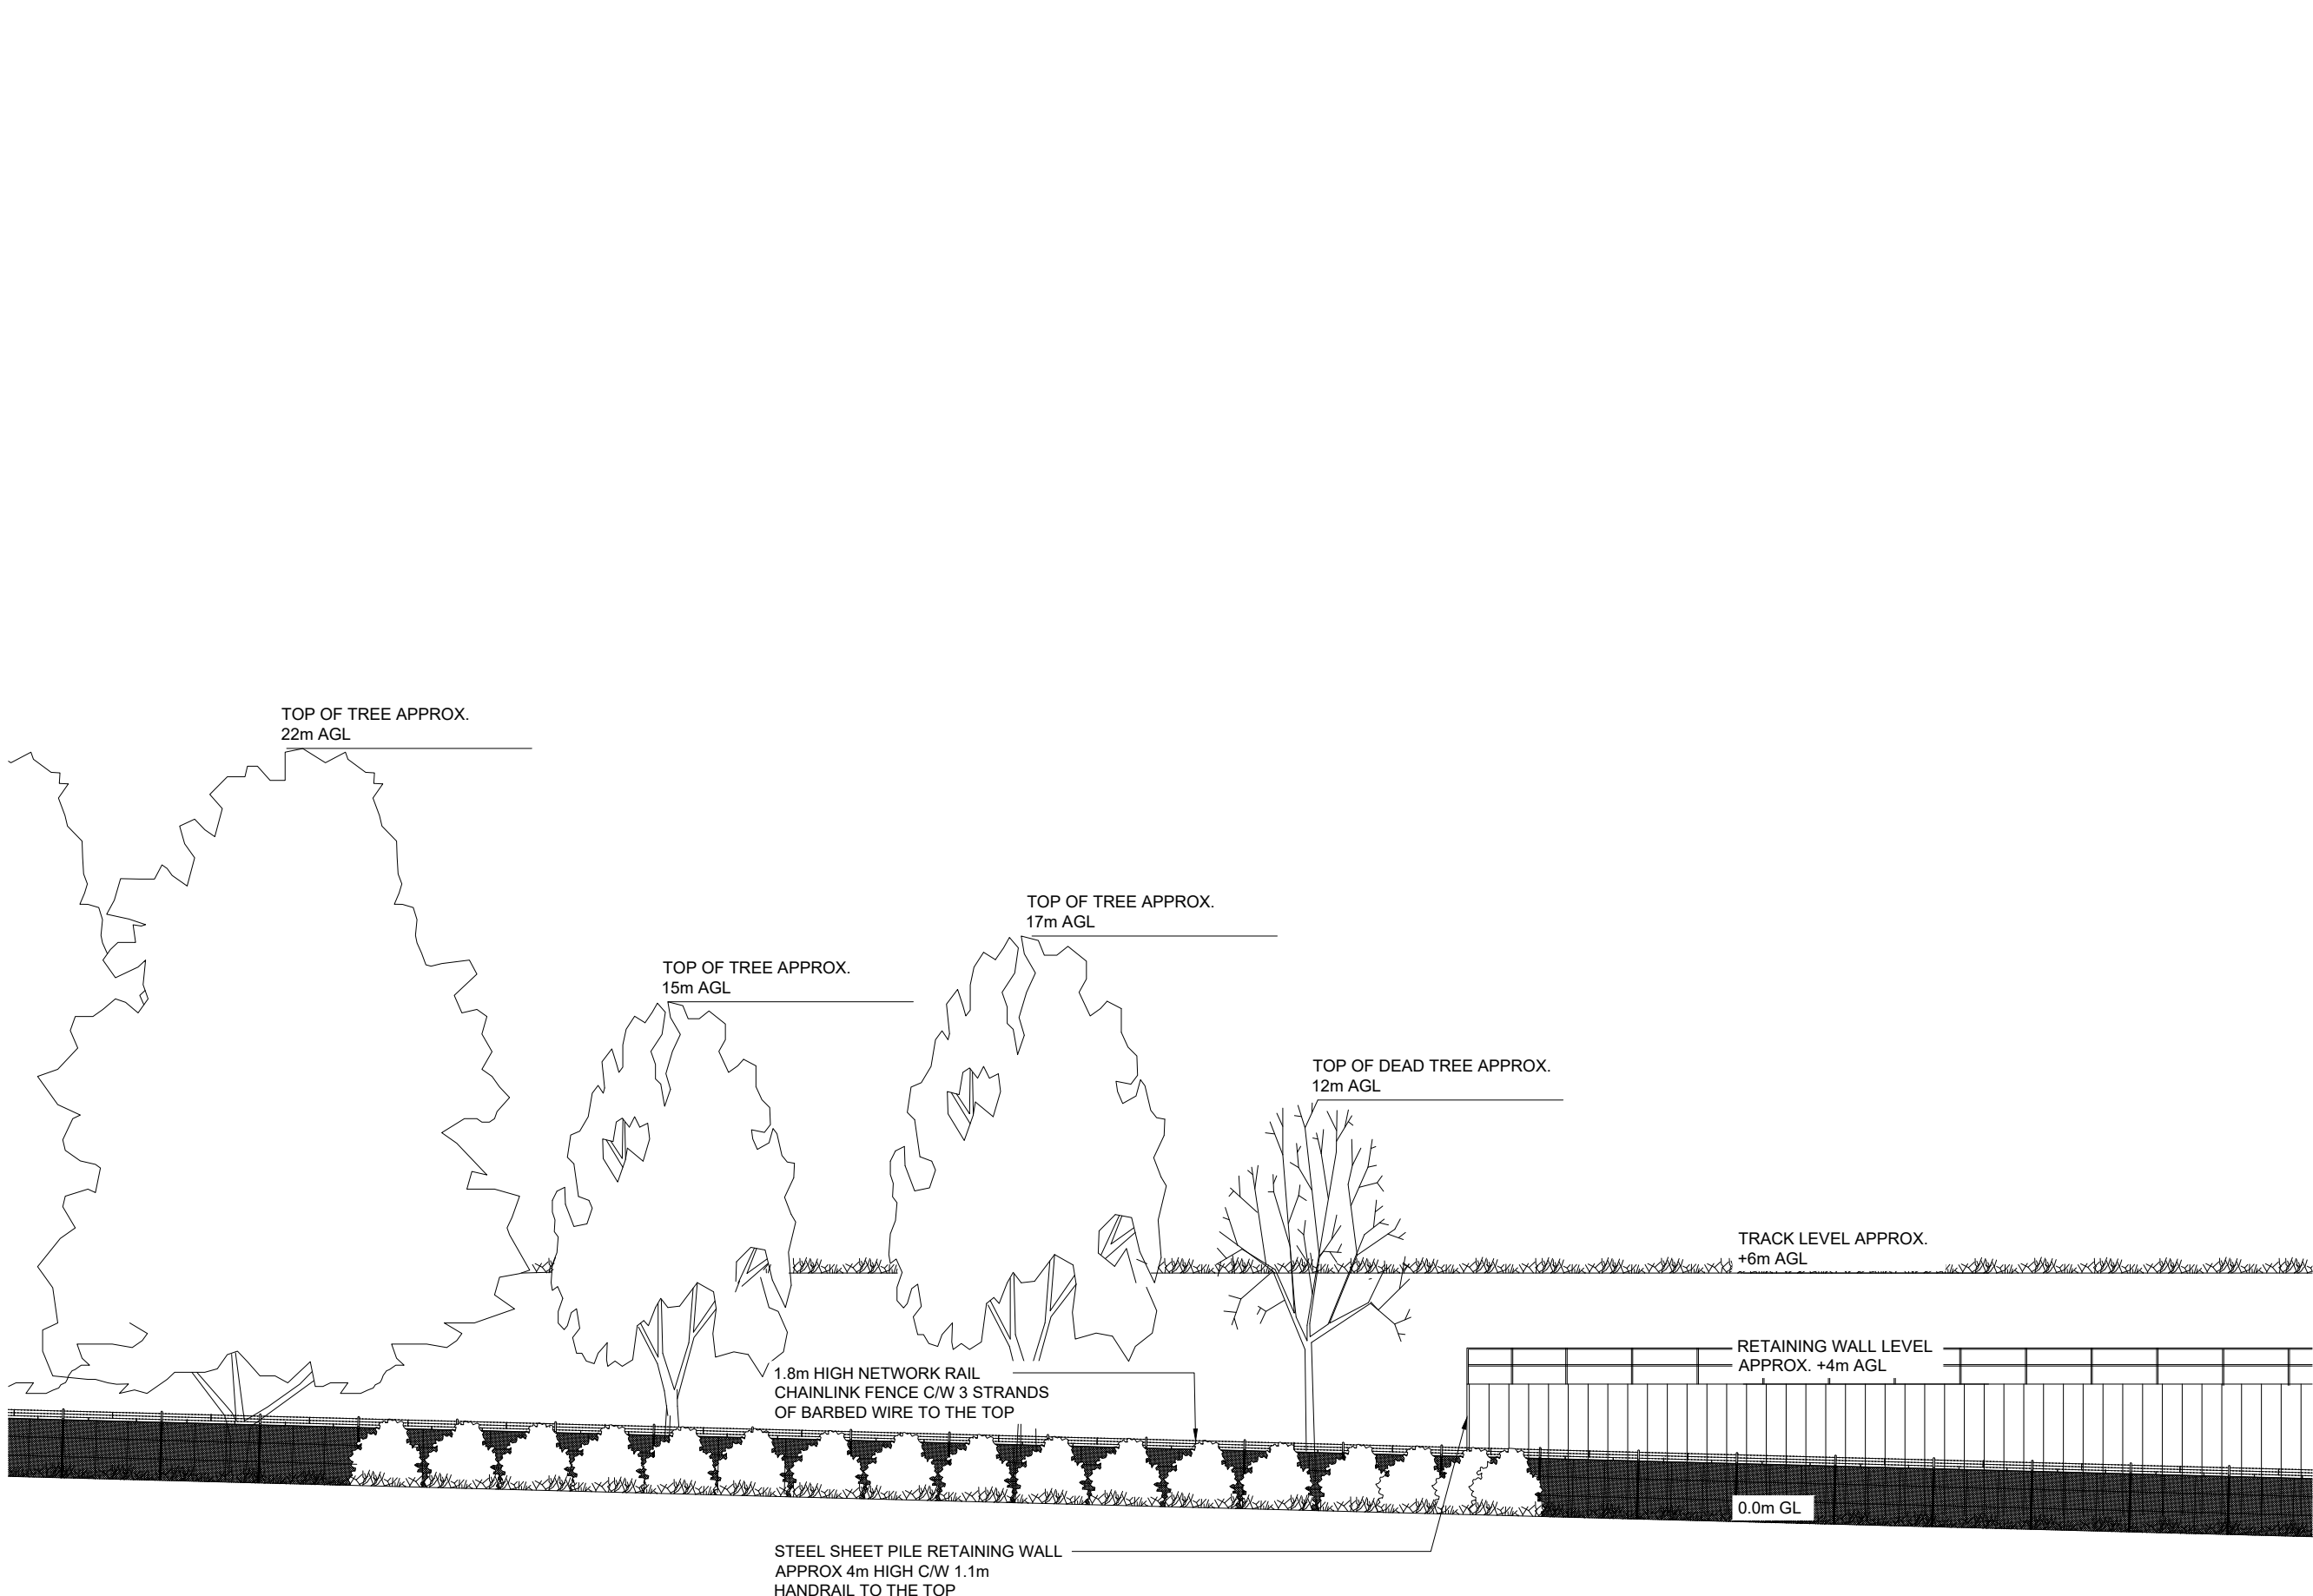

THIS DRAWING HAS BEEN PRODUCED FROM INFORMATION OBTAINED FROM SITE SURVEY ON 03/06/24. PHOTOS ARE AVAILABLE.

©2020 Cellnex
All rights reserved. No part of this publication may be reproduced, stored in a retrieval system or transmitted in any form or by any means (Electronic, Mechanical, Photocopying, Recording or otherwise), without the prior written consent of the Company.

NOTES

3	ACCESS ROUTE CHANGE	13/12/24	ST	CIR
2	FENCE CHANGED	13/12/24	ST	CIR
1	PLANNING AMENDS	25/11/24	ST	CIR
ISS	REVISION	DATE	DRN	APP

 CELLNEX UK R+, 4TH FLOOR, 2 BLA GRAVE STREET, READING, RG1 1AZ Tel. 020 4526 8553	
SITE No S5-13A LAND TO THE NORTH OF LEYLAND GRANGE CLOSE WORLD'S END BURGRESS HILL WEST SUSSEX RH15 0RZ	
NGR	TQ 32106 20277
OS GRID	532106,120277
TITLE ELEVATION EXISTING	
SCALE 1:200	
DRAWN	KG 20/06/24
APPROVED	CIR 14/01/25

DRG No.	Sheet 1 of 1	Rev
S5-13A-00-002-MD003		3