

FIGURE B.21
TYPICAL INSPECTION CHAMBER DETAIL - TYPE 4 (Flexible material detail)
Maximum depth from cover level to soffit of pipe 2 m, non-entry



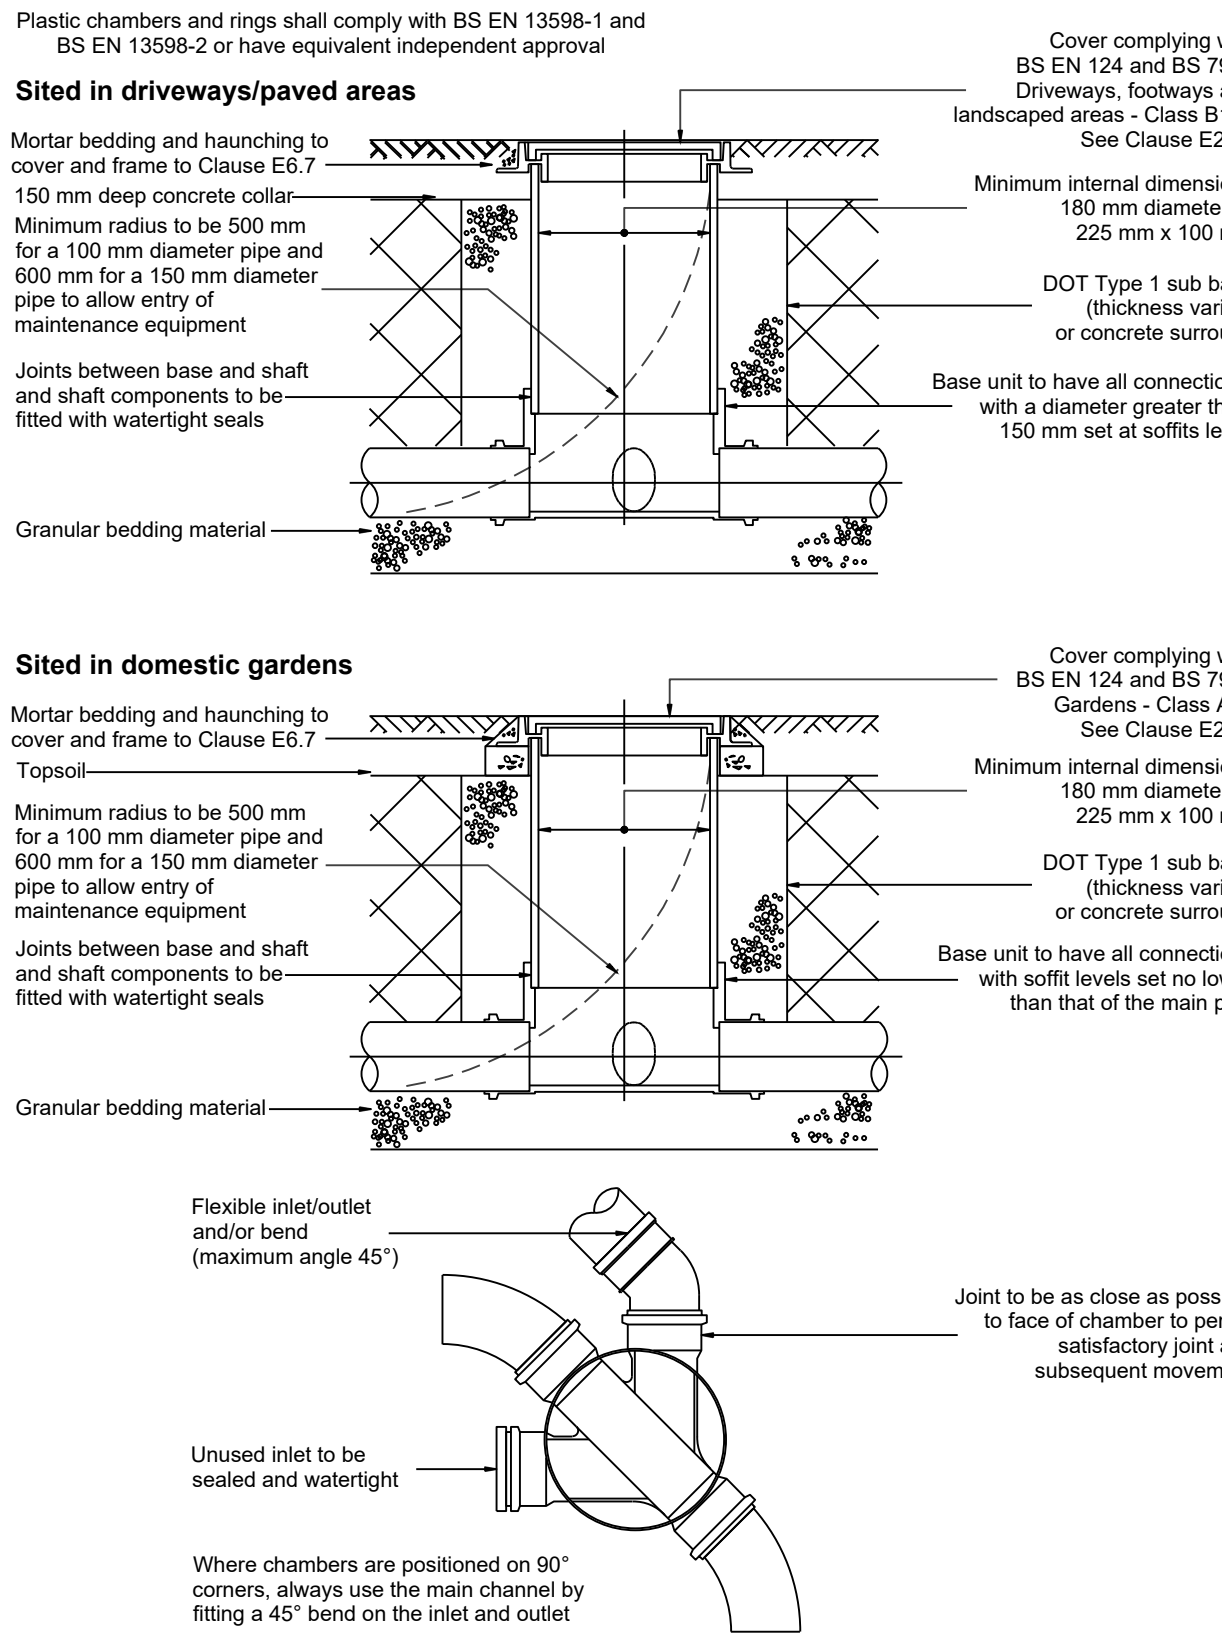



FIGURE B.20
ALTERNATIVE BASE LAYOUTS FOR TYPE 3/4 CHAMBERS

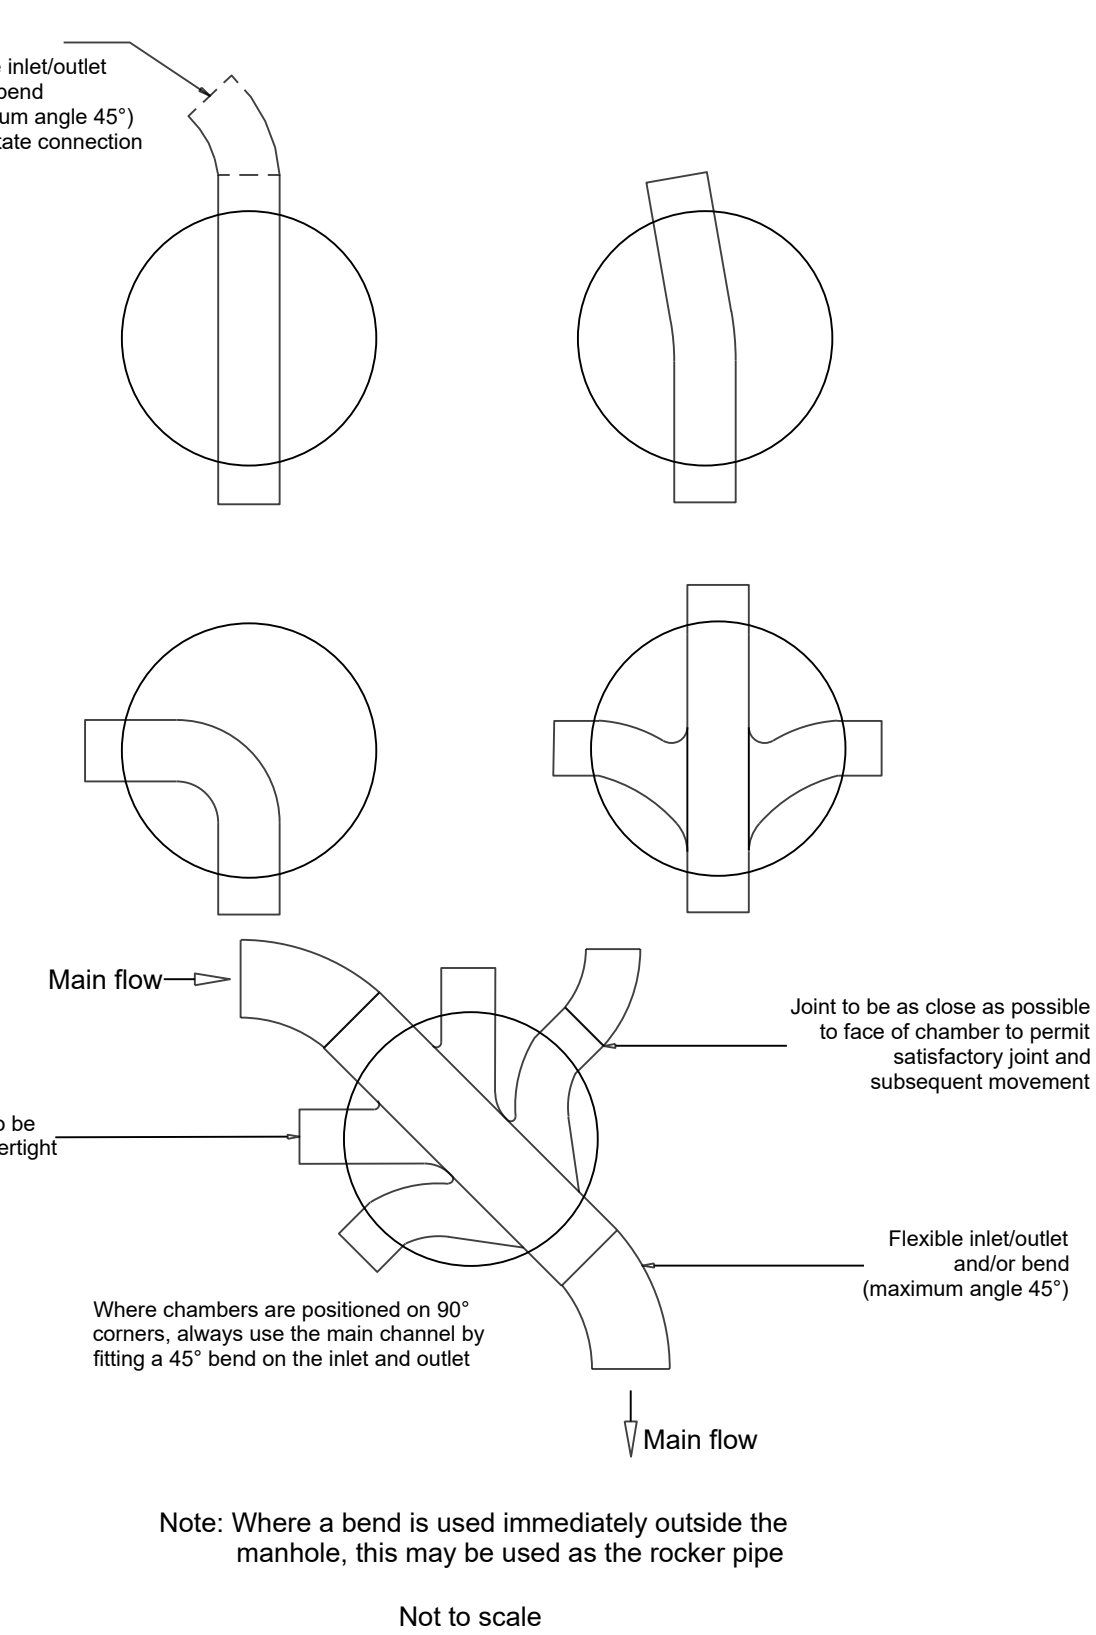


TYPICAL 68mm RWP CONNECTION TO 110mm PVCu DRAIN VIA RODABLE BOTTLE GULLEY

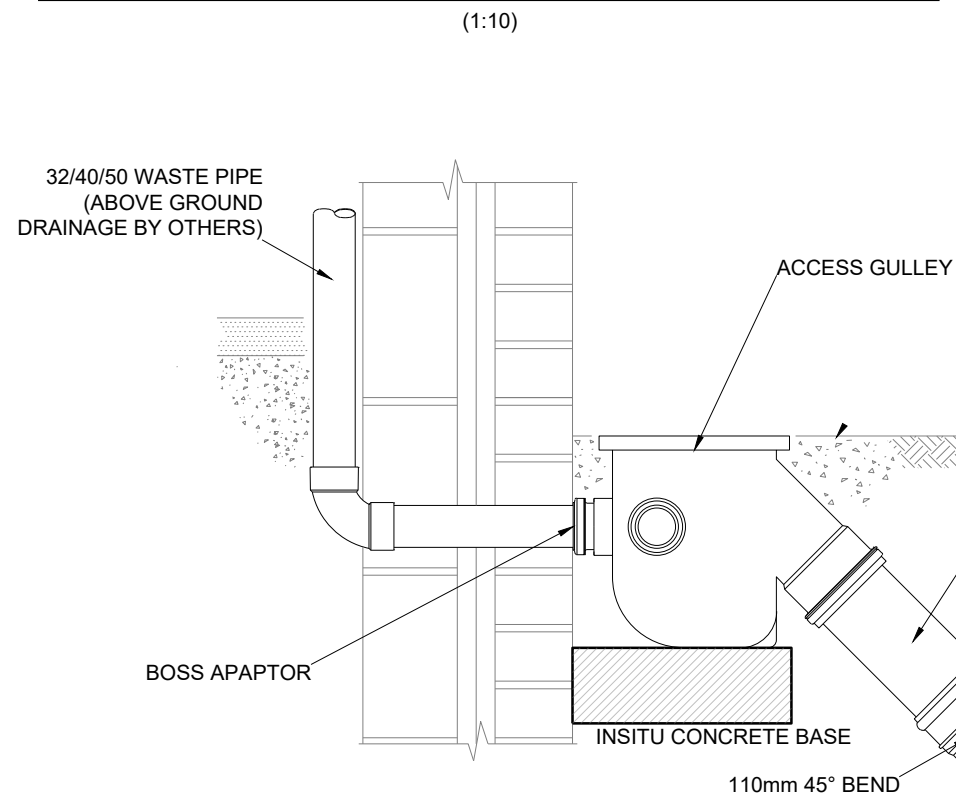


TYPICAL DETAIL AT BASE OF SVP

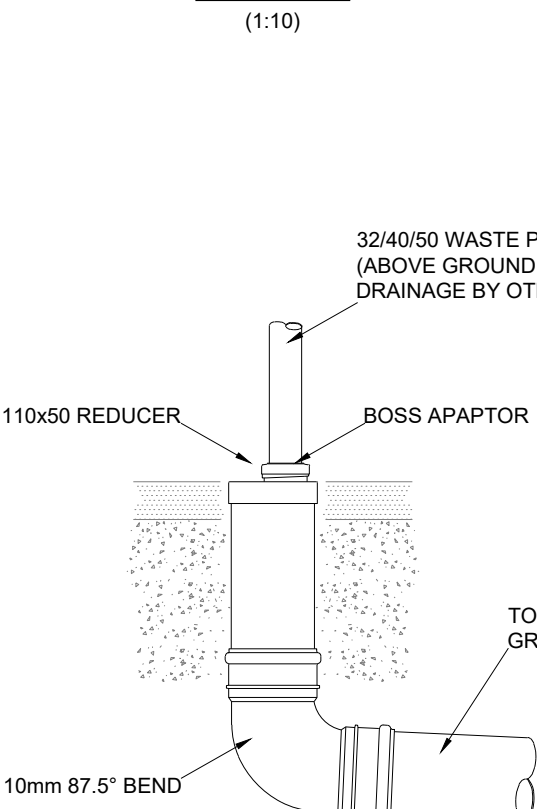


TYPICAL HEAD OF DRAIN RODDING POINT

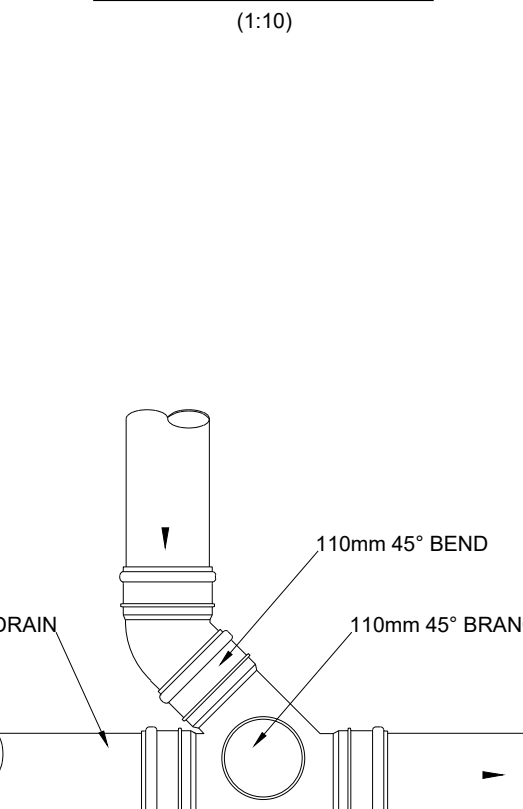





TYPICAL BACK INLET CONNECTION TO ACCESS GULLEY

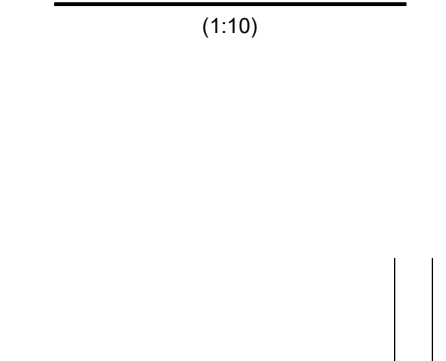

TYPICAL SOIL/ STACK/STUB WASTE CONNECTION TO DRAIN

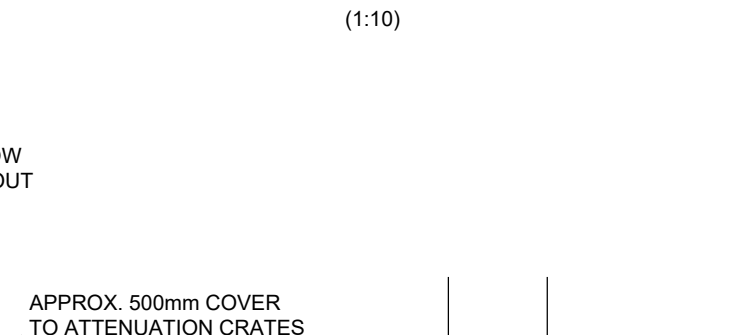

TYPICAL 110mm BRANCH CONNECTION

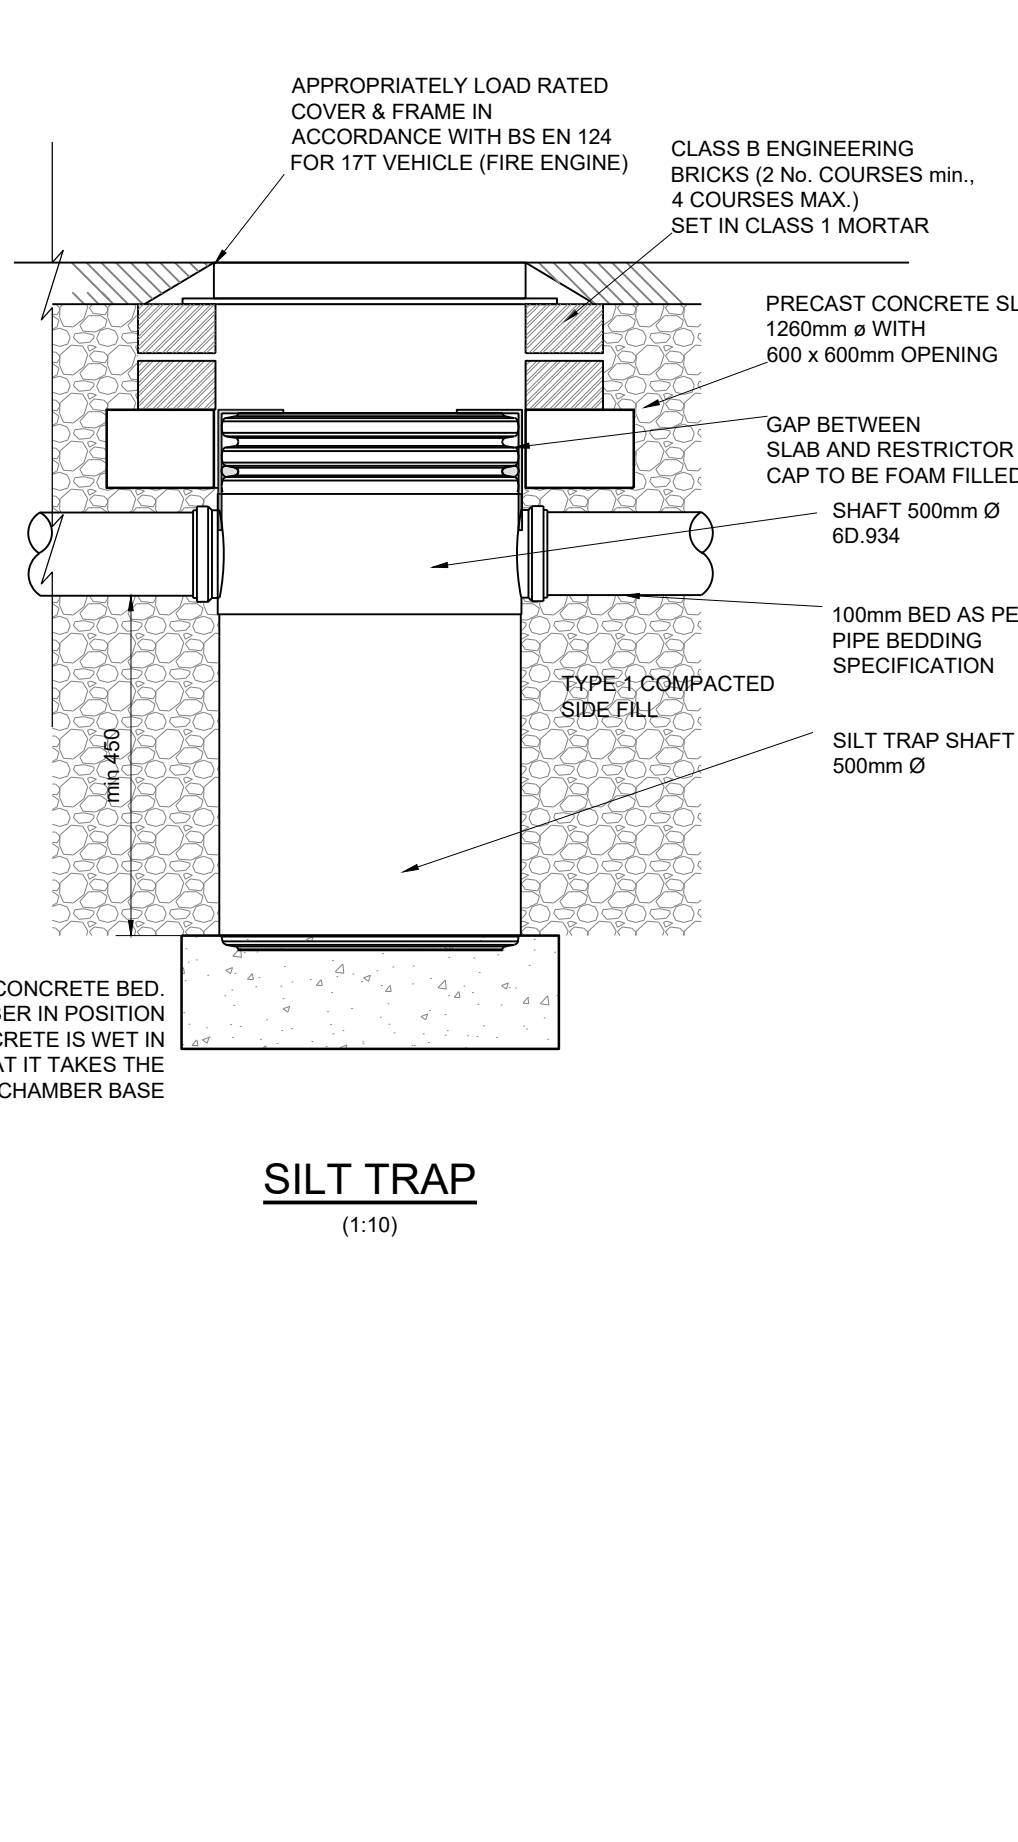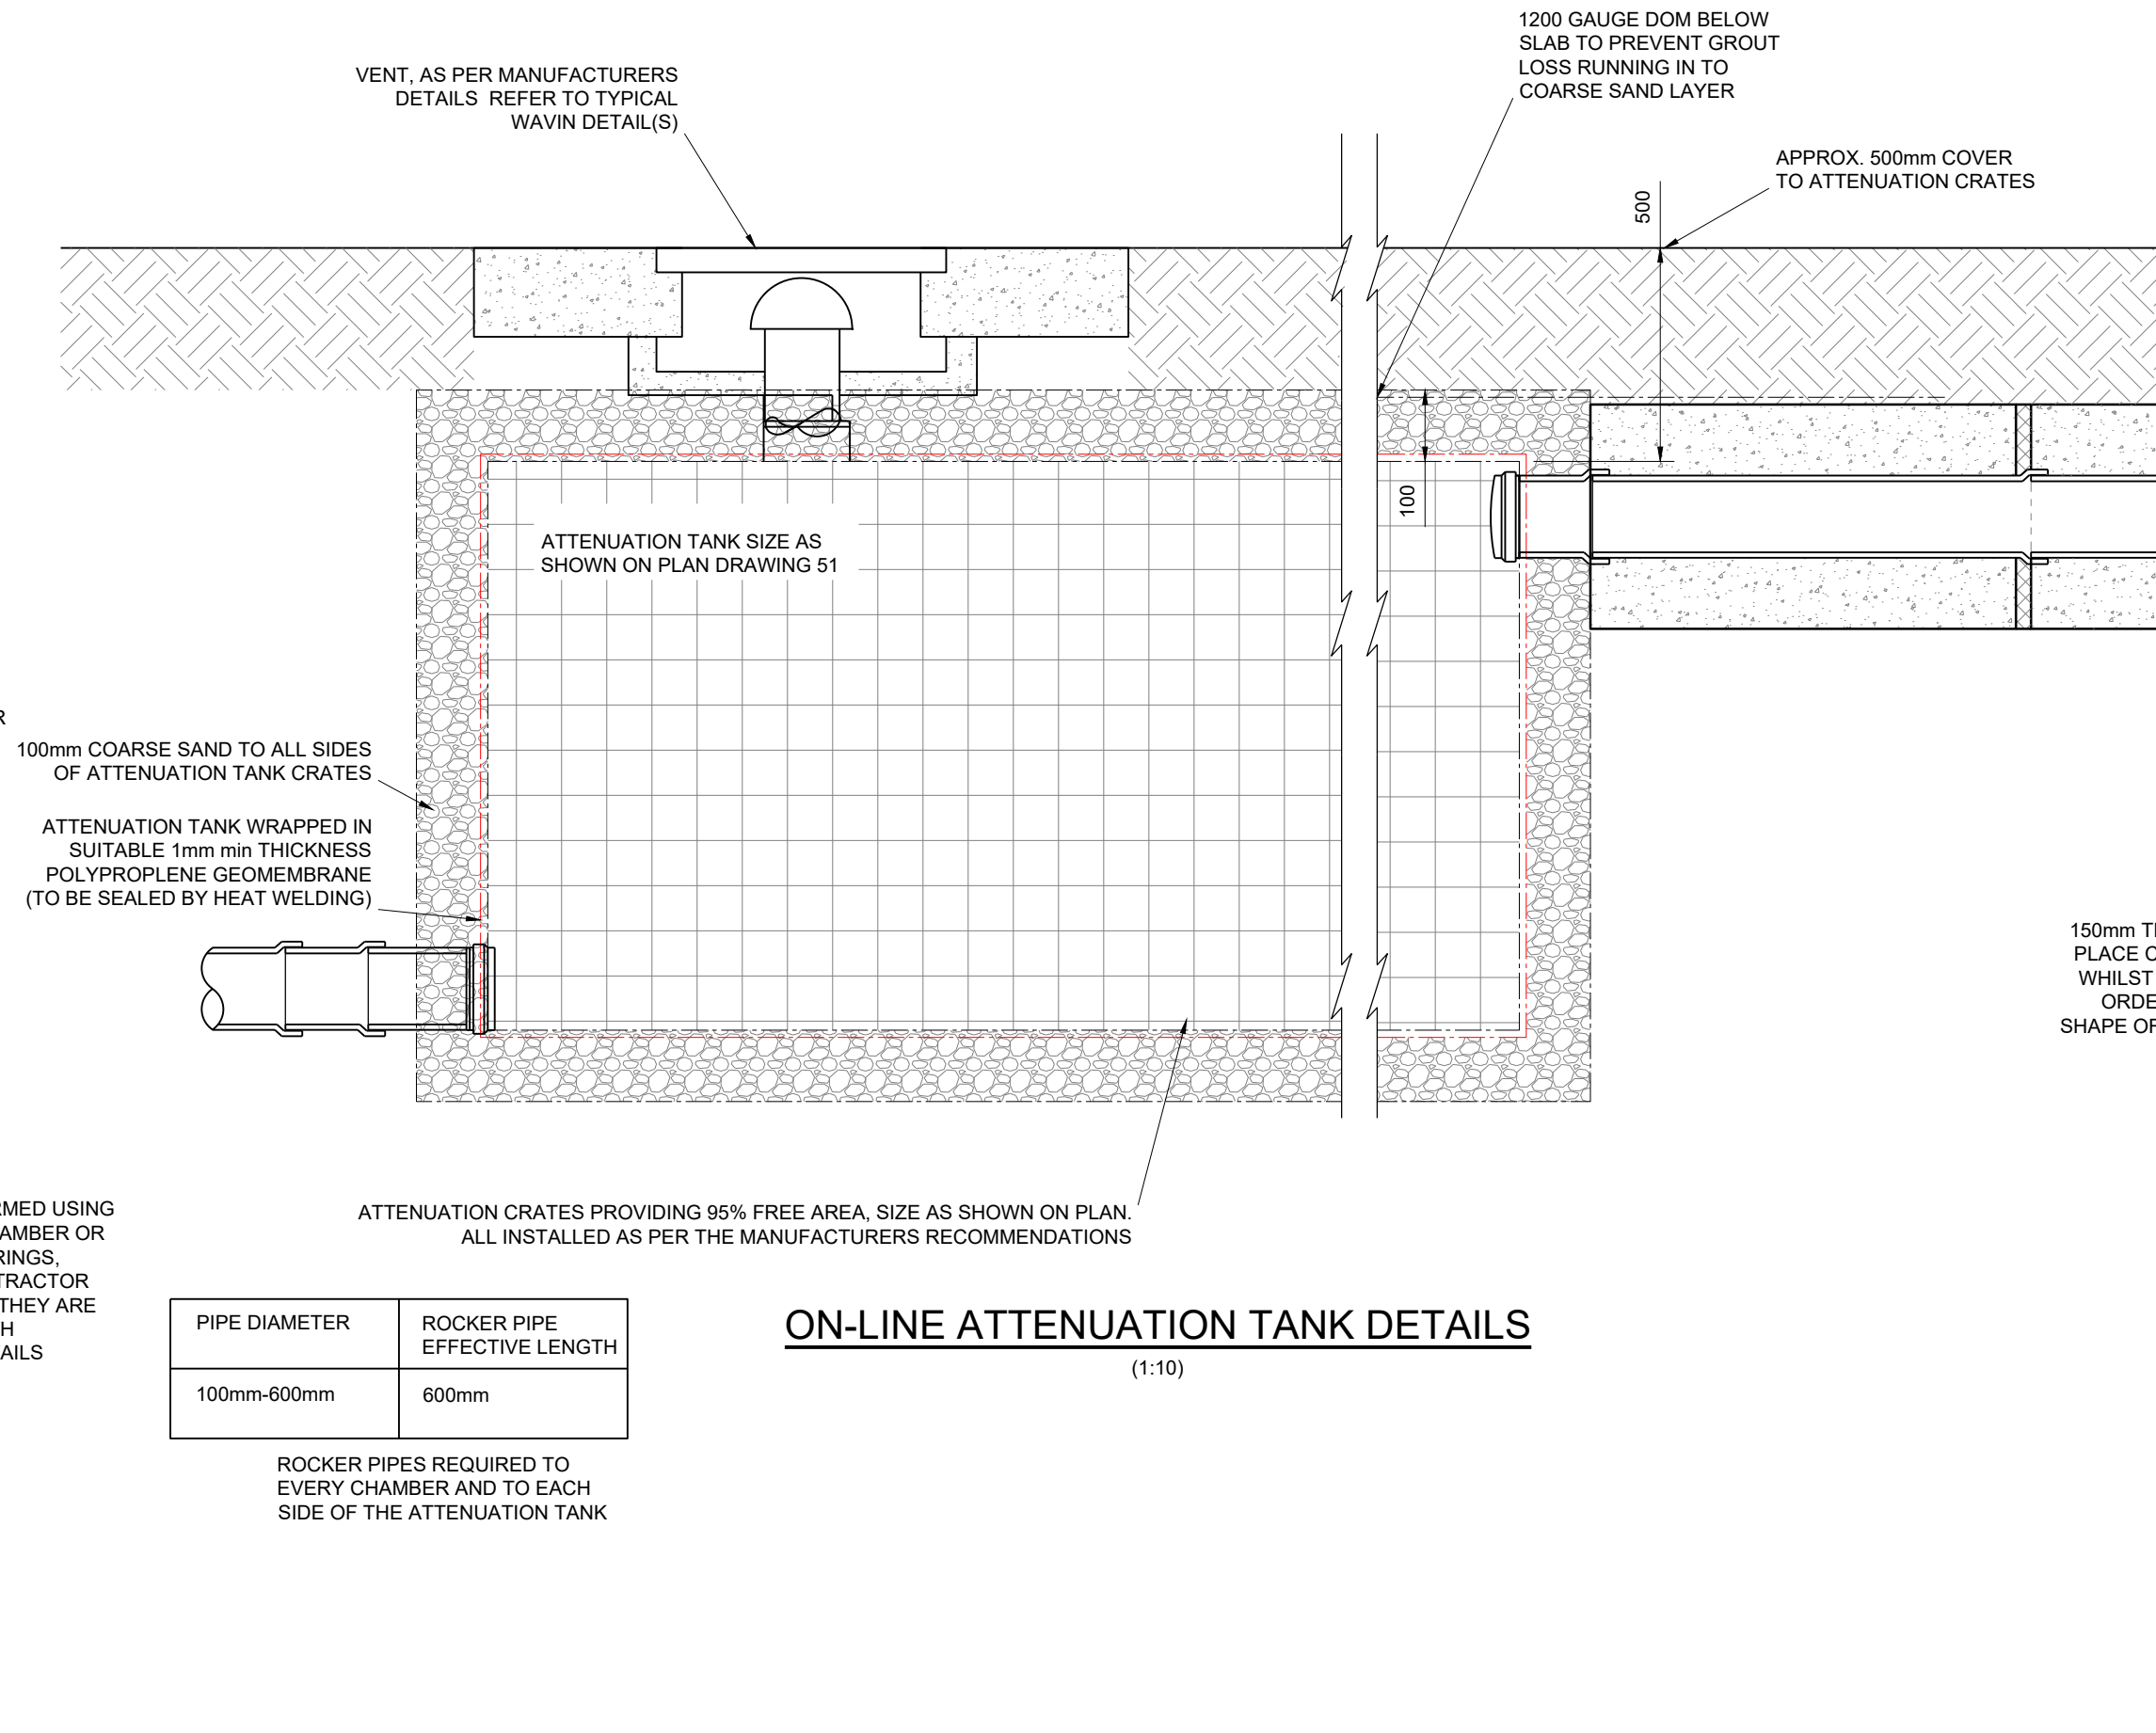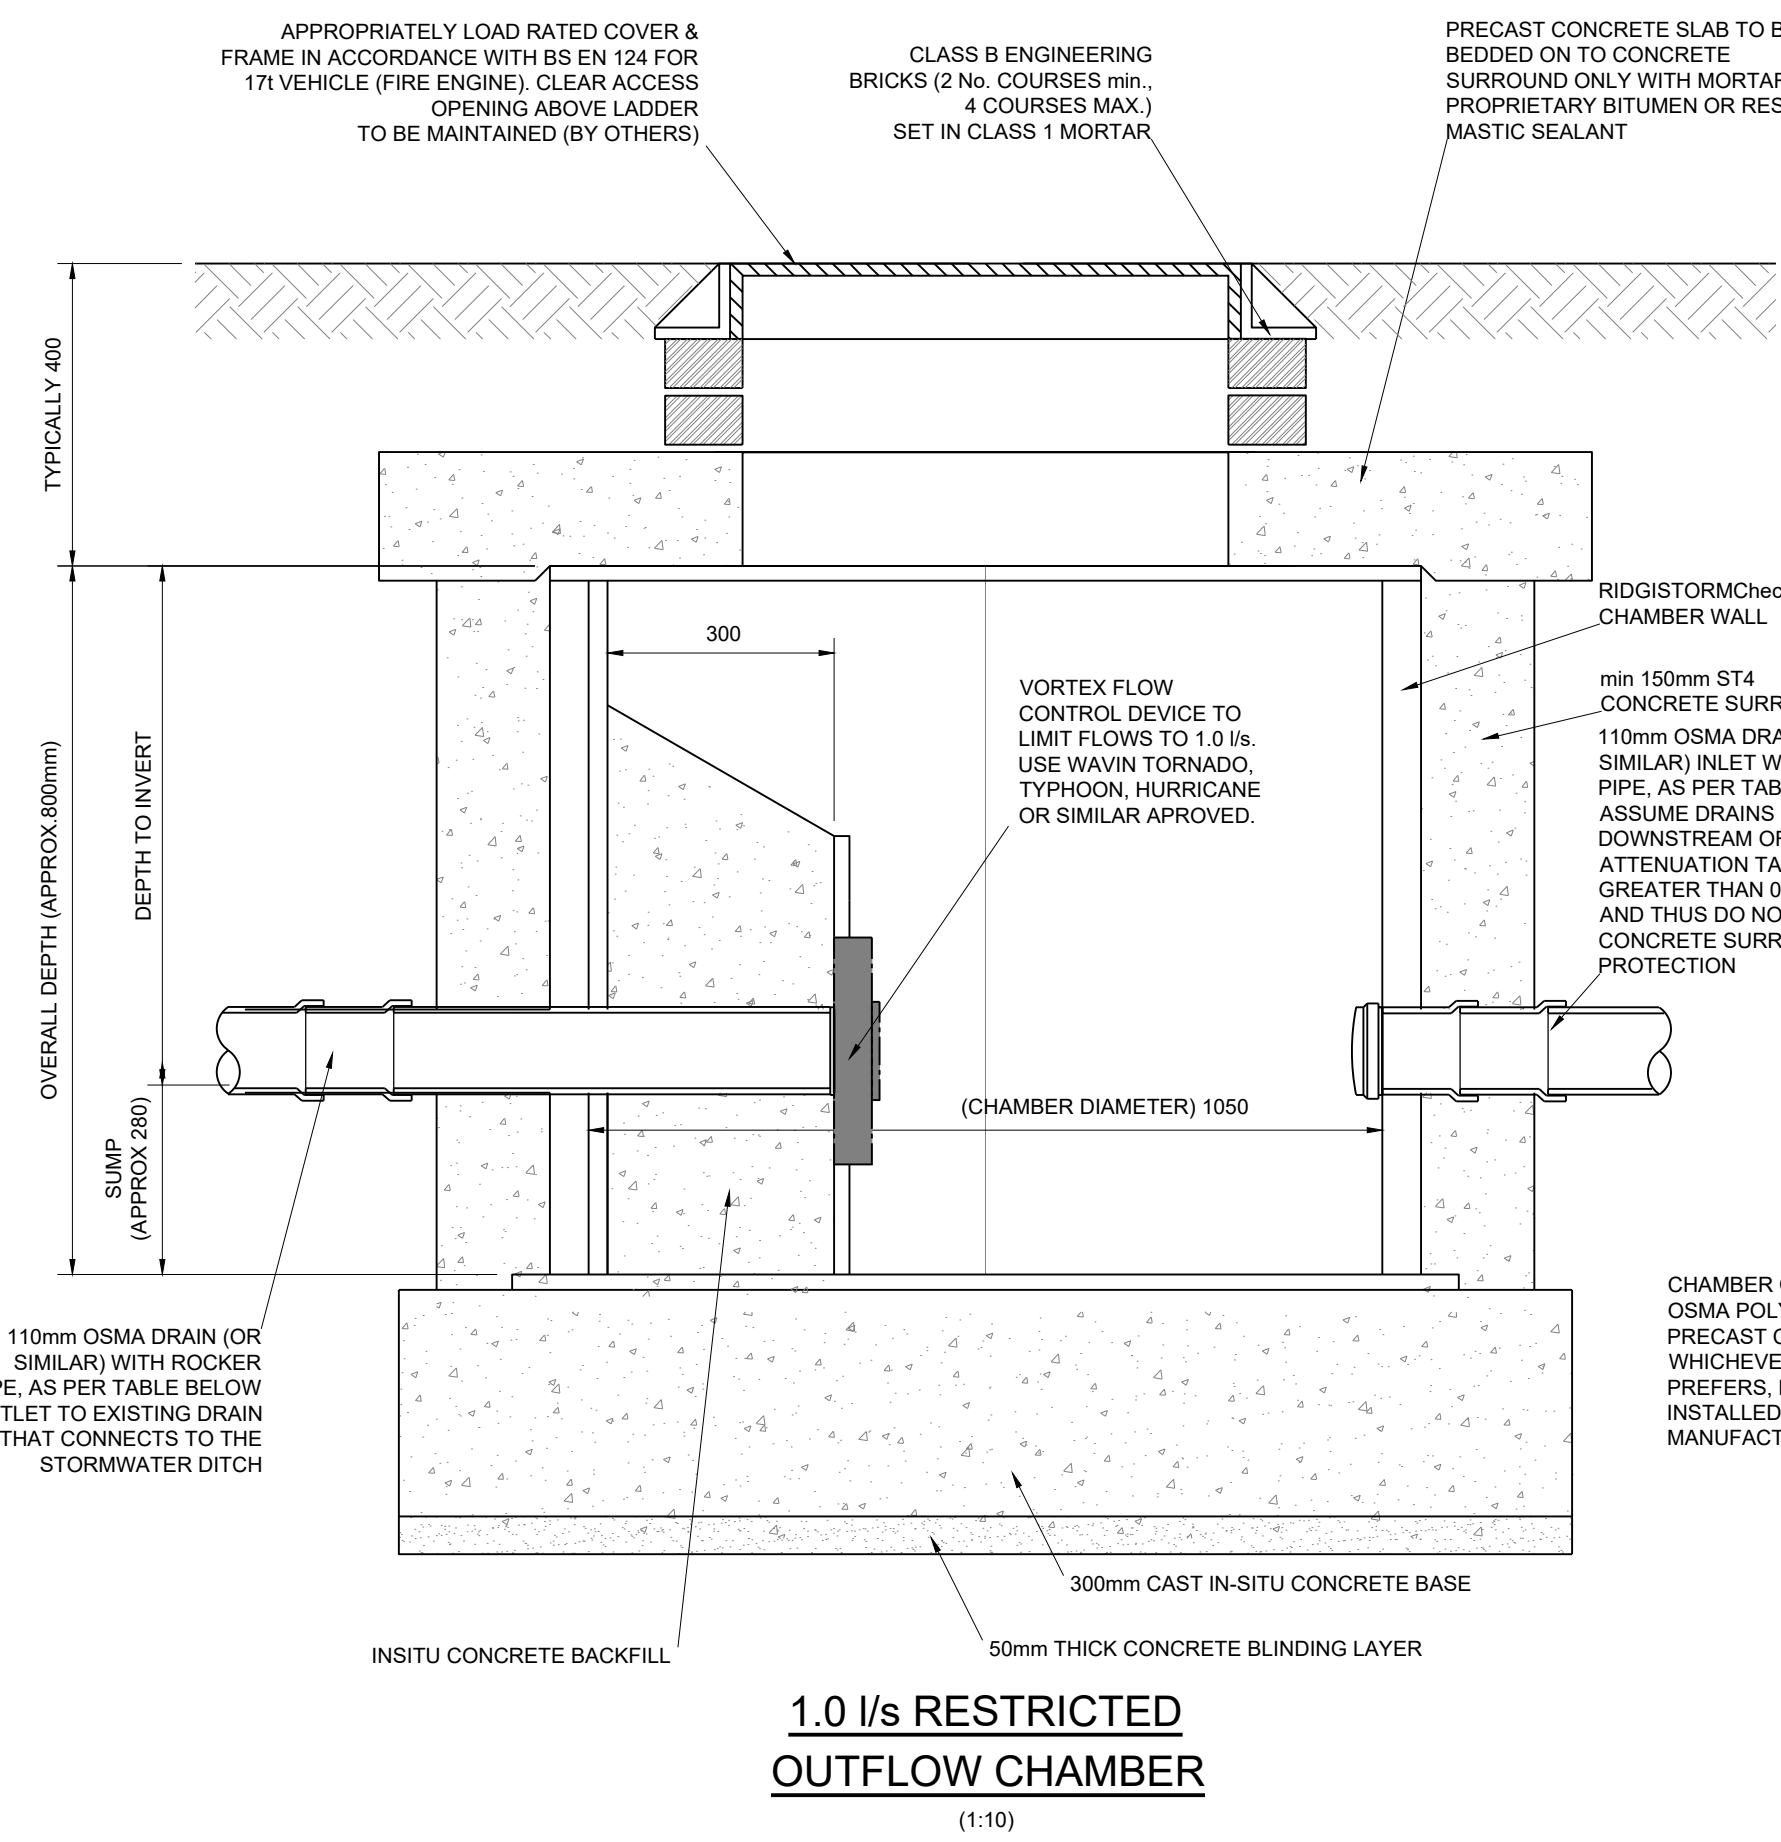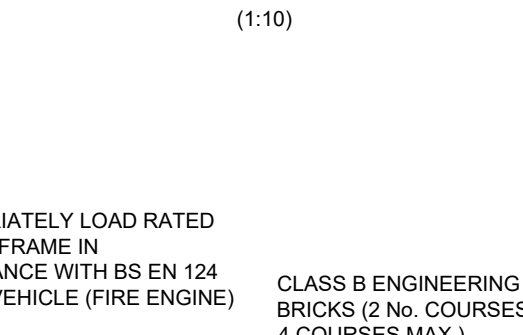


- NOTES:-**
- THIS DRAWING IS NOT TO BE SCALED, WORK FROM GIVEN DIMENSIONS ONLY.
 - THIS DRAWING IS TO BE READ IN CONJUNCTION WITH ALL RELEVANT ARCHITECTS, SERVICE ENGINEERS AND SPECIALISTS DRAWINGS..
 - ANY DISCREPANCIES OR VARIATIONS ARE TO BE REPORTED IMMEDIATELY TO ENGINEER FOR CLARIFICATION BEFORE THE AFFECTED WORK COMMENCES.
 - ALL DIMENSIONS ARE TO BE CHECKED ON SITE. ANY DISCREPANCIES TO BE REPORTED TO ENGINEER IMMEDIATELY BEFORE THE AFFECTED WORK COMMENCES.
 - ALL PROPRIETARY PRODUCTS ARE TO BE USED IN ACCORDANCE WITH THE MANUFACTURERS DETAILS AND SPECIFICATIONS.
 - THE CONTRACTOR IS TO ENSURE THAT TEMPORARY LOADS PLACED ONTO THE NEW STRUCTURES SHALL BE LESS THAN THE LOADS FOR WHICH IT HAS BEEN DESIGNED.
 - THE CONTRACTOR IS RESPONSIBLE FOR ALL TEMPORARY WORKS AND FOR THE STABILITY OF THE WORKS IN PROGRESS.
 - THESE DRAWINGS CONSTITUTE A FULL DESIGN FOR BUILDING CONTROL APPROVAL. THEY ARE NOT CONSTRUCTION STAGE DRAWINGS UNTIL BUILDING CONTROL HAVE APPROVED THE DESIGN(S).
 - FOR THE FULL COMPREHENSIVE GENERAL NOTES SEE GENERAL NOTES DRAWING 100.

- WARNING IDENTIFICATION**
- PARTICULAR ATTENTION TO BE PAID WHERE THE HAZARD SYMBOL IS PLACED ON A DRAWING. THIS SYMBOL HIGHLIGHTS A PARTICULAR CONCERN IN RELATION TO THE DESIGN, SITE WORKING OR WHERE THE CONTRACTORS ATTENTION IS REQUIRED.
- MEASURES TO MITIGATE RISK SHOULD BE CONSIDERED AT ALL STAGES OF DESIGN DEVELOPMENT AND CONSTRUCTION.
- COORDINATION HIGHLIGHT**
- WHERE THE BLUE HIGHLIGHT SYMBOL IS PLACED ON A DRAWING PARTICULAR ATTENTION IS REQUIRED WITH REGARD TO COORDINATION.
- STABILITY REQUIREMENT HIGHLIGHT**
- WHERE THE GREEN HIGHLIGHT SYMBOL IS PLACED ON A DRAWING THIS REFERS TO THIS ELEMENT OF THE DESIGN BEING CRITICAL TO THE STABILITY STRATEGY

REV	DESCRIPTION	DATE	BY
P1	FOR PLANNING DOC	15.12.2023	PW
B1	PLOT 3 ADDED FOR PLANNING DOC & BUILDING REGS APPROVAL	22.02.2025	PW

PLANNING DOC & BUILDING REGULATIONS

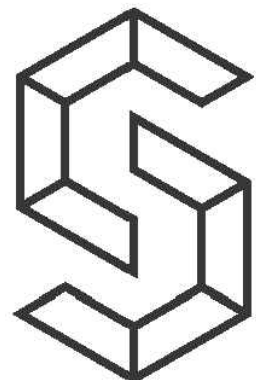

CREATIVE STRUCTURES

t: 01273 359 990
e: info@csidestructures.co.uk
w: www.csidestructures.co.uk

Client	BRIXTER DEVELOPMENTS		
Project	SHANGRI-LA, QUEENS RD HAYWARDS HEATH, RH16 1EE		
Title	TYPICAL DRAINAGE DETAILS SHEET 1 of 2		
Date	DEC 2023	Checked	15/12/2023
Drawing Sheet Size	A1		
Scale	1:20, 1:10	Engineer	PW
Status	PLANNING DOC & BUILDING REGS		
Project Number	Drawing Number	Revision	
23-020	51	B1	