


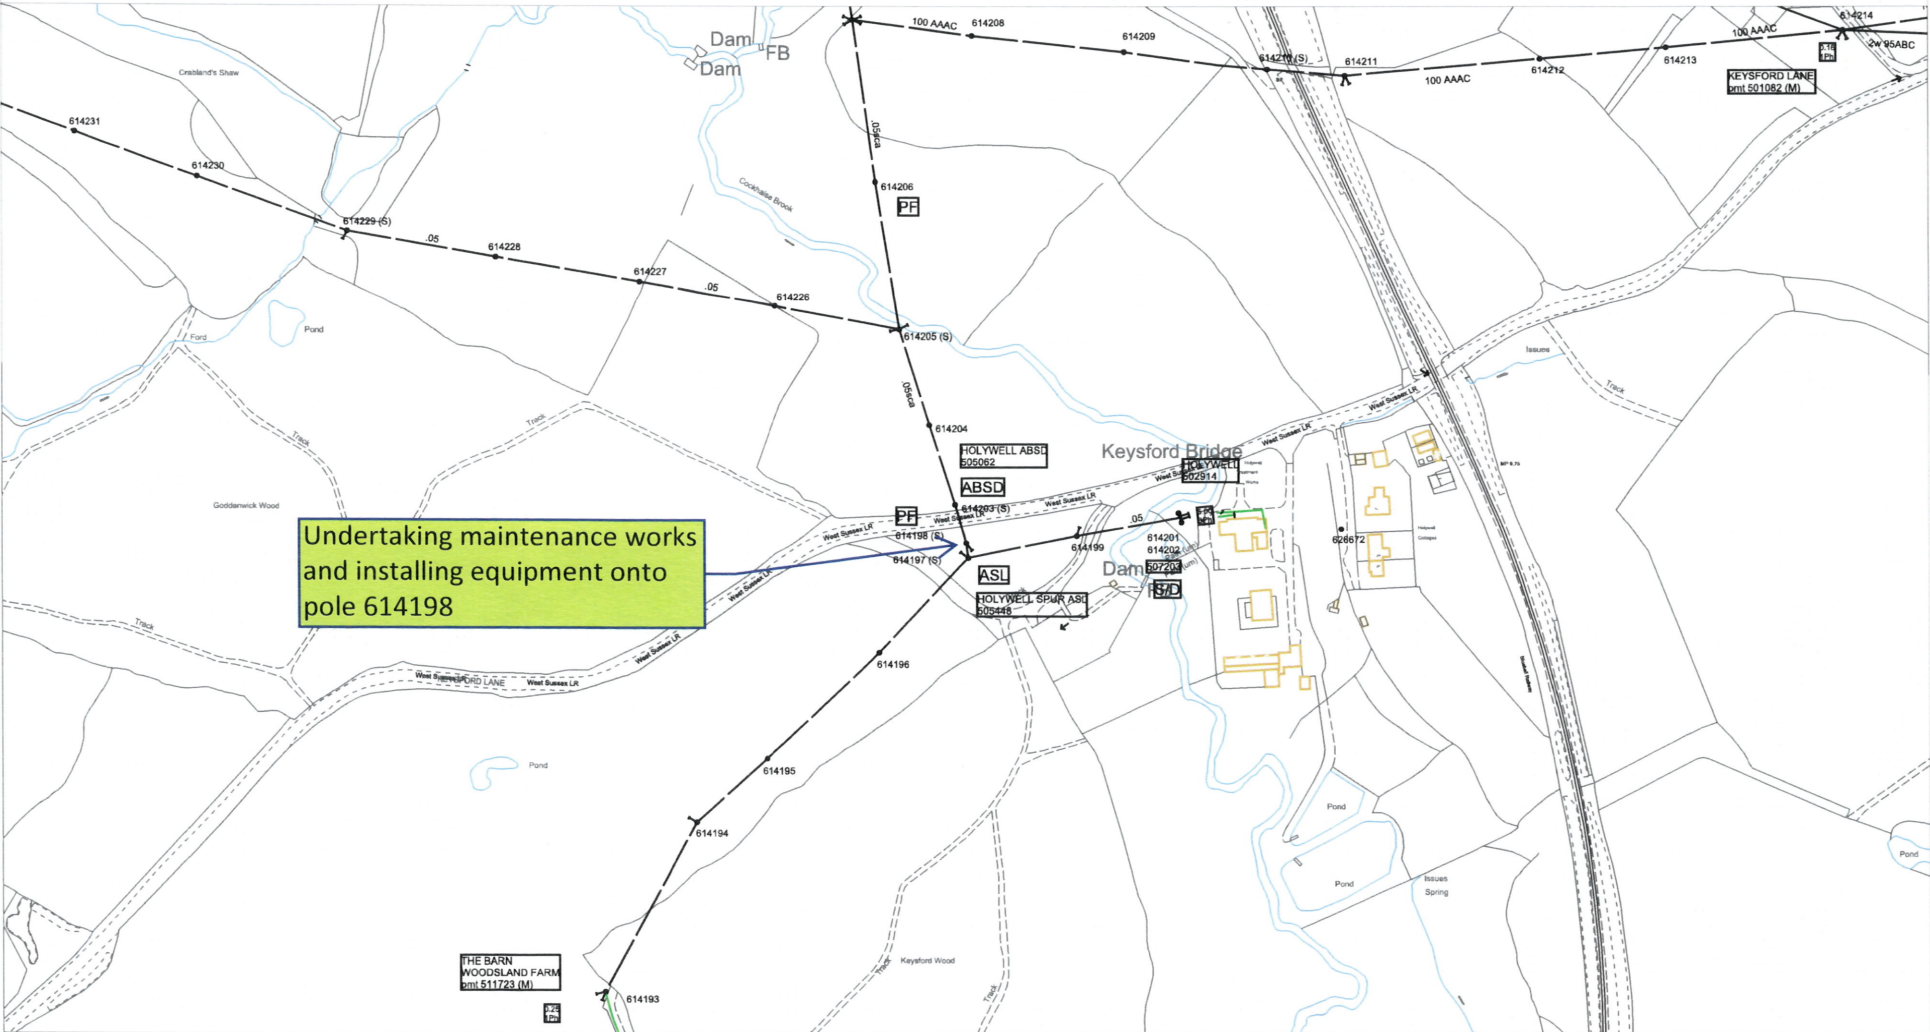

Description	Existing	Proposed	The quality and accuracy of any print will depend on your printer, your computer and its print settings. Measurements scaled from this plan may not match measurements between the same points on the ground. 1. The position of the apparatus shown on this drawing is believed to be correct but the original landmarks may have been altered since the apparatus was installed. 2. The exact position of the apparatus should be verified - use approved cable avoidance tools prior to excavation using suitable hand tools. 3. It is essential that trial holes are carefully made avoiding the use of mechanical tools or picks until the exact location of all cables have been determined. 4. It must be assumed that each property and item of street furniture has an electricity supply. Service cables shown only where known. 5. All cables must be treated as being live unless proved otherwise by UK Power Networks. 6. The information provided must be given to all people working near UK Power Networks plant & equipment. Do not use plans more than 3 months after the issue date for excavation purposes. 7. Please be aware that electric cables/lines belonging to other owners of licensed electricity distribution systems may be present and it is your responsibility to identify their location. VISITING AN OPEN POINT? Please mark on this plan all locations visited and open points as found, then return updated map to your Business Unit. - Thank You. Contact UK Power Networks on 0800 056 5866 for details of EHV Cable routes before commencing work.	Grid Ref: TQ 36859 27611 Scale: 1:2500 (when Plotted at A3) Plotted on: 14/05/2024 Plotted by: Love, Derek Plan Provision CHECK IT OUT BEFORE YOU DIG IT OUT CALL 0800 056 5866 EMERGENCY- If you damage a cable or line Phone 0800 096 3766 (24hrs) URGENTLY Map produced at 1:2500 scale are LV Geo-Schematics which show LV main cables and overhead lines (in some cases all voltages). Prior to carrying out excavations you must refer to the 1:500 records to determine the location of all known underground plant and equipment.	
LV Cable or Line					
HV Cable or Line					
EHV Cable or Line					
Ductline					
Pole & Street Furniture					
Substation & Link Box					

Reproduced by permission of Ordnance Survey on behalf of HMSO. (c) Crown copyright and database right 2024. All rights reserved. Ordnance Survey Licence number AC0000650810. Data has been added to the Ordnance Survey base map: all proprietary rights in such additional data are and shall remain the exclusive property of (c) South Eastern Power Networks plc or London Power Networks plc each being a distribution licensee under section 6(1)(c) of the Electricity Act 1989 for the relevant distribution services area as that term is defined in such licensee's distribution licence. All rights in such data reserved.