



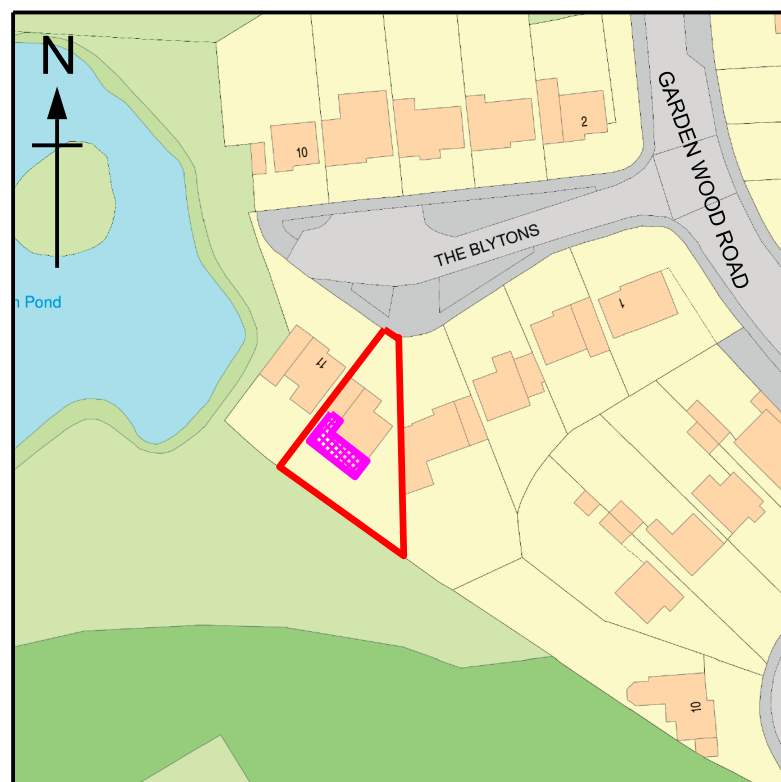

0 5 10 25 50

Location Plan

SCALE 1:1250

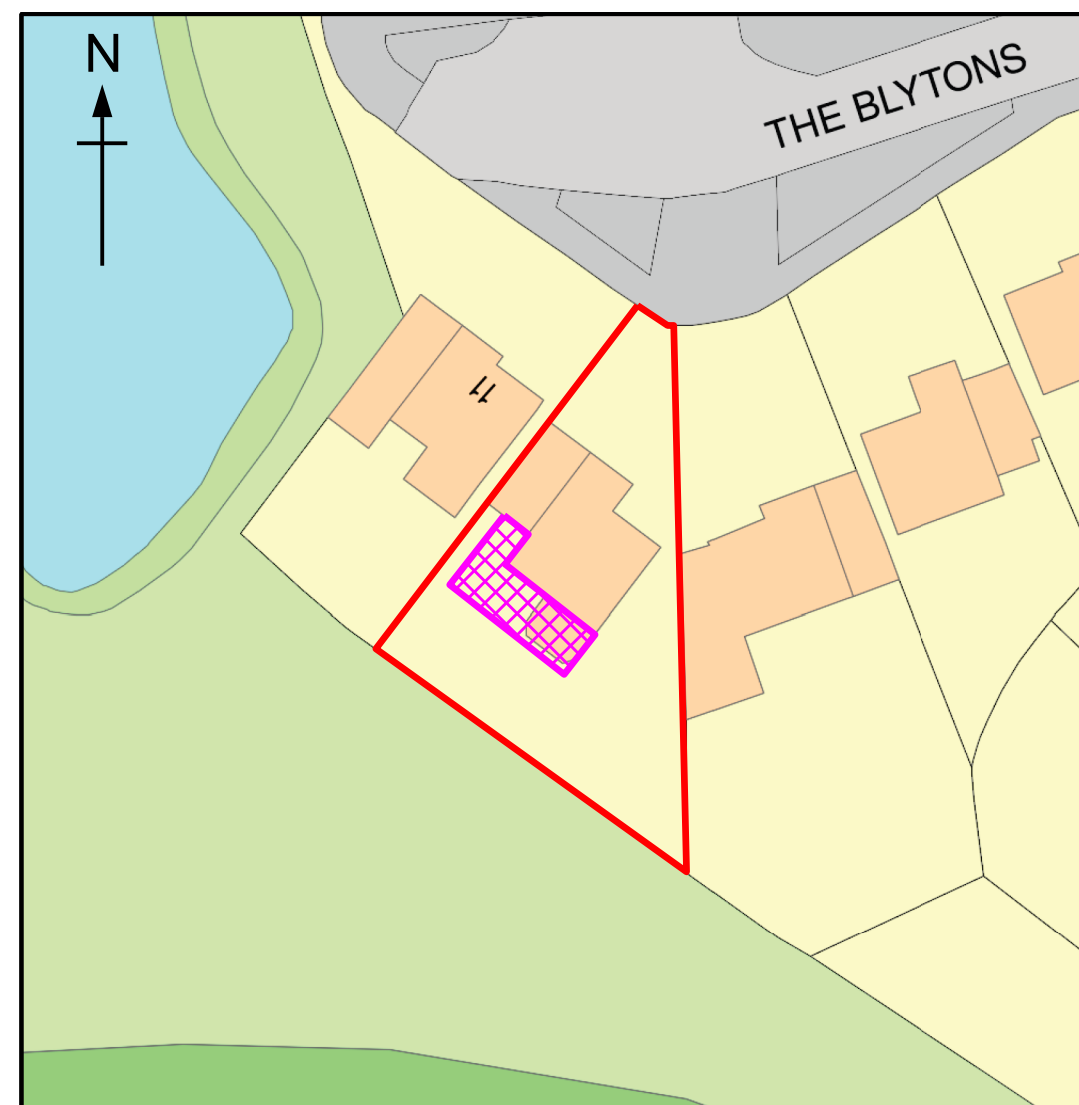

2 4 10 20

Proposed Block Plan

SCALE 1:500

	Client Mr Harris	Title Demolition of Existing Conservatory and Proposed Erection of a Single Storey Rear and Side Extension Location & Block Plans	Drawn By	Date 20/02/25
	Title 9 The Blytons, East Grinstead, West Sussex, RH19 1RY		Drawing Number JBD/RH19/1RY/050	Rev A