


rev.	date	changes description	issued by
P09	01/08/2025	Balustrading changed to glazed throughout	HE
P08	24/06/2025	See cloud	HE
P07	12/05/2025	Dry riser removed to Stair 1, G-value updated	HE
P06	10/04/2025	Rationalise horizontal window mullion height, AOV spec changed to horizontal openers	HE
P05	05/11/2024	Material reference addedd	HE
P04	08/07/2024	Window revised see cloud. Revised cladding panel for brickwork, Balcony balustrade changed to metal from glass, Second lift removed, remaining lift Orna 8	HE
P03	12/06/2024	Additional annotation added, see cloud	HE
P02	23/03/2023	Windows opening lines shown	MK
P01	16/12/2022	6th floor amenity space removed	MK

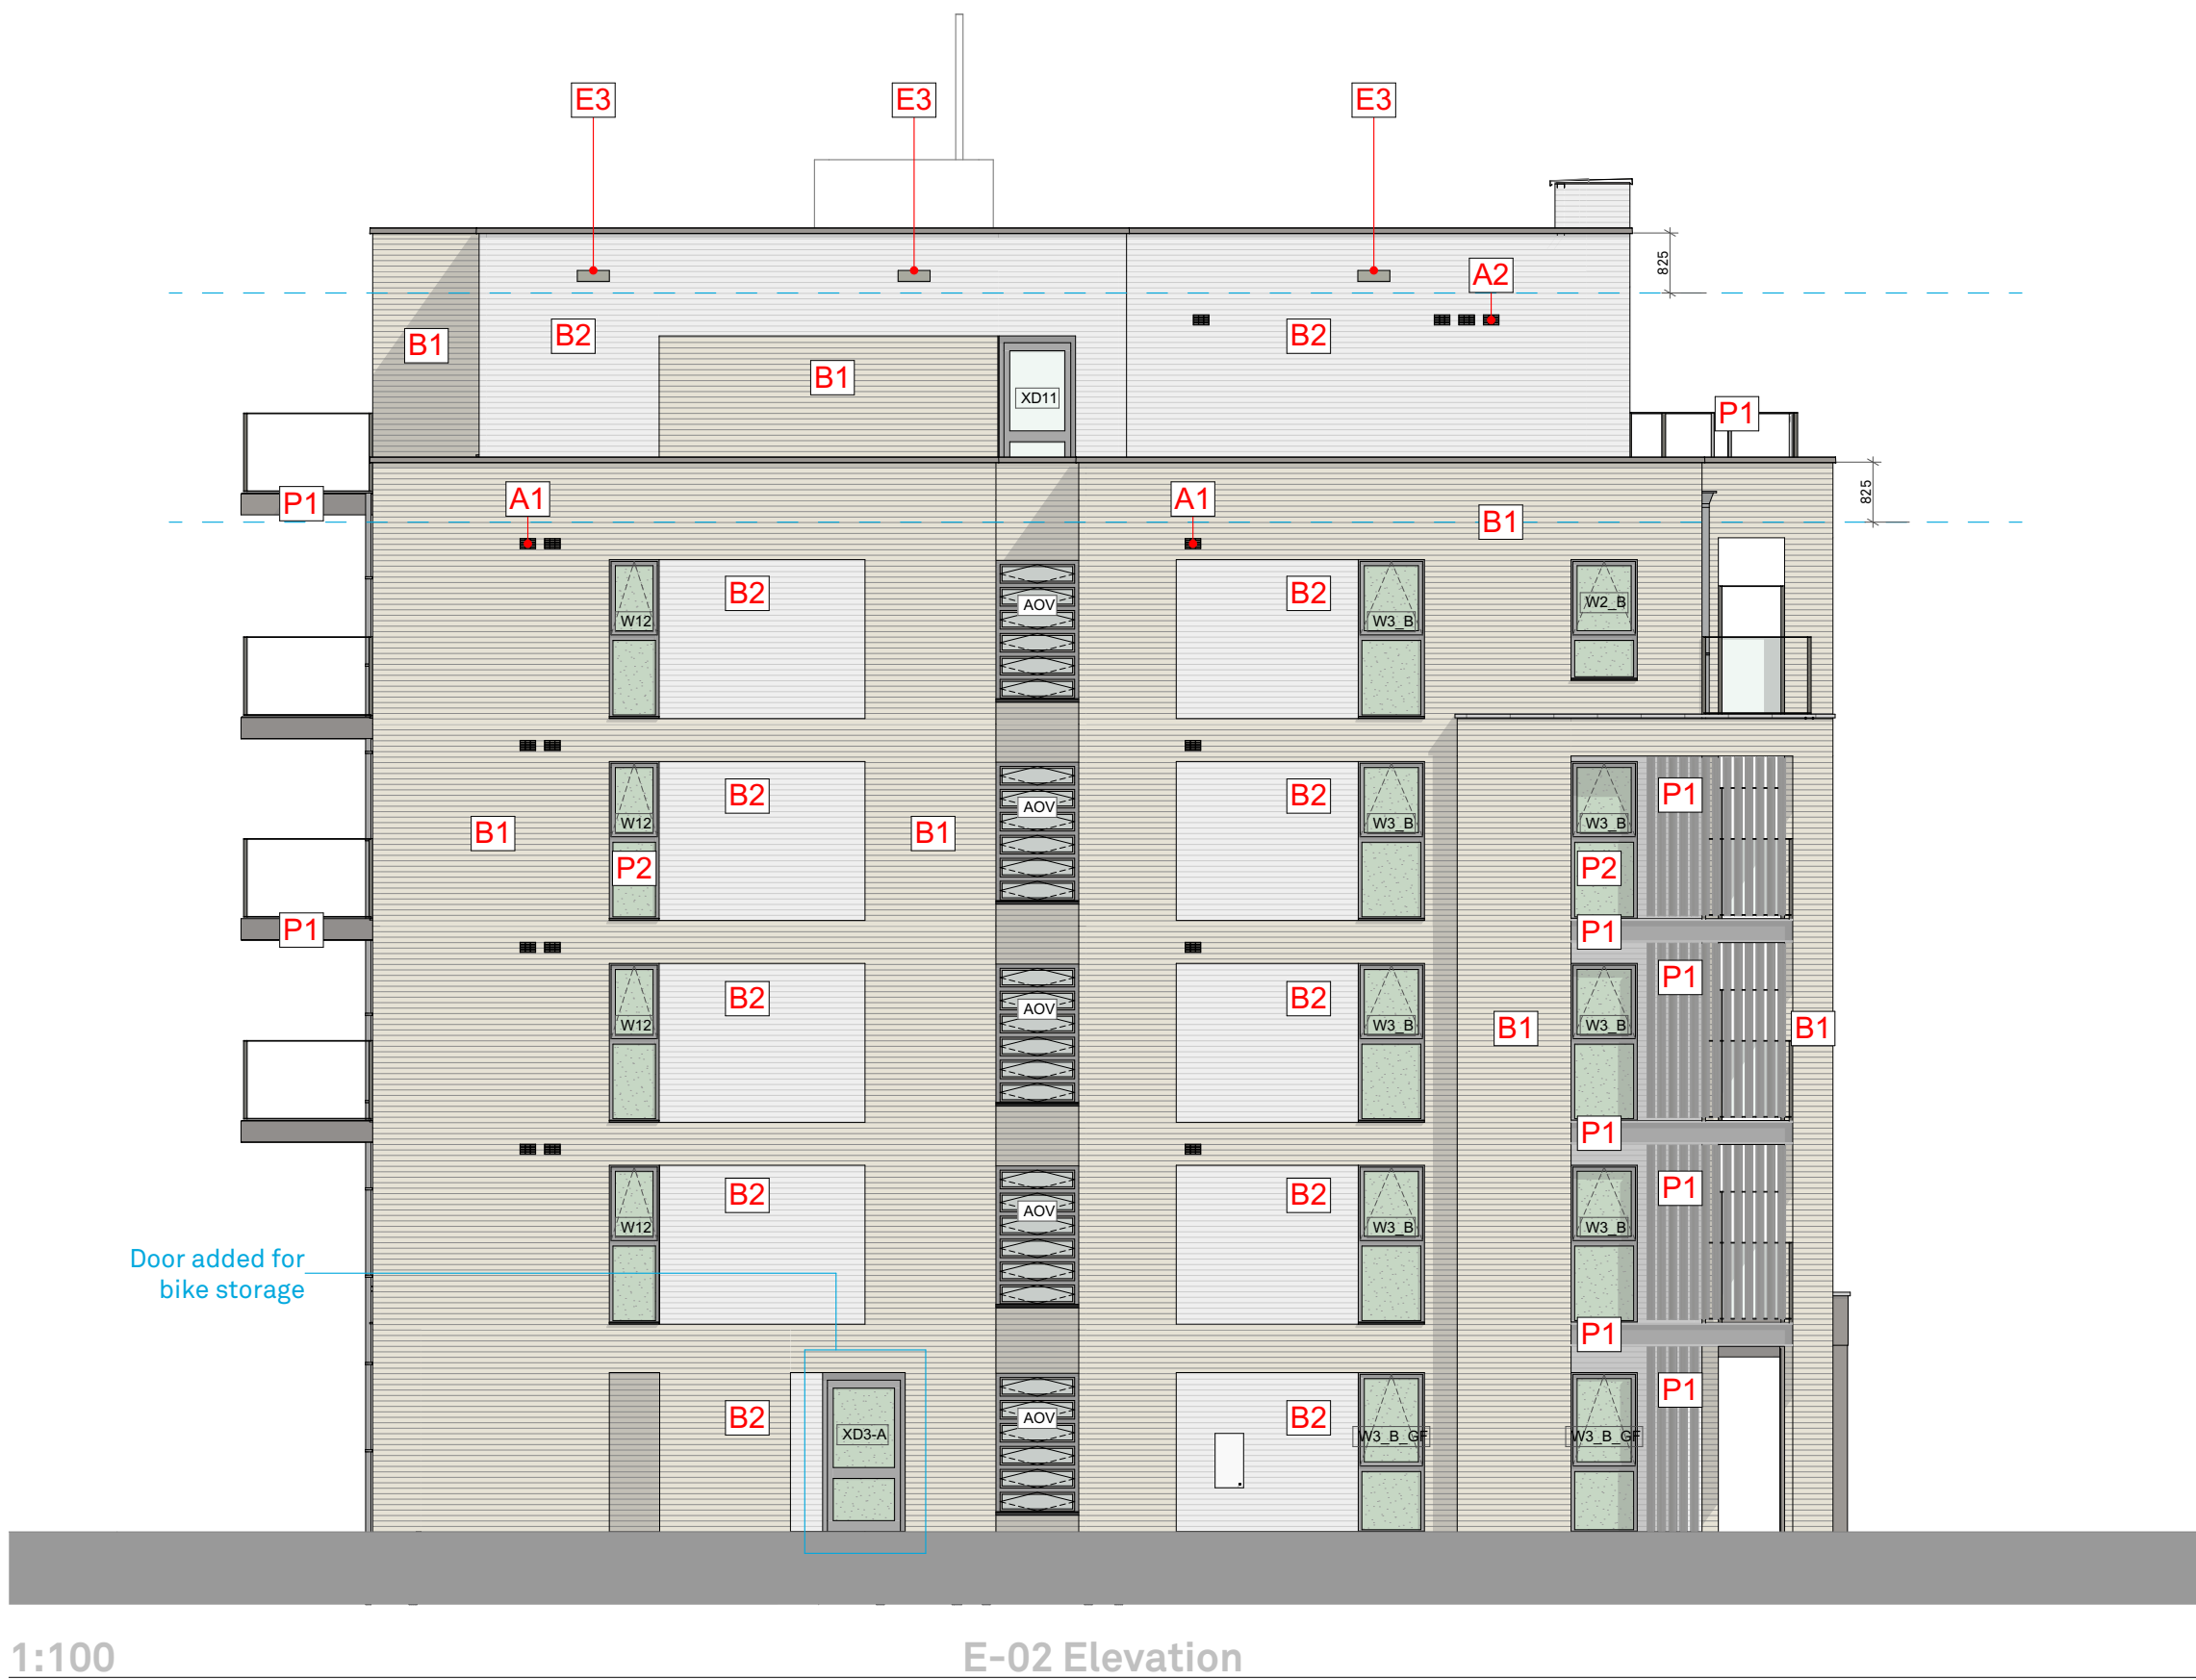

— Hatch indicates uplift in G-value (see Thermal Model Report)




BOLTRO ROAD, HAYWARDS HEATH - EXTERNAL MATERIALS

Brickwork Marshalls Islington Vintage B1	Brickwork Marshalls Castleton White B2	Brickwork Marshalls Marble Grey B3
Mortar Remix, Fort Monkton White	Mortar Remix, Fort Monkton White	Mortar Remix, Fort Monkton White
Windows/Doors uPVC - colour Ral 7038	Roof Single-ply	Rainwater goods Grey uPVC
Airbrick - in Brick B1 uPVC - Buff	Airbrick - in Brick B2 uPVC - White	PPC Aluminium / uPVC Ral 7038
A1	A2	P1 = PPC Alu P2 = uPVC
Cladding - dark grey C1 Wienerberger-SVK-Slate (no longer available) Hardie Panel fibre board Grey Slate in brushed concrete	Cladding - mid grey C2 Wienerberger-SVK-Stein (no longer available) Hardie Panel fibre board Light Mist in brushed concrete	Airbrick - in Cladding C2 uPVC - light grey
C1	C2	A3
Balustrading - balustrading to be clear glazed panels with slimline metal posts and handrails PPC RAL 7038		

Notes:
- All exposed external metal work to be PPC to RAL 7038
- All external window and door frames and casements to be uPVC pre-finished RAL 7038
- All airbricks to be colour matched with facing brickwork

Ecology Measures
- All built-in and not face applied
- All finished to 'best-match' facing brickwork

E1 = bat box
E2 = bee brick
E3 = swift box

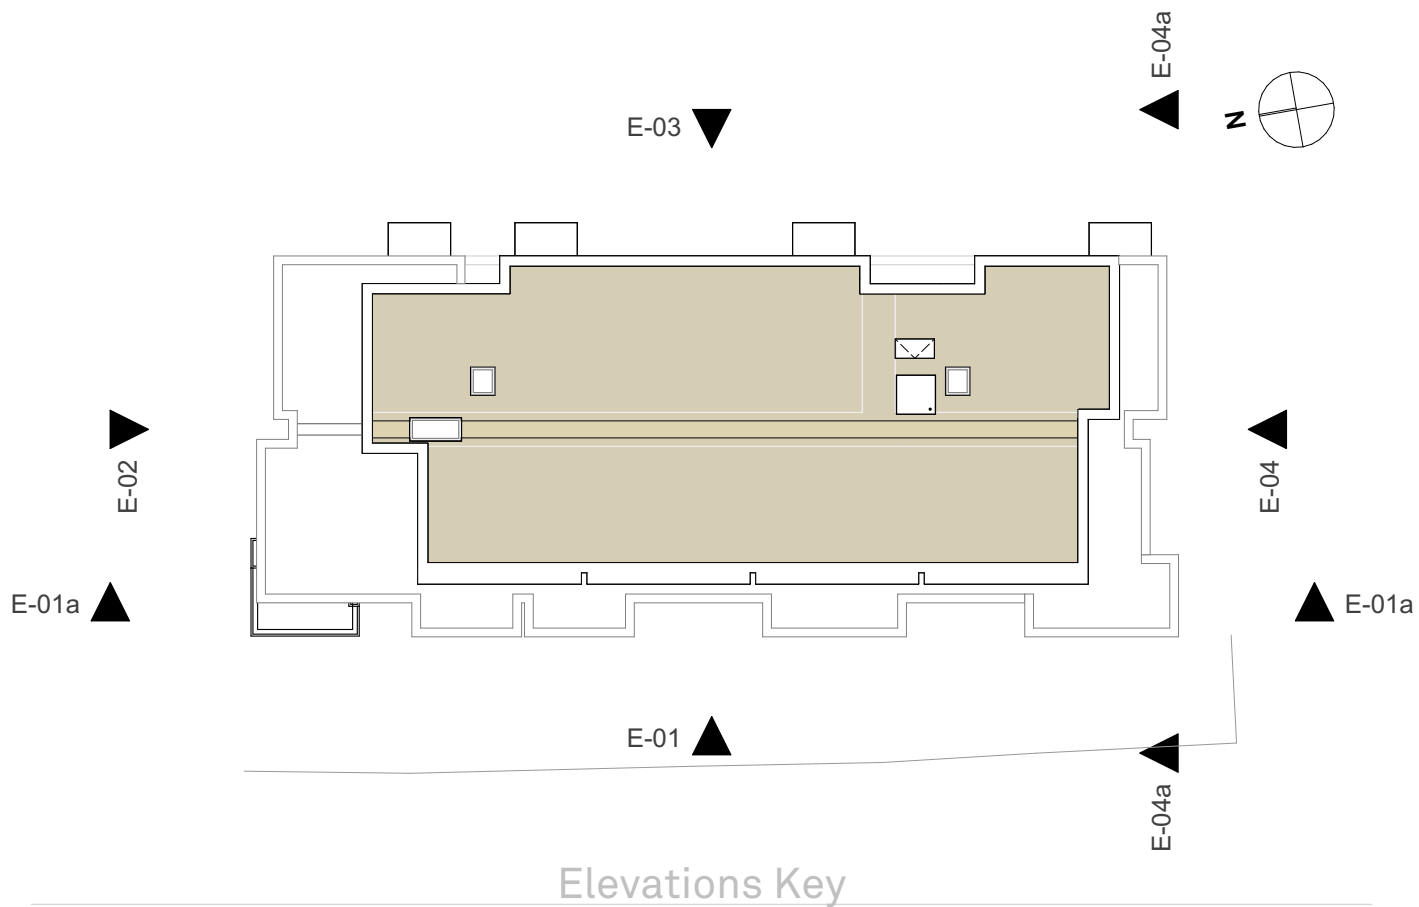

RE-FORMAT

AT

www.re-format.co.uk mail@re-format.co.uk +44 (0)1730 778778

project title
Boltro Road, Haywards Heath

document title
Proposed Elevations 01 02

Date Dec 2022	drawn by MK	checked by DB	approved by DB
------------------	----------------	------------------	-------------------

Scale at A1
1:100

region project no. stage no. discipline number

LSE- 2780 - 04 - A - 0401 Proposed Elevations 01 02

status	suitability description	revision
S4	Suitable for Review and Comment	P09