



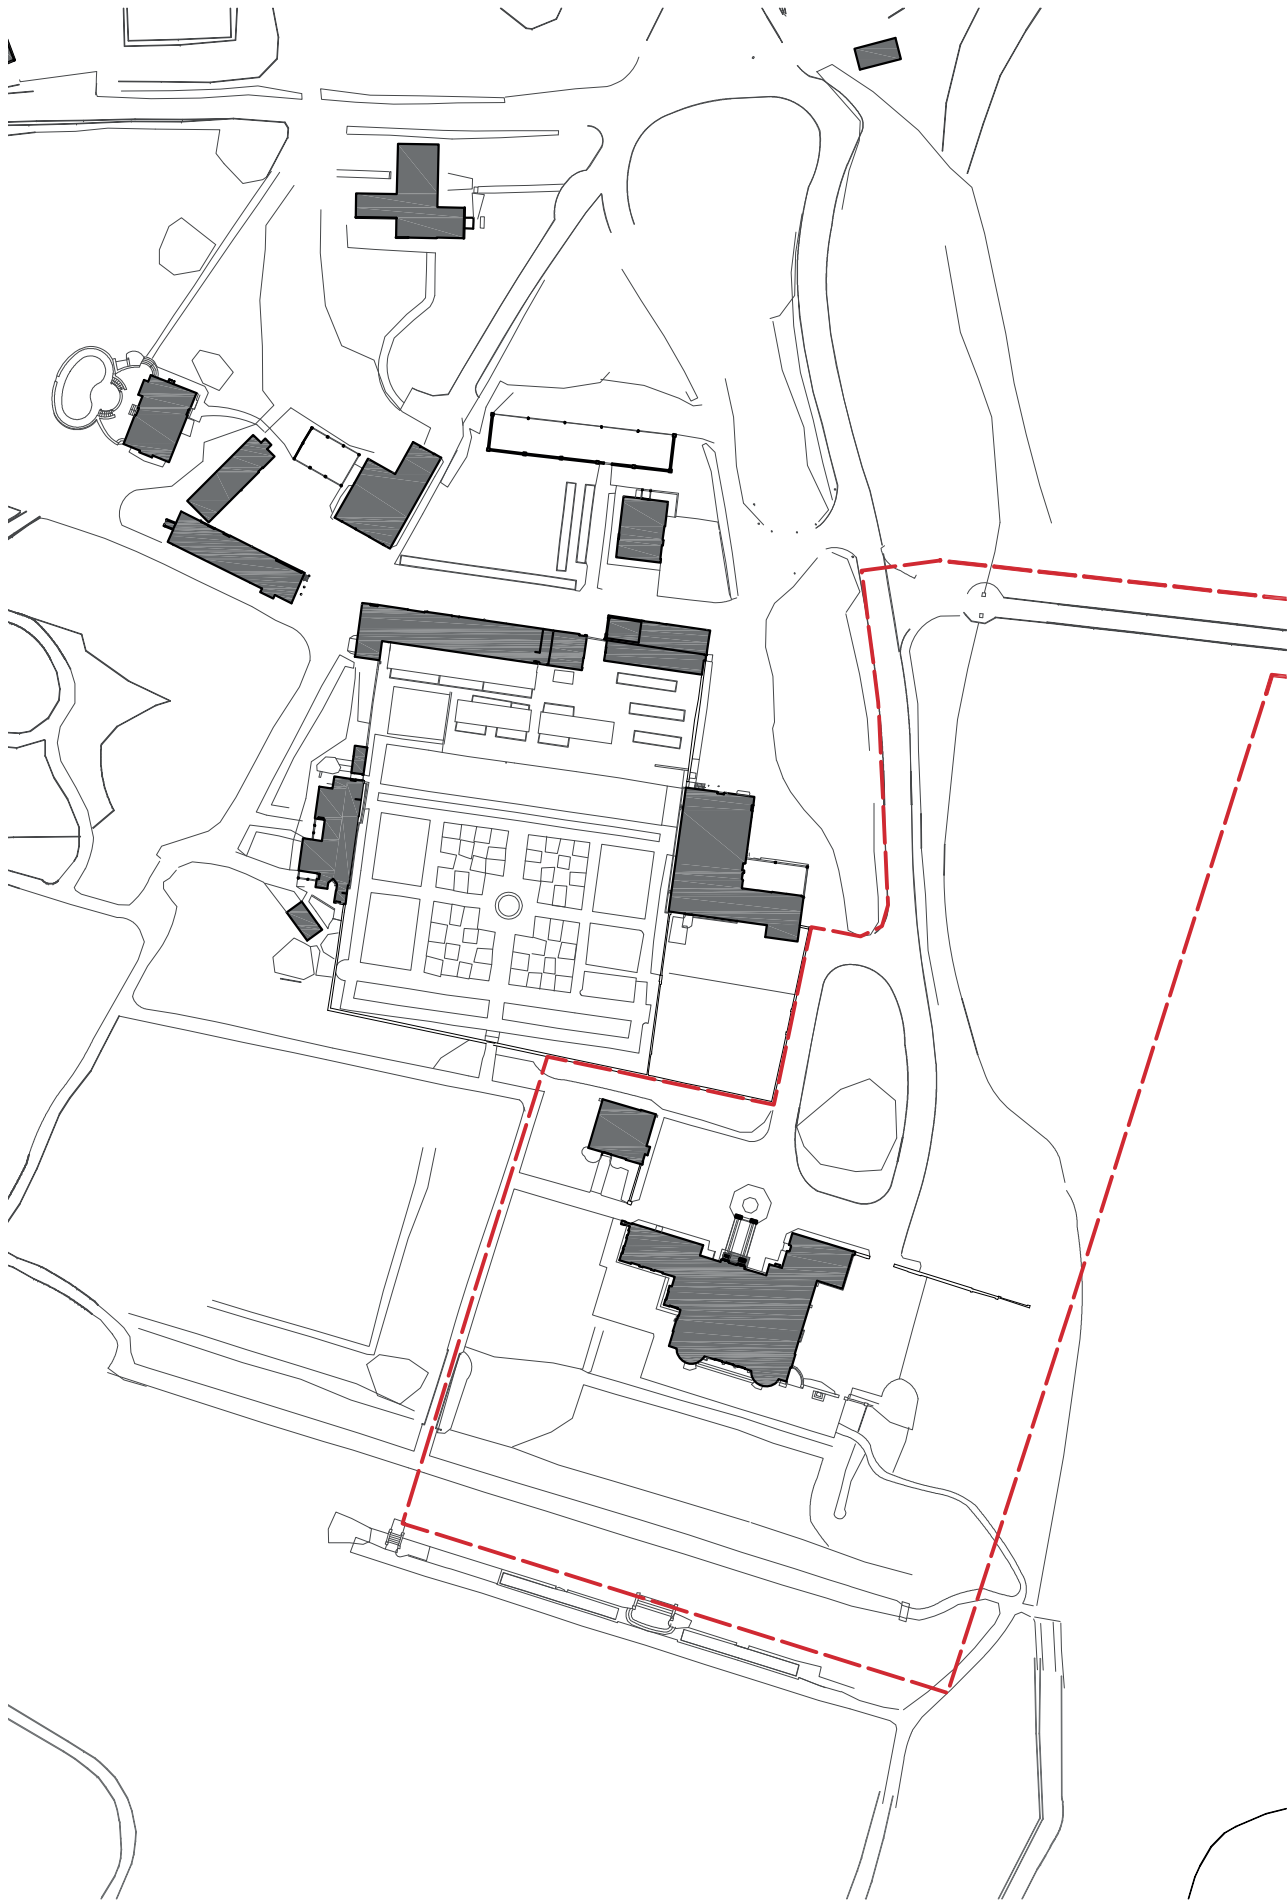


Existing Block Plan

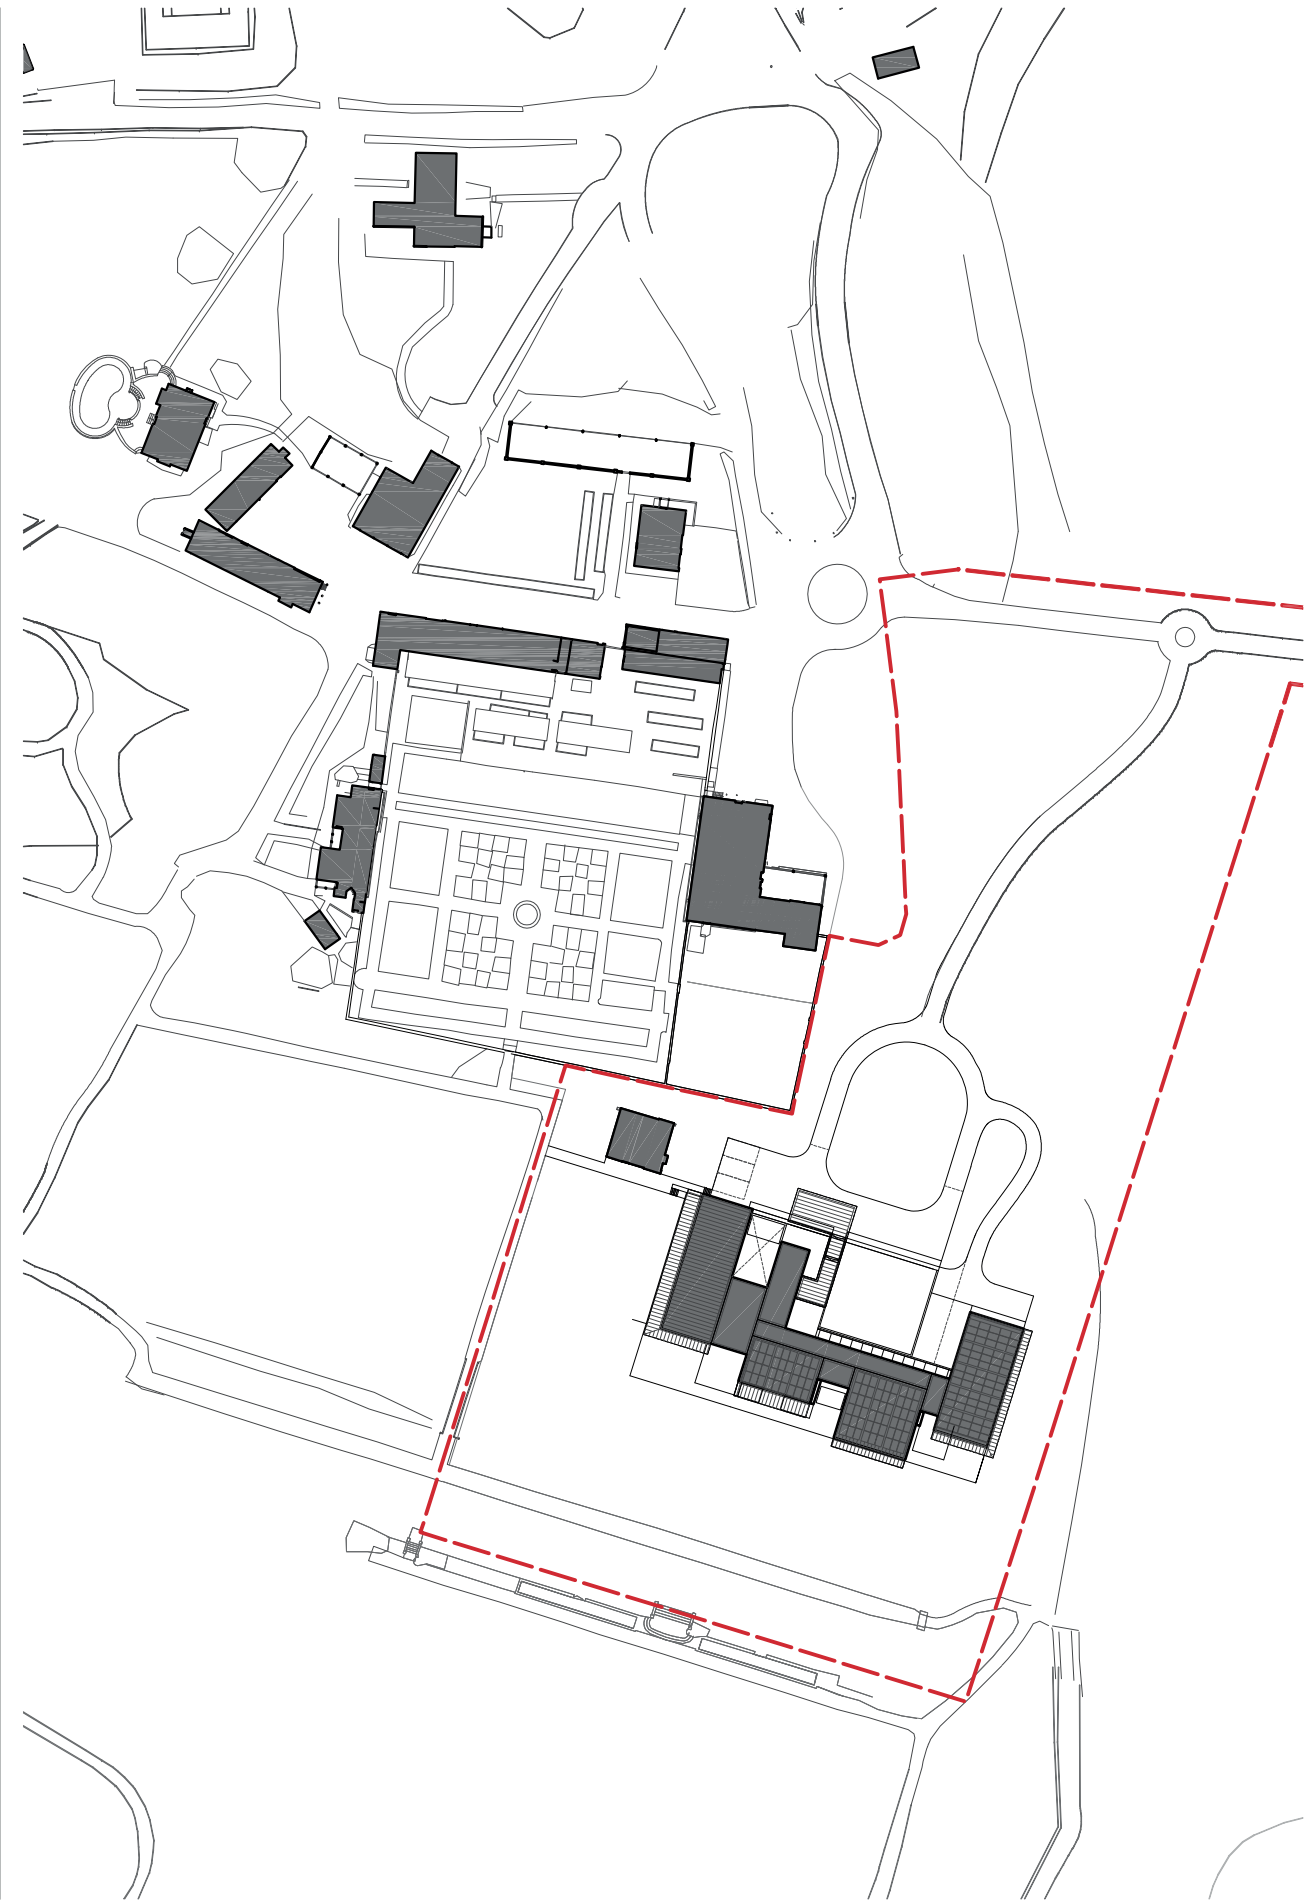

Proposed Block Plan

notes
These drawings are for information only and are not issued for construction

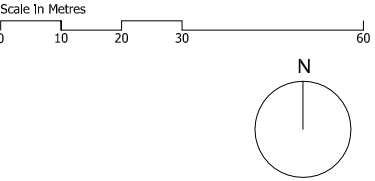

MA+D

Meloy Architecture and Design Ltd
t +44 (0)1273 311165
f +44 (0)1273 371165
w www.meloy.co.uk
e info@meloy.co.uk

project
Lydhurst Estate Dwelling
drawing title
Existing & Proposed Block Plans
drawing number
215PA003
date
30.05.25
scale
1:625@A1 / 1:1250@A3
purpose
ISSUED FOR PLANNING PURPOSES
revision
-