
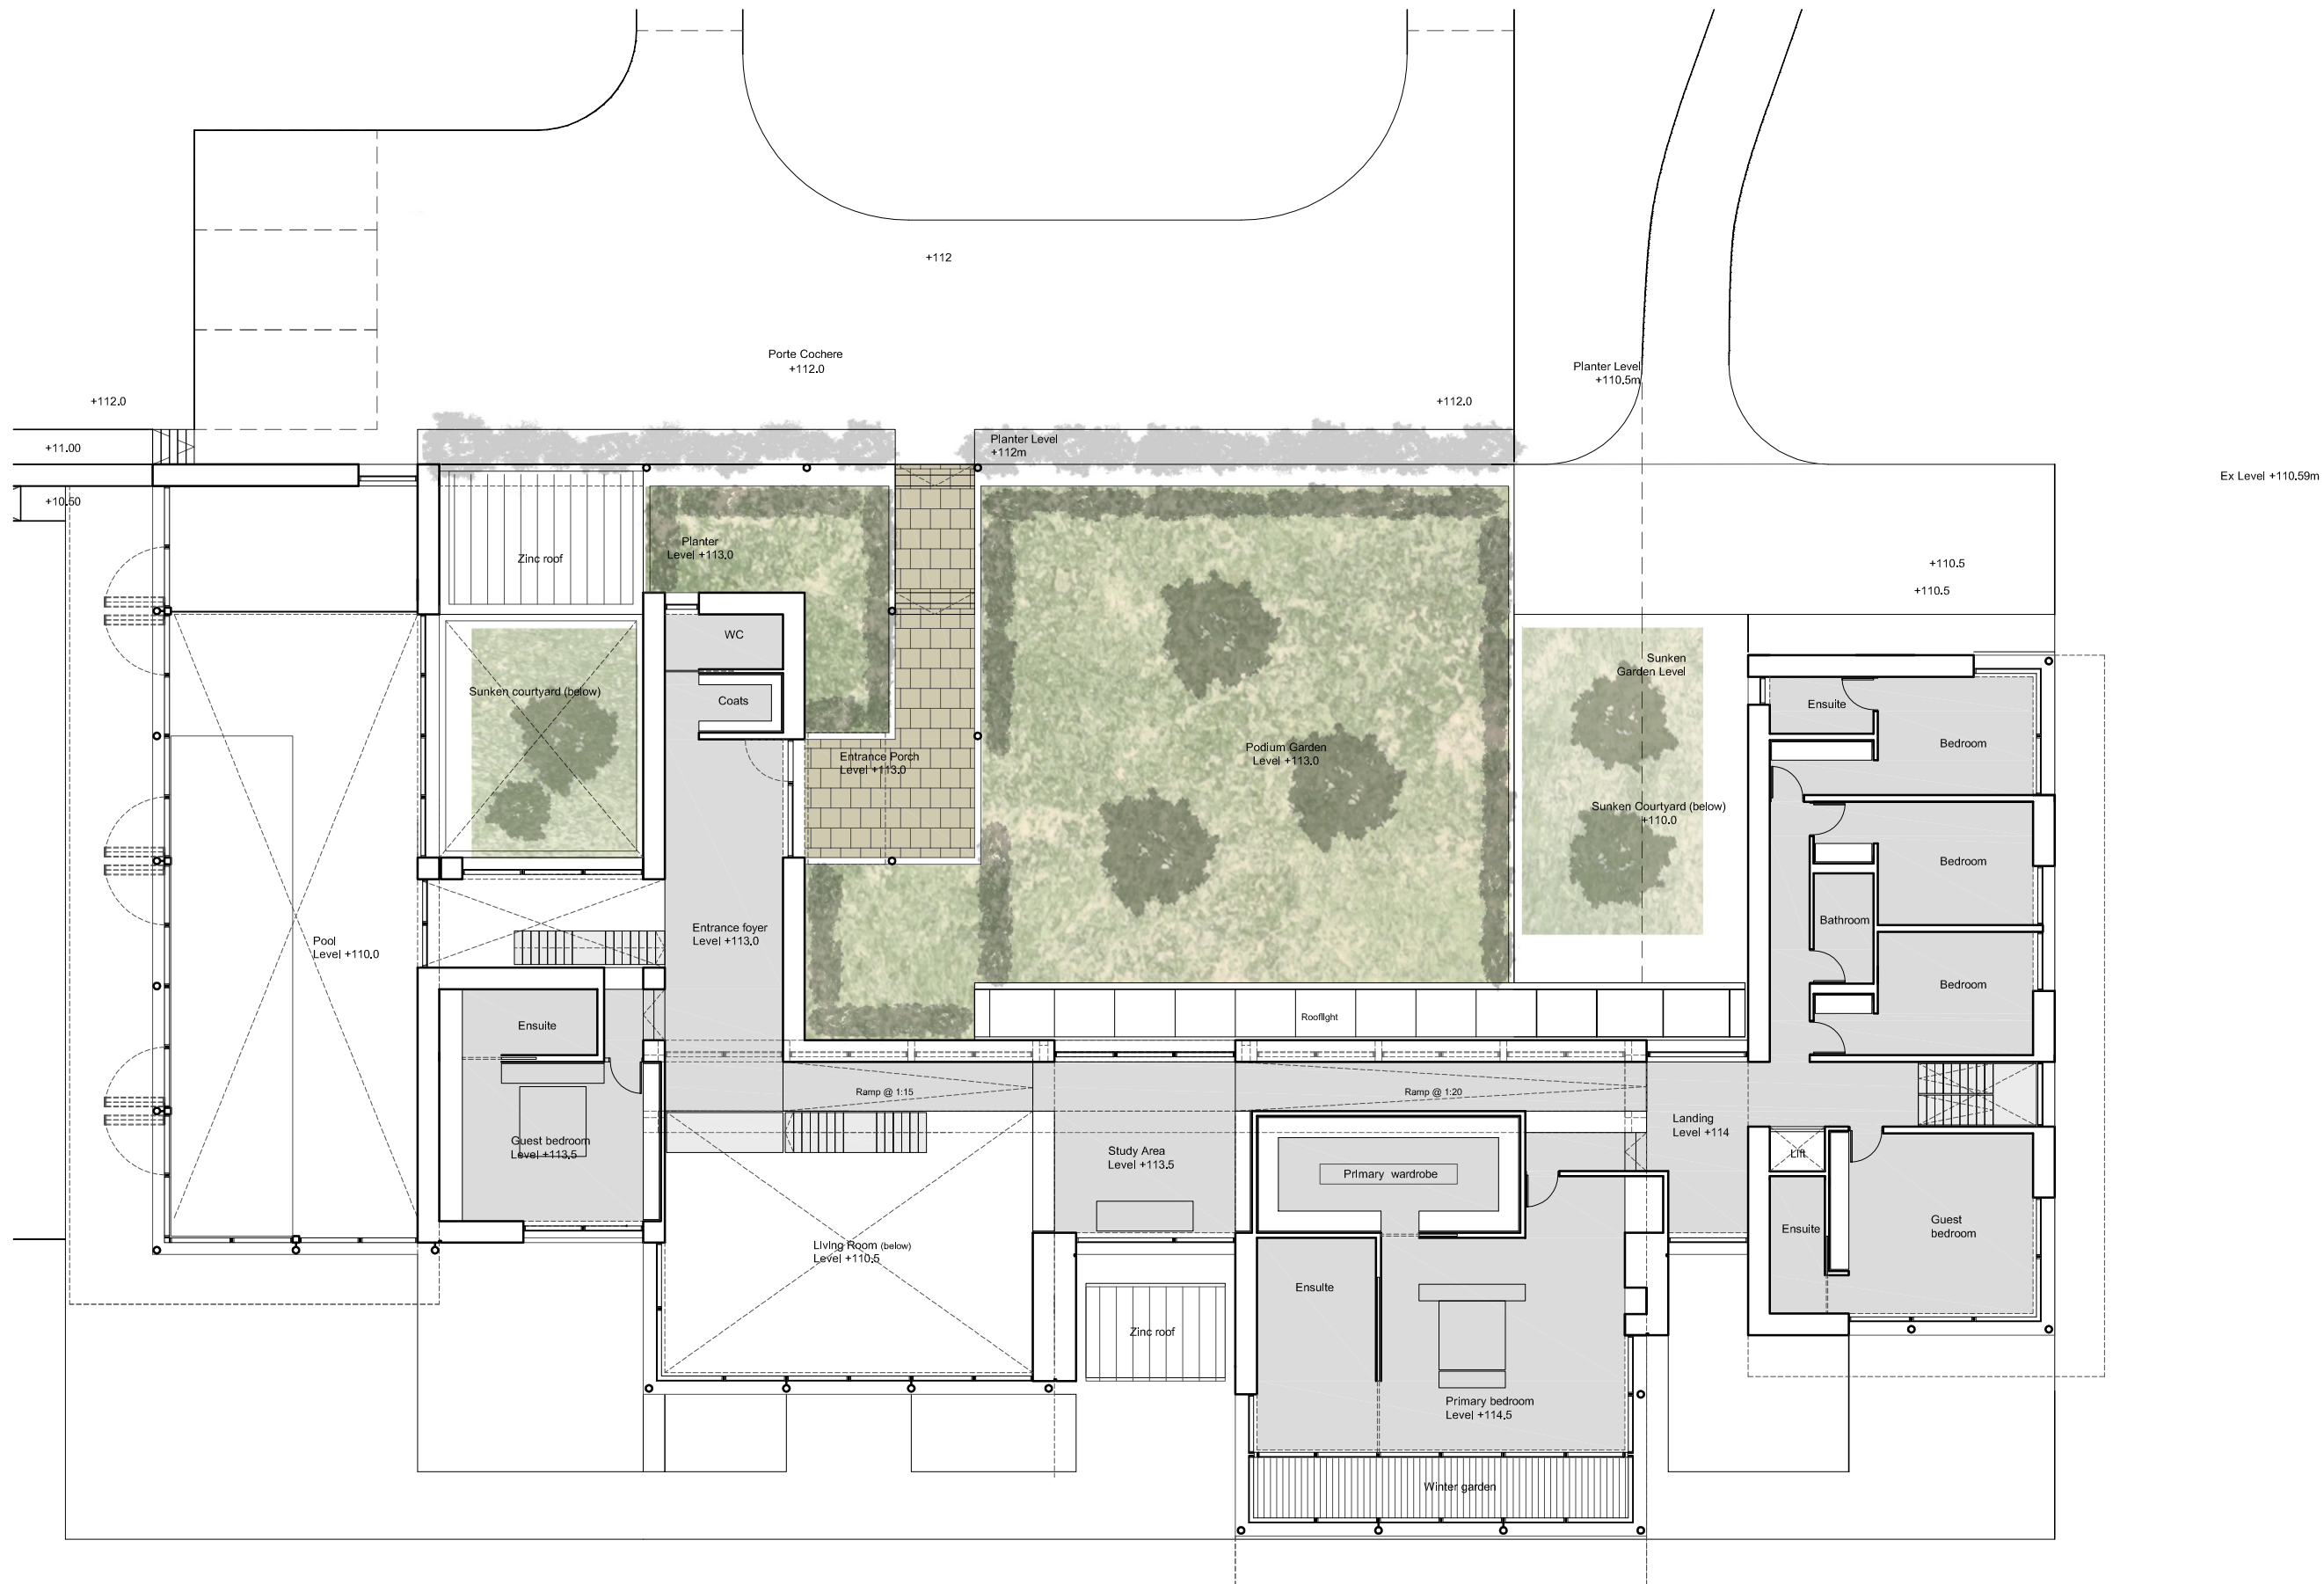


These drawings are for information only and are not issued for construction

A horizontal number line with tick marks at 0, 2, 4, 6, 8, and 10. The line is labeled with these numbers below the tick marks.

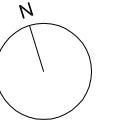

Meloy Architecture and Design Ltd
t +44 (0)1273 311165
f +44 (0)1273 371165
w www.meloy.co.uk
e info@meloy.co.uk

revision