



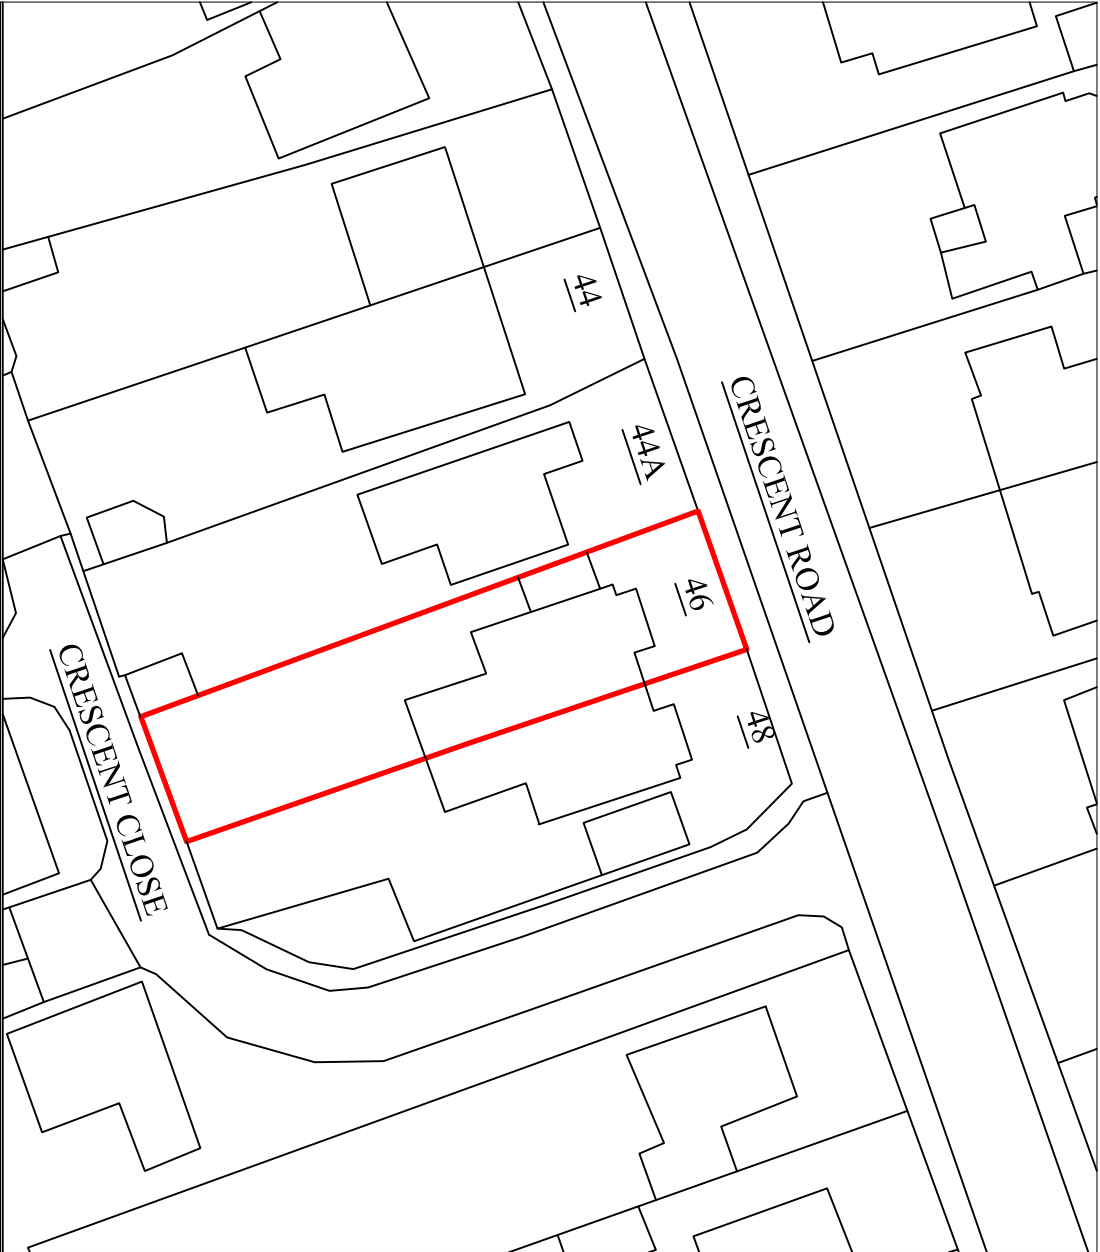


EXISTING BLOCK PLAN

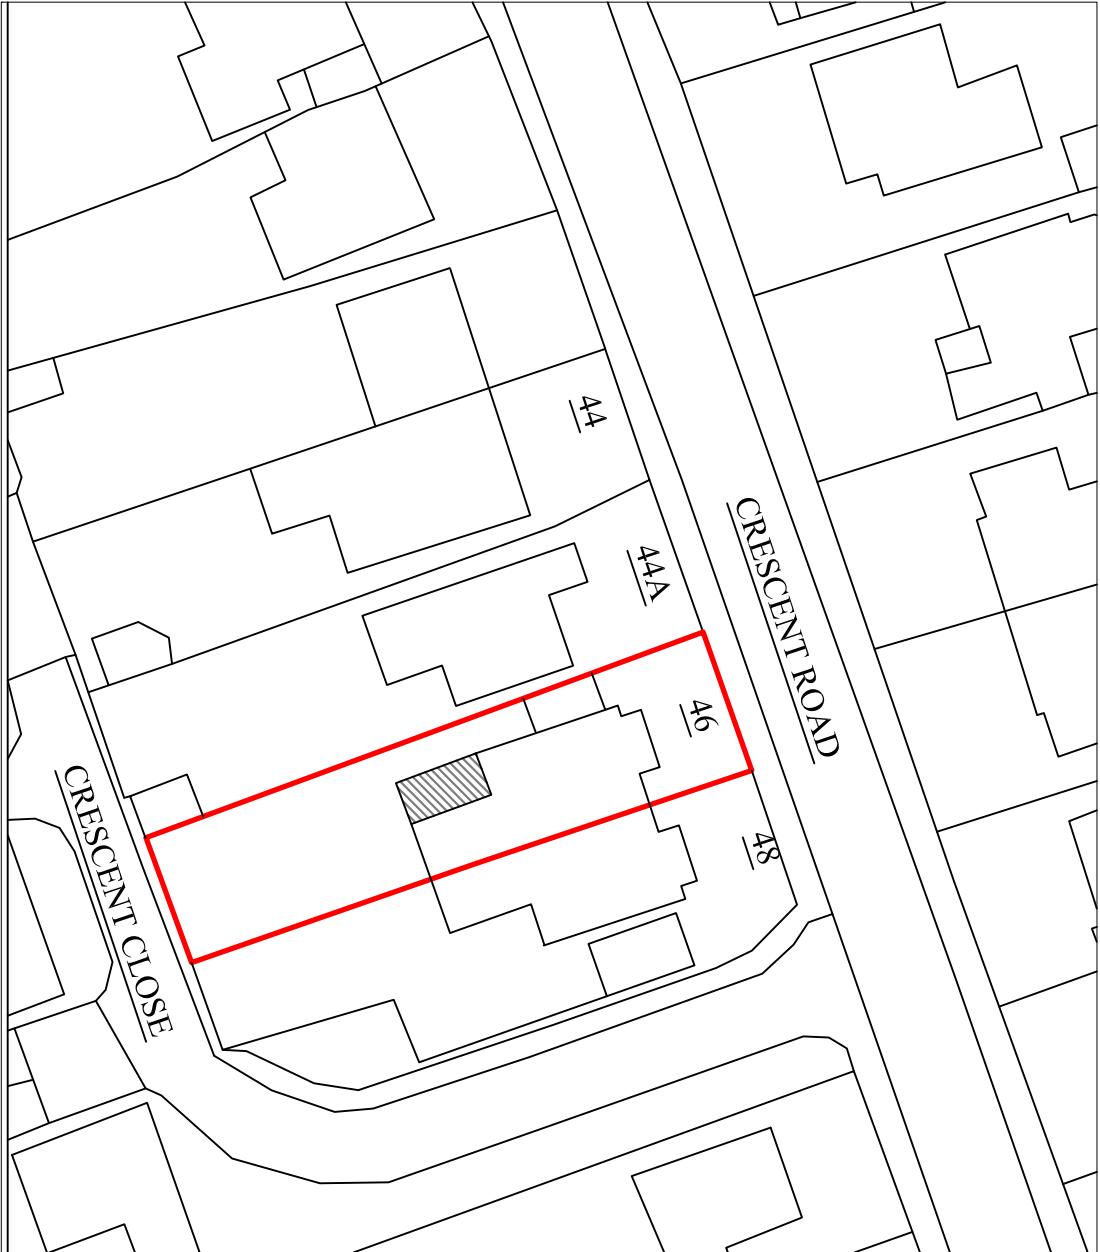

PROPOSED BLOCK PLAN

SCALE IN METRES
1 : 500
0 2 4 10m 20m

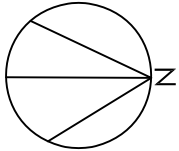

46, CRESCENT ROAD,
BURGESS HILL
RH15 8EG

TITLE:
PROPOSED SINGLE STOREY REAR
INFILL EXTENSION

SCALE: 1:100@A3

DWG NO HD/CR/46/PL05