


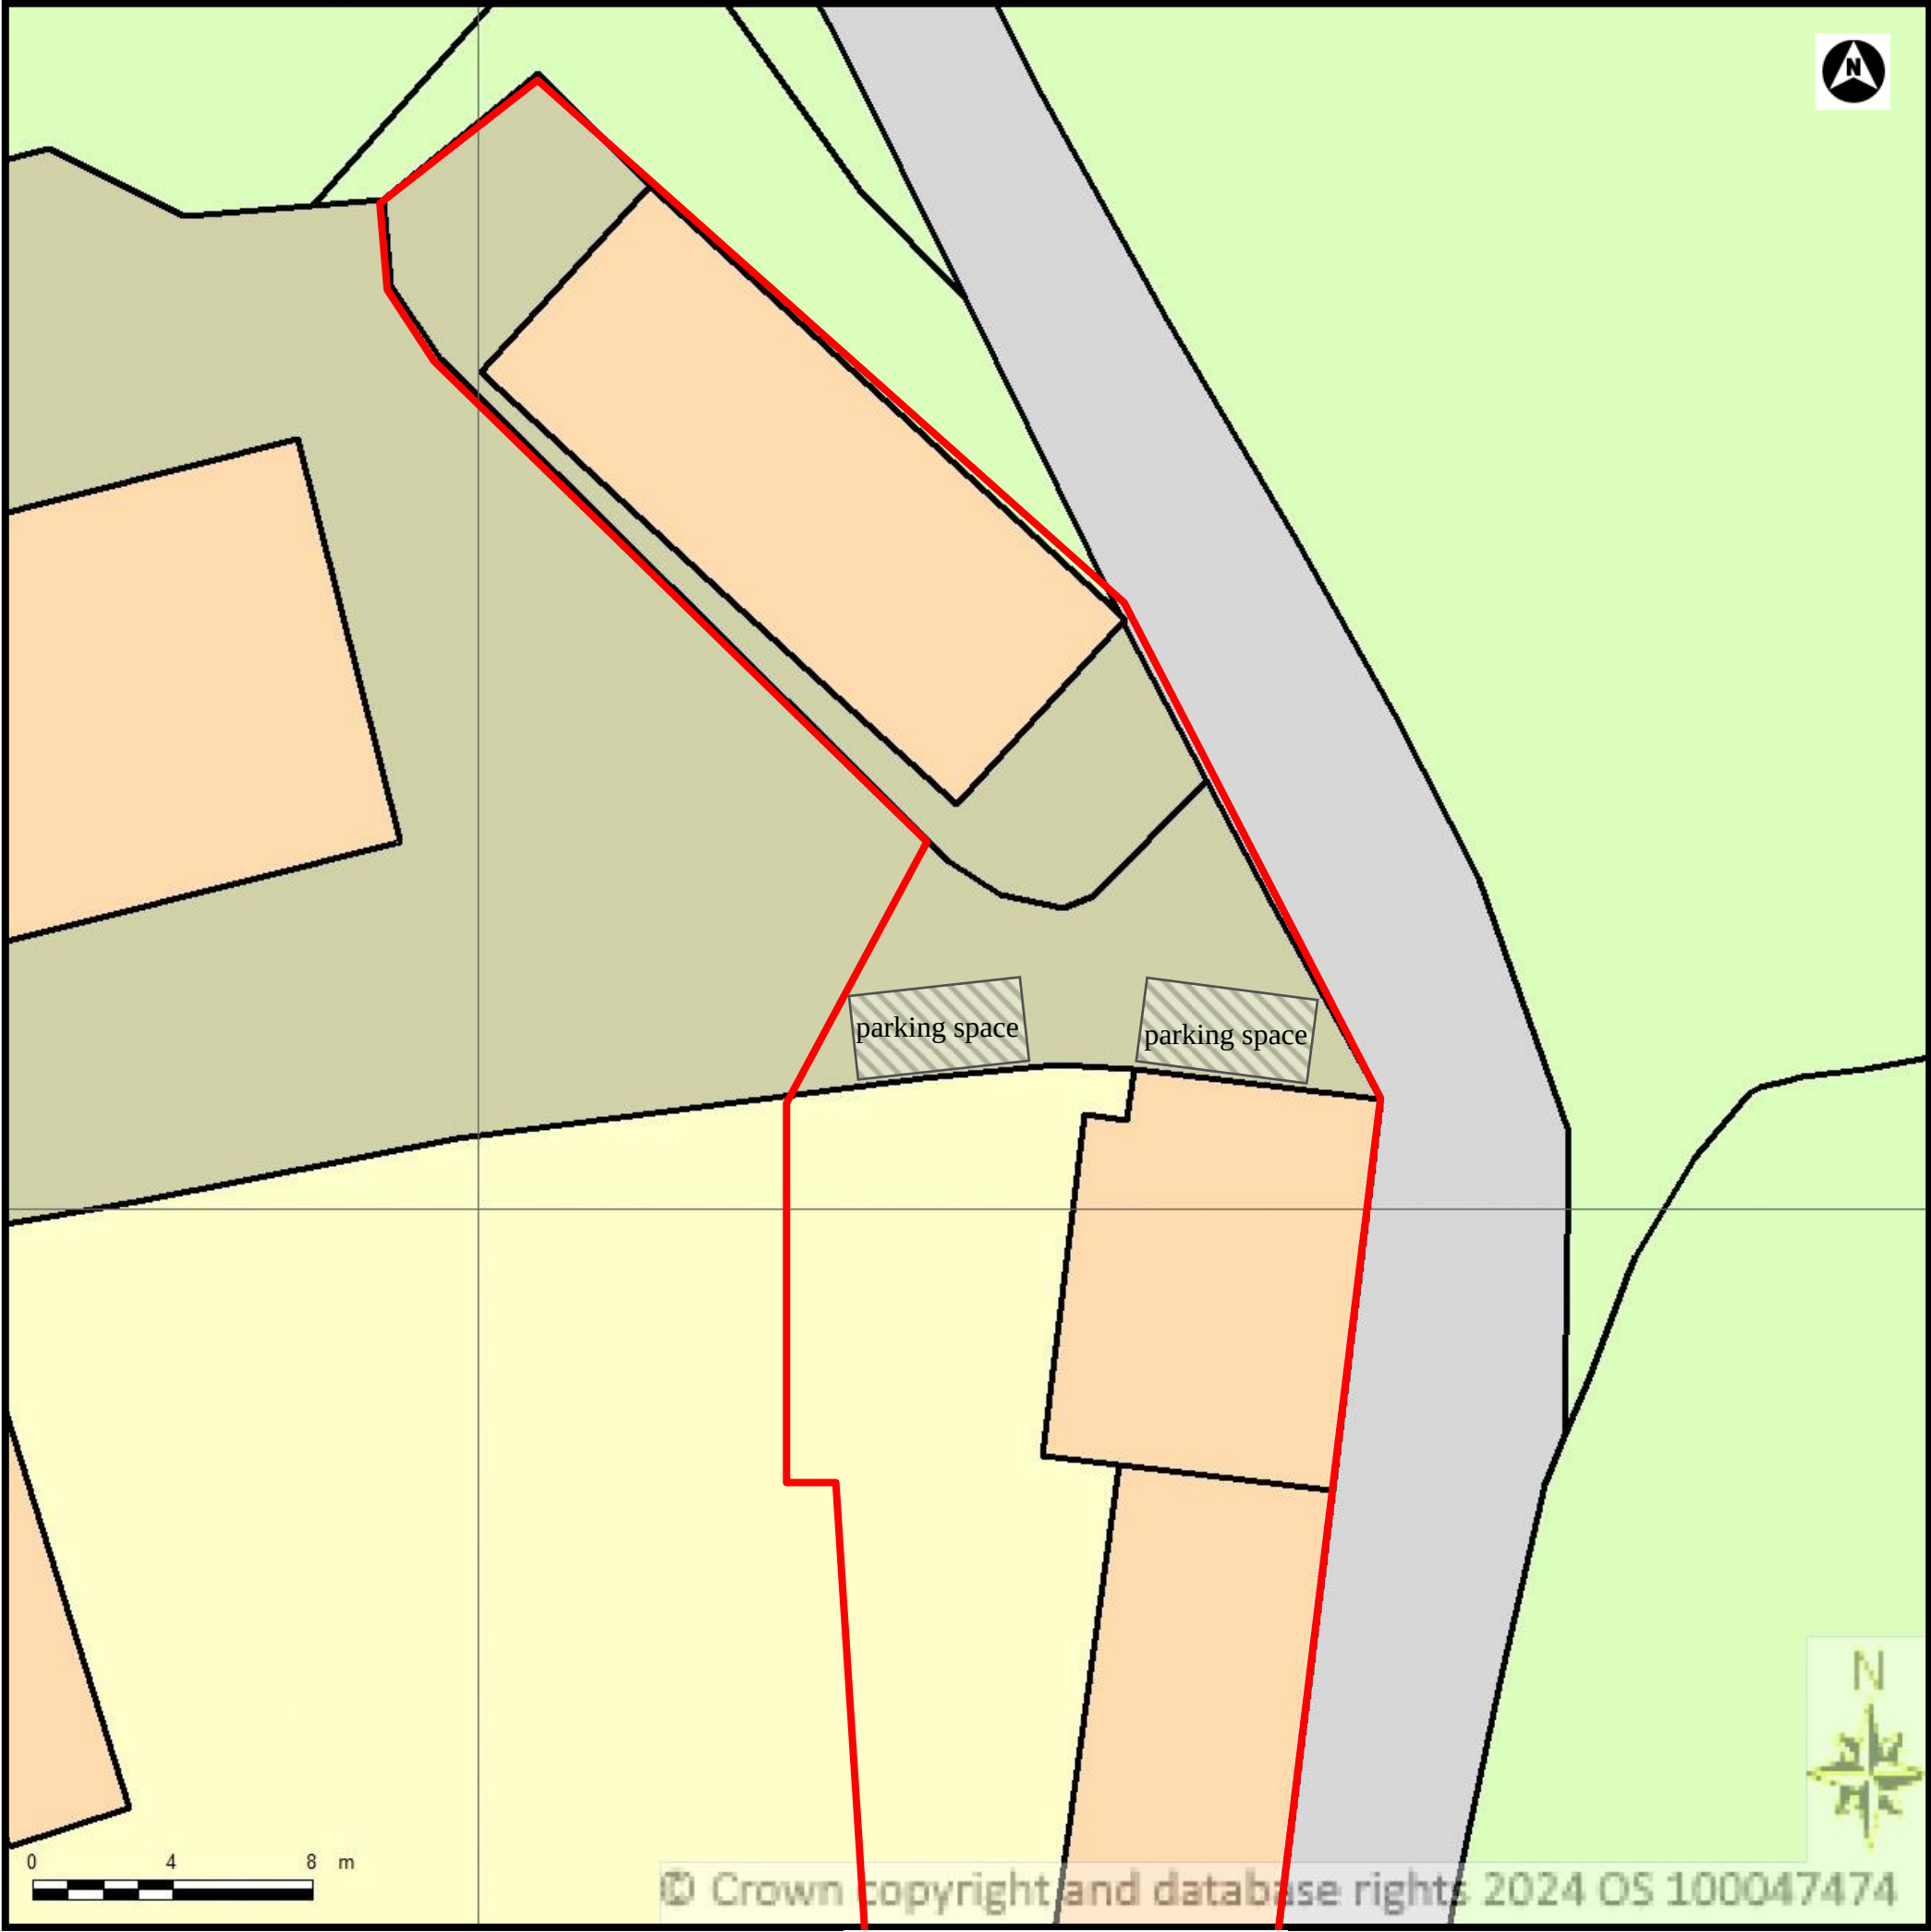

PLANNING		
Alpha Planning Ltd.		email: applications@alphaplanning.ltd.uk website: www.alphaplanning.ltd.uk telephone: 07594 189 858
project	drawn	scale
HITCHINS COTTAGE, VOWELS LANE RH19 4LL	DGu27/11/2024	1:200 @ A3
dwg title	job no.	drg. no.
BLOCK PLAN	APL/00426	001