



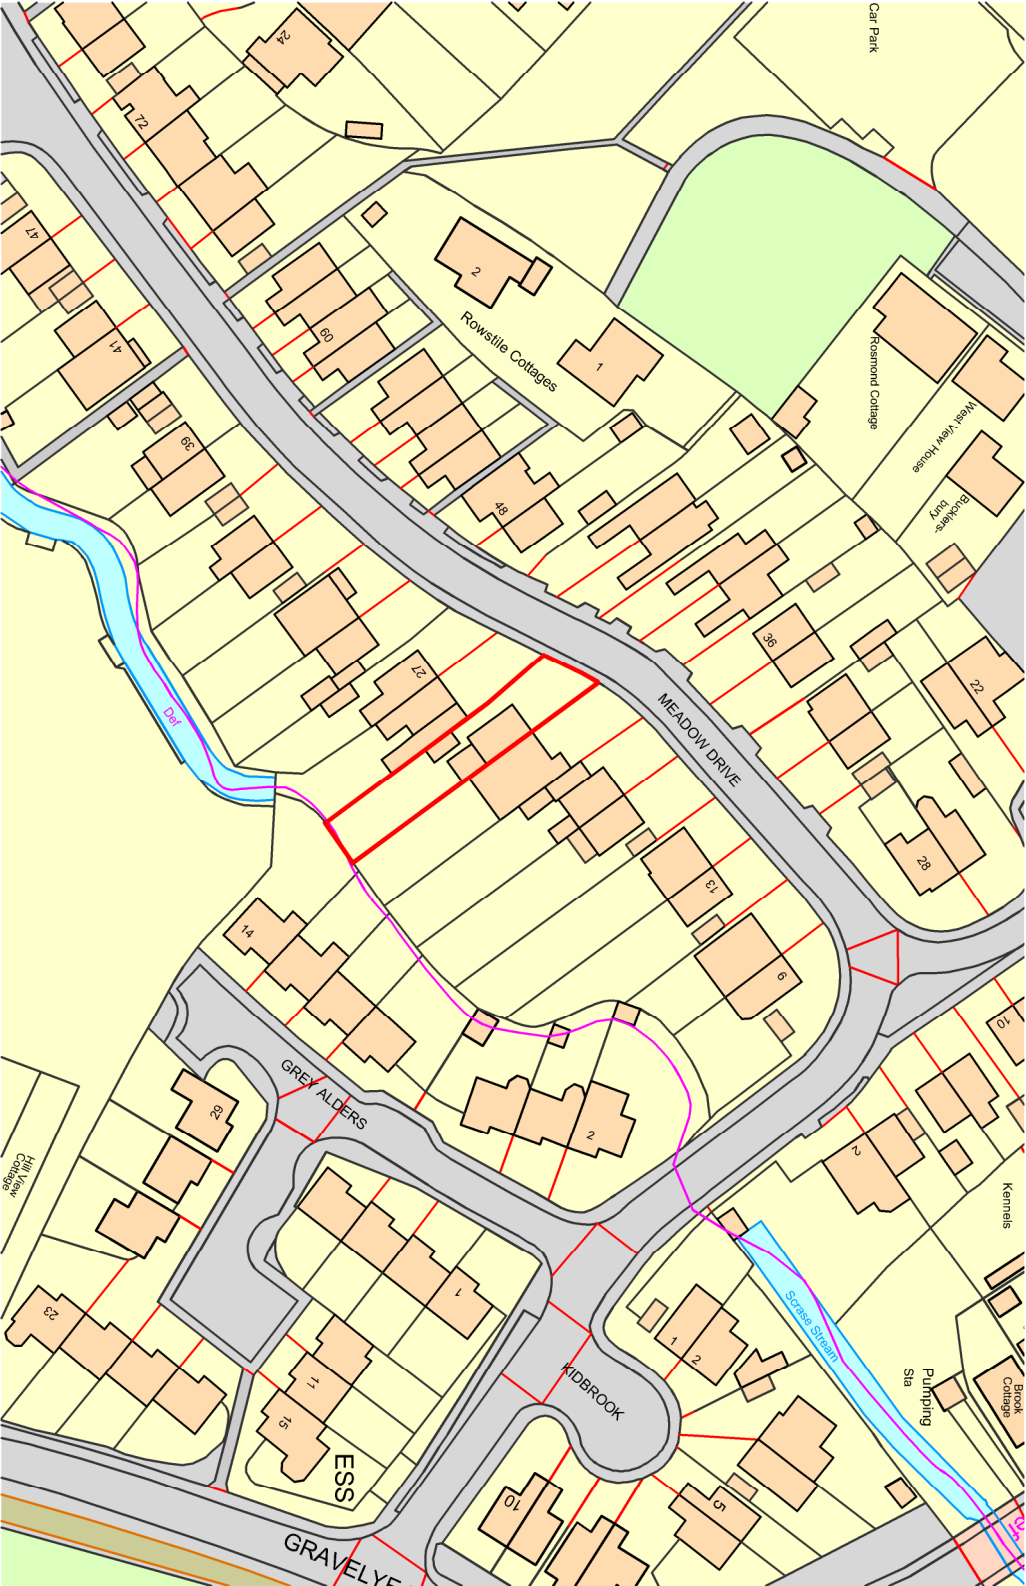

Ordnance Survey, (c) Crown Copyright 2024. All rights reserved. Licence number 100022432

Site Location Plan

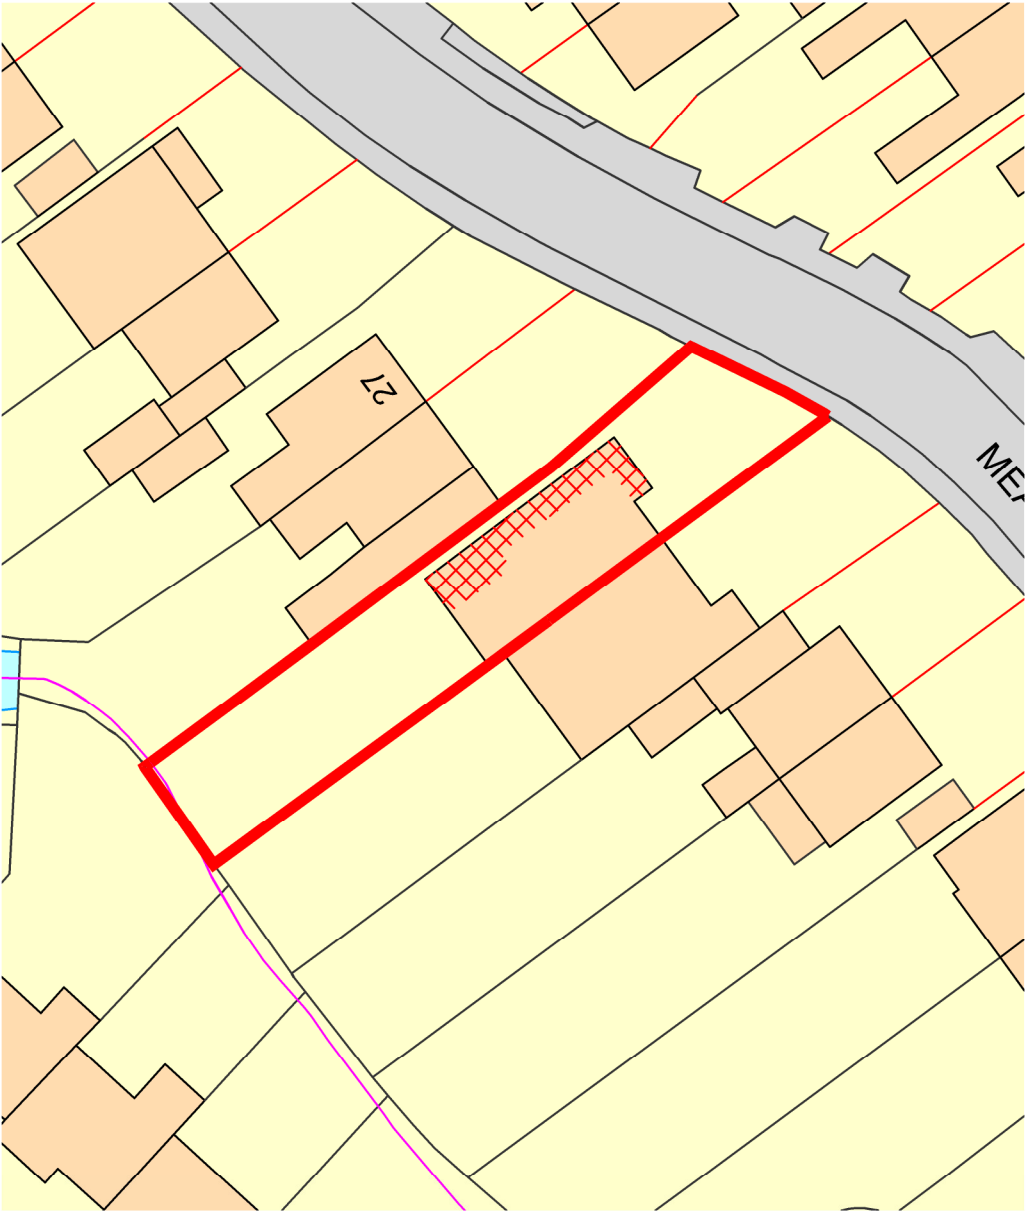

Block Plan

JTA

Jonathan Talley Architects Limited

Client: Mr & Mrs Casey
Project: 23 Meadow Drive
Location: Lindfield
Drawing: RH16 ZRS
Drawing Title: Site Location and Block Plan

PLANNING	
Drawing Number	Date

064-001-100 Rev A October 2024

Scale Paper Size

1:500 & 1:250

Drawn: JT Checked: JT

E-mail: info@jtalimited.co.uk
Telephone: 07956 670 079
Web: www.jtalimited.co.uk



Rev	Date/By	Revision Note
A	27.01.24	Planning Issue
Rev	JT	

Jonathan Talley Architects Limited is a registered business in England, Wales, and Northern Ireland. It is a limited liability company registered in England and Wales with registered number 1373771. Jonathan Talley Architects Limited is a registered business in England, Wales, and Northern Ireland.