


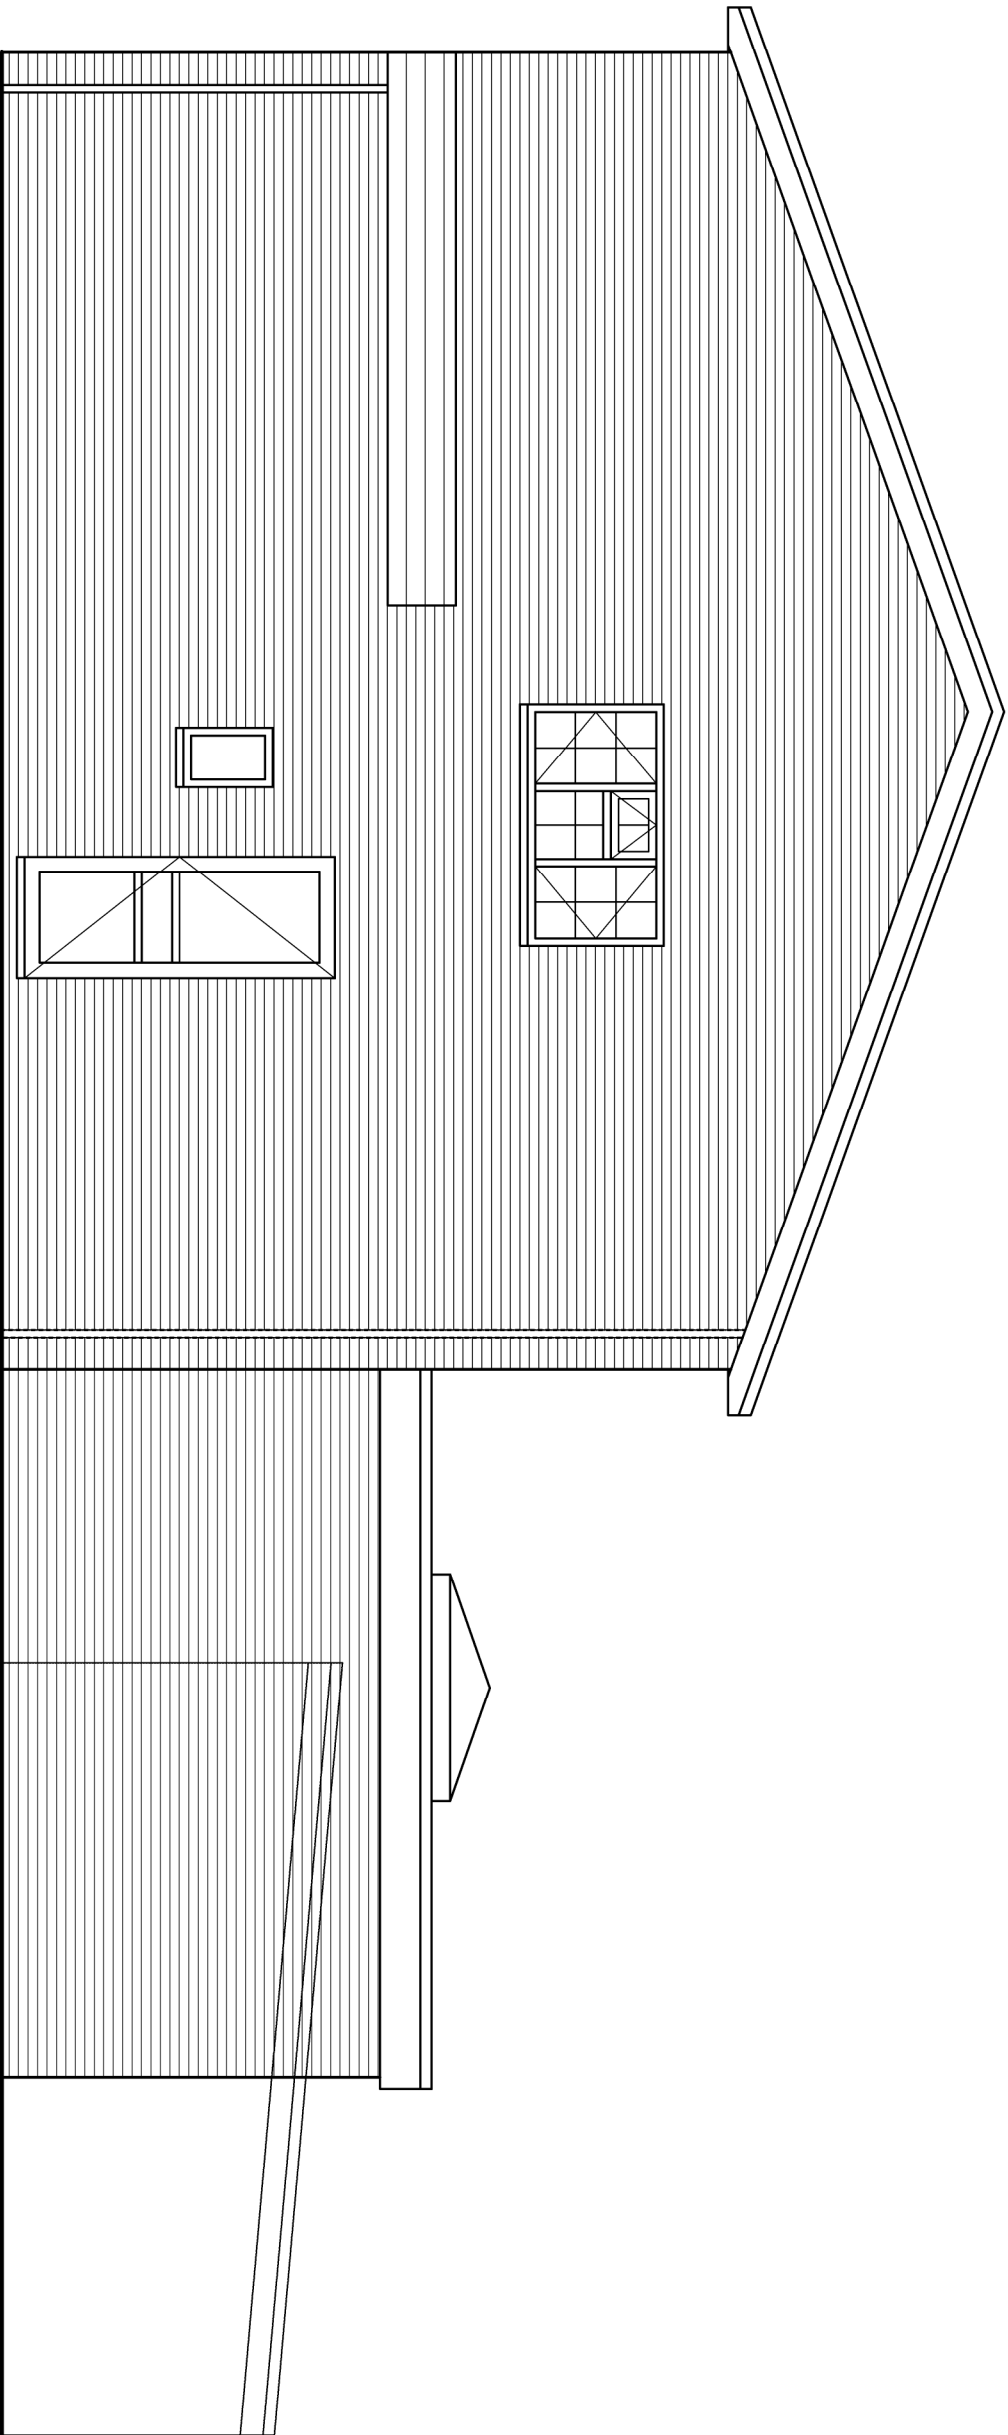

JTA

Jonathan Talley Architects Limited

Client: Mr & Mrs Casey
Project: 23 Meadow Drive
Lindfield
RH16 2RS
Drawing:
Existing Side Elevation

PLANNING

Drawing Number	Date
064-001-301 Rev A	October 2024
Scale	Paper Size
1:50	A3
Drawn JT	Checked JT

E-mail: info@jtalimited.co.uk
Telephone: 07956 870 079
Web: www.jtalimited.co.uk

Jonathan Talley Architects Limited is a registered business in England, registered with the Companies House, London, England. The company is registered in England and Wales with registered number 1373271. Jonathan Talley Architects Limited is a registered business in England, registered with the Companies House, London, England.



Rev	Date/By	Revision Note
A	27.01.24 JT	Planning Issue