


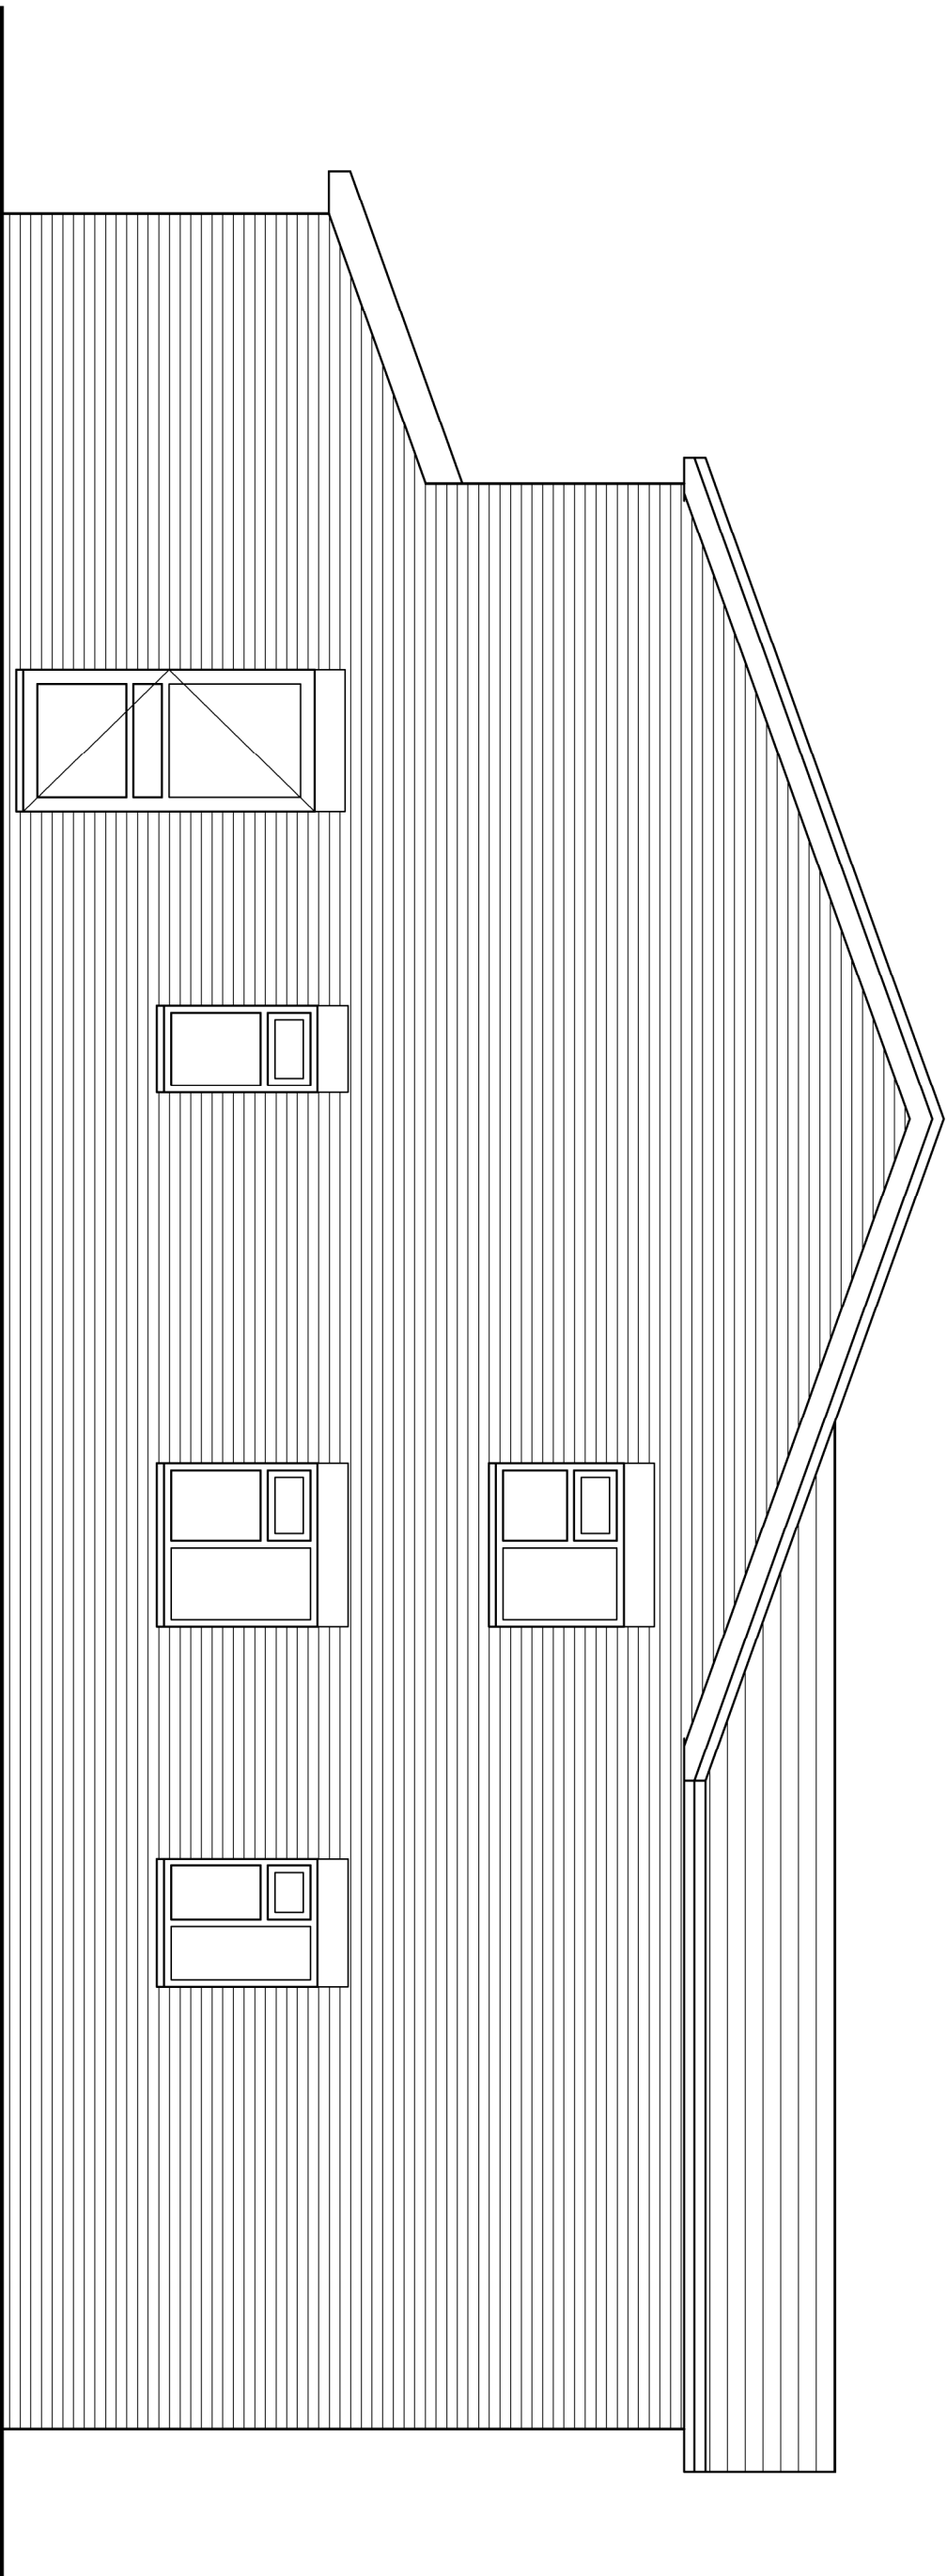

JTA

Jonathan Talley Architects Limited

Client: Mr & Mrs Casey
Project: 23 Meadow Drive
Lindfield
RH16 2RS
Drawing
Proposed Side Elevation

PLANNING

Drawing Number	Date
064-001-311 Rev -	November 2024
Scale	Paper Size
1:50	A3
Drawn JT	Checked JT

E-mail info@jtalimited.co.uk
Telephone 07956 870 079
Web www.jtalimited.co.uk

Unauthorised reproduction or reuse of any material is prohibited. Copyright 2024.

is a registered and regulated firm with registered number 5373271. Address: registered office, 28 St. Charles Avenue, Birmingham, B46 1TH, UK.



Rev	Date/By	Revision Note
-----	---------	---------------