



5 *St Anns Existing Driveway Frontage*
Scale: 1:50 @A1

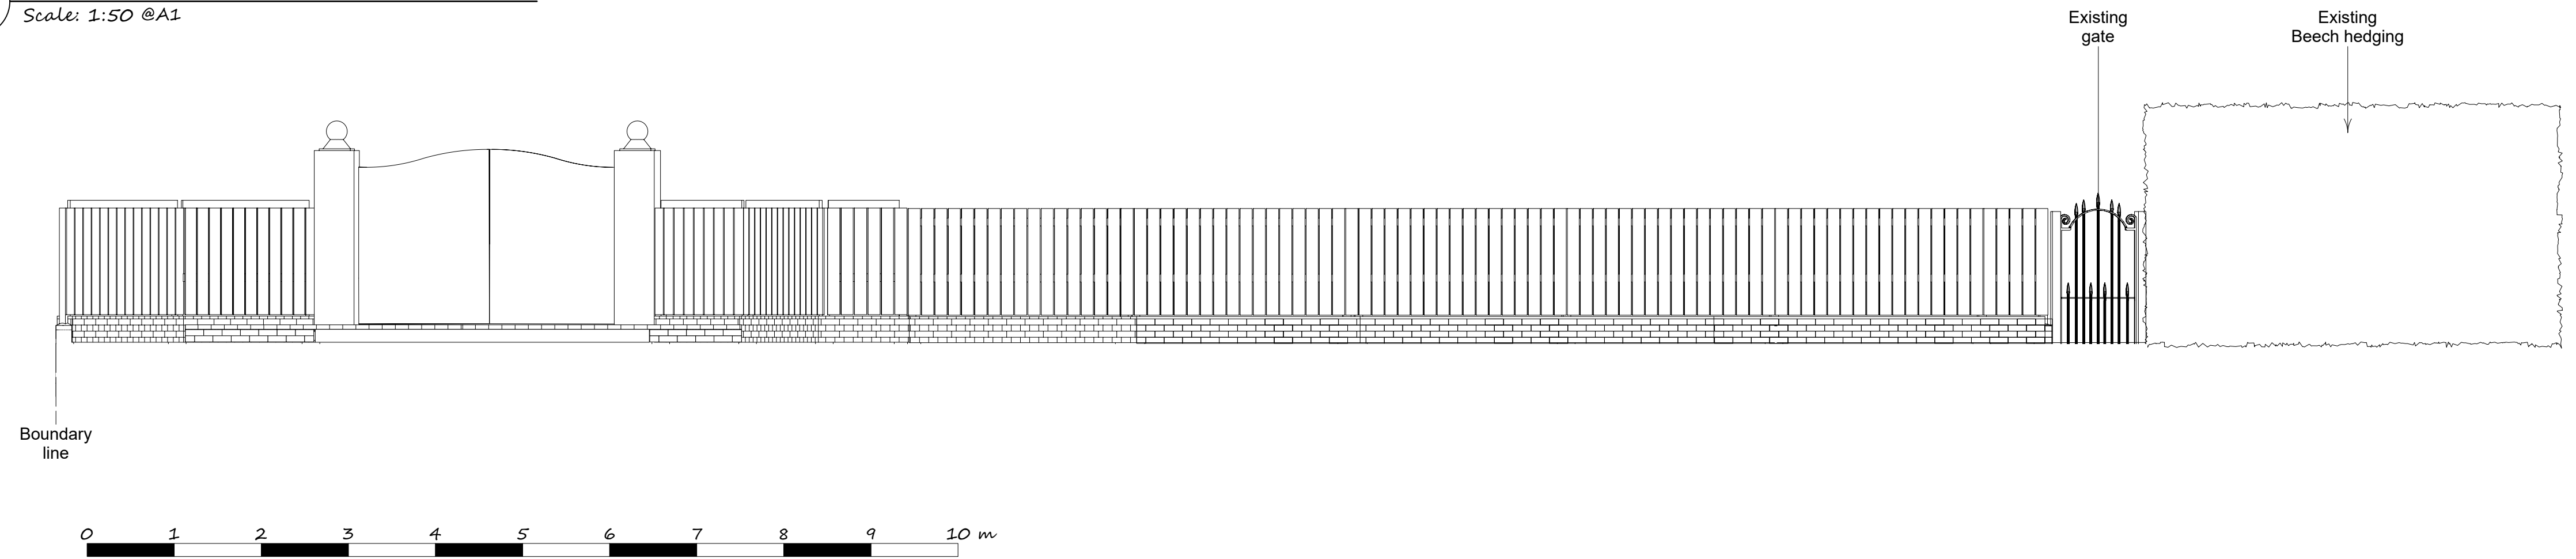

6 *St Anns Proposed Driveway Frontage*
Scale: 1:50 @A1

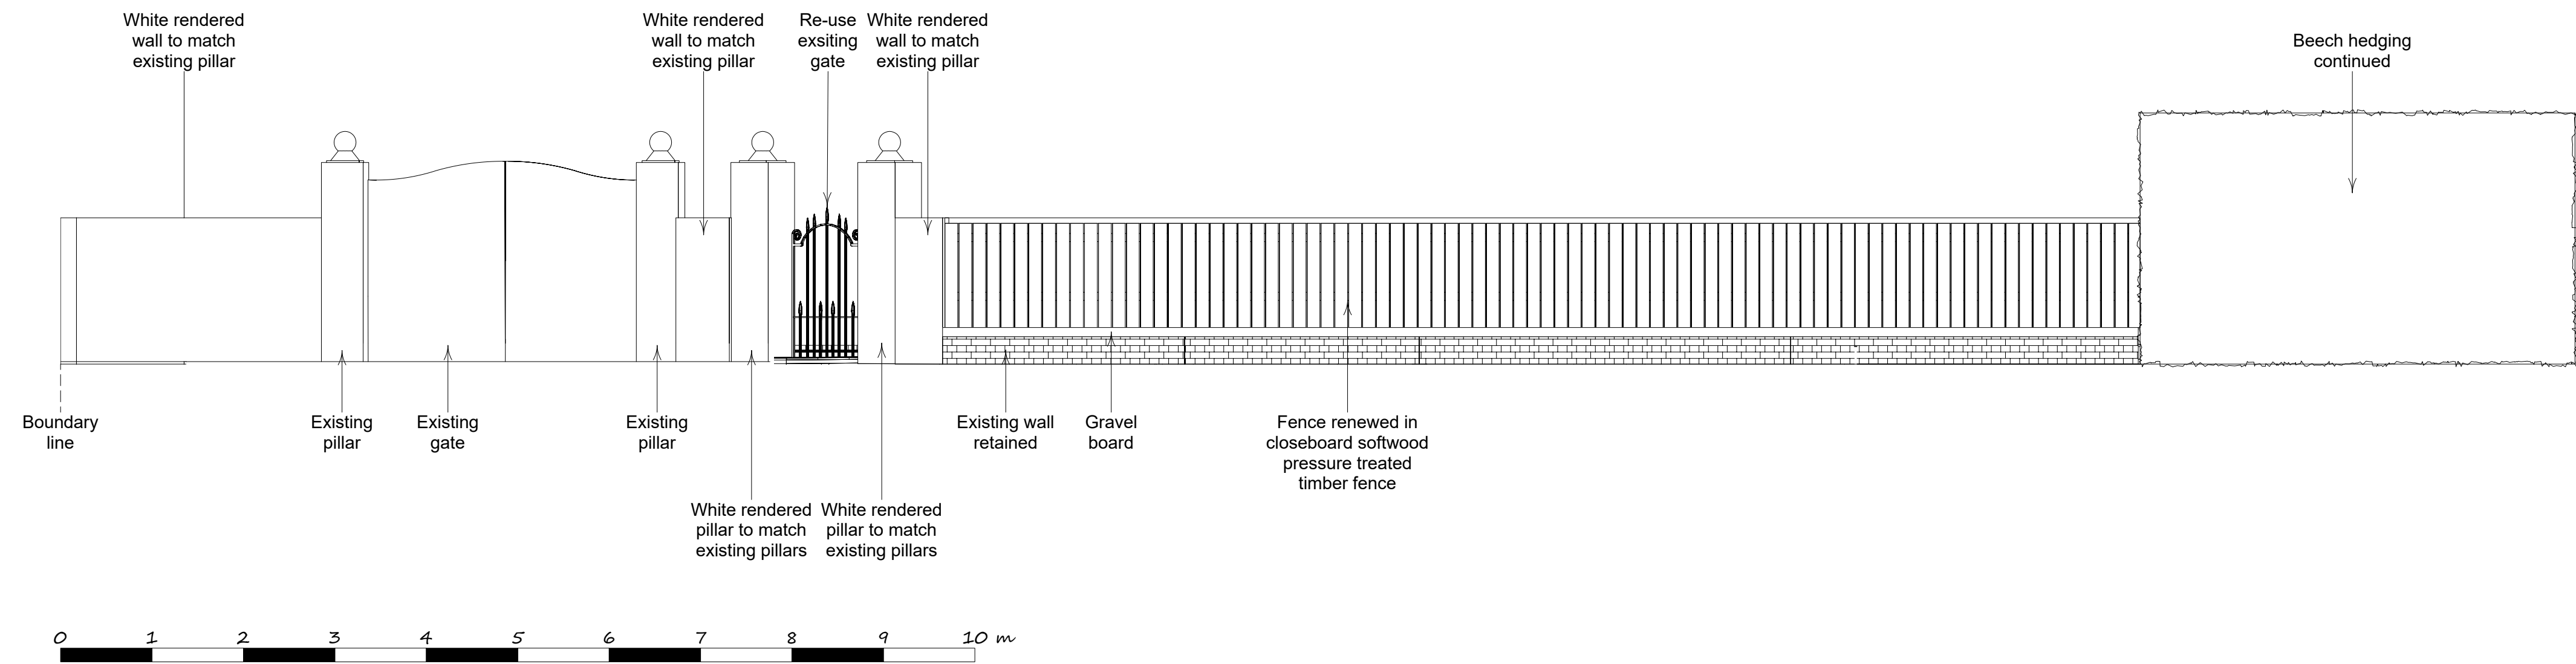

Title
St Anns Driveway Frontage

Drawing Number
JK0003

Drawn By
Julie Cox

Date
June 2026

Julie Cox
Garden Design