
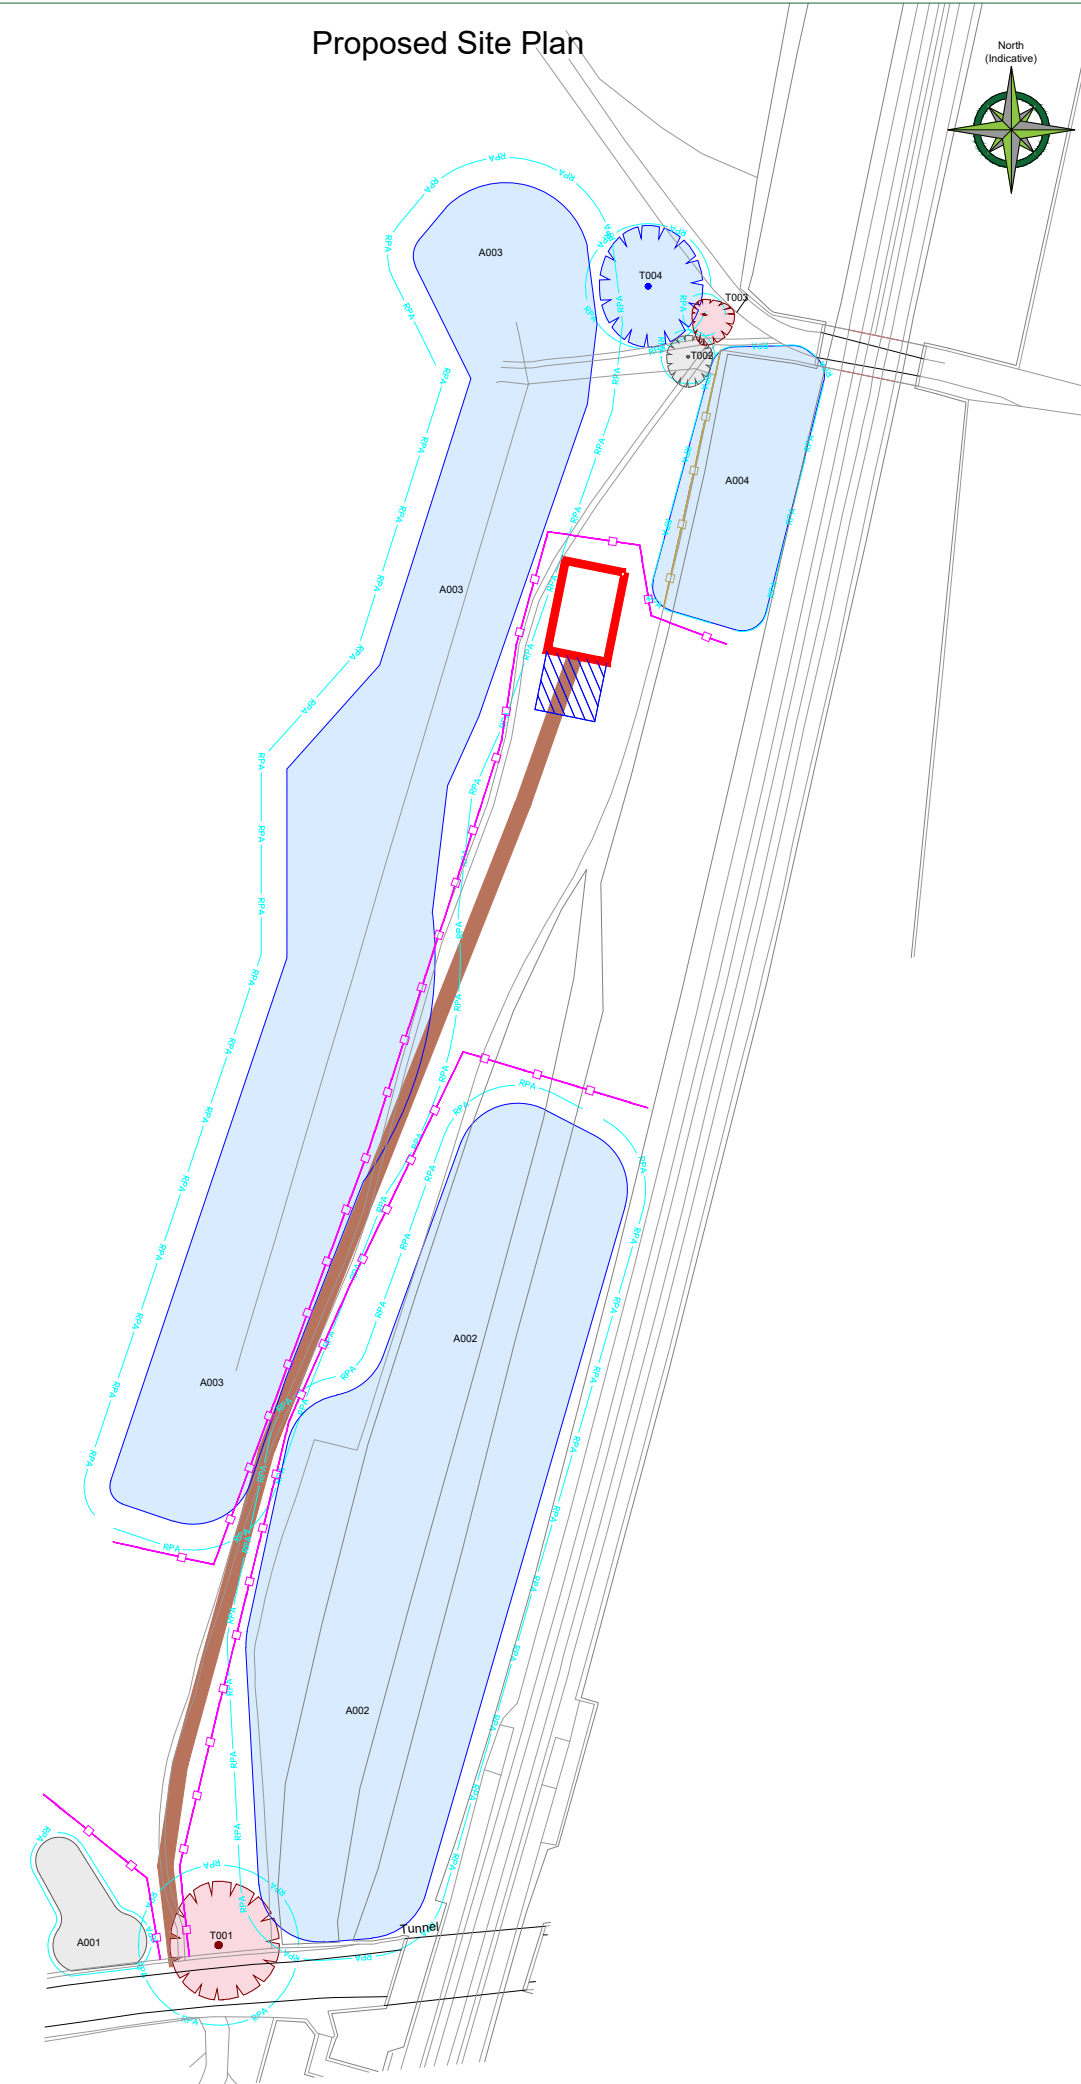


TREE PROTECTION STATUS

Hayden's sourced TPO & Conservation Area status from the Local Planning Authority's Online Mapping System on 11/02/25 .

- We were informed that:
- TPO's are present on site
 - The site is not located within a conservation area
- We would advise it prudent that before any tree work commences, this is checked directly with the Local Planning Authority to confirm that their online mapping system is definitive.

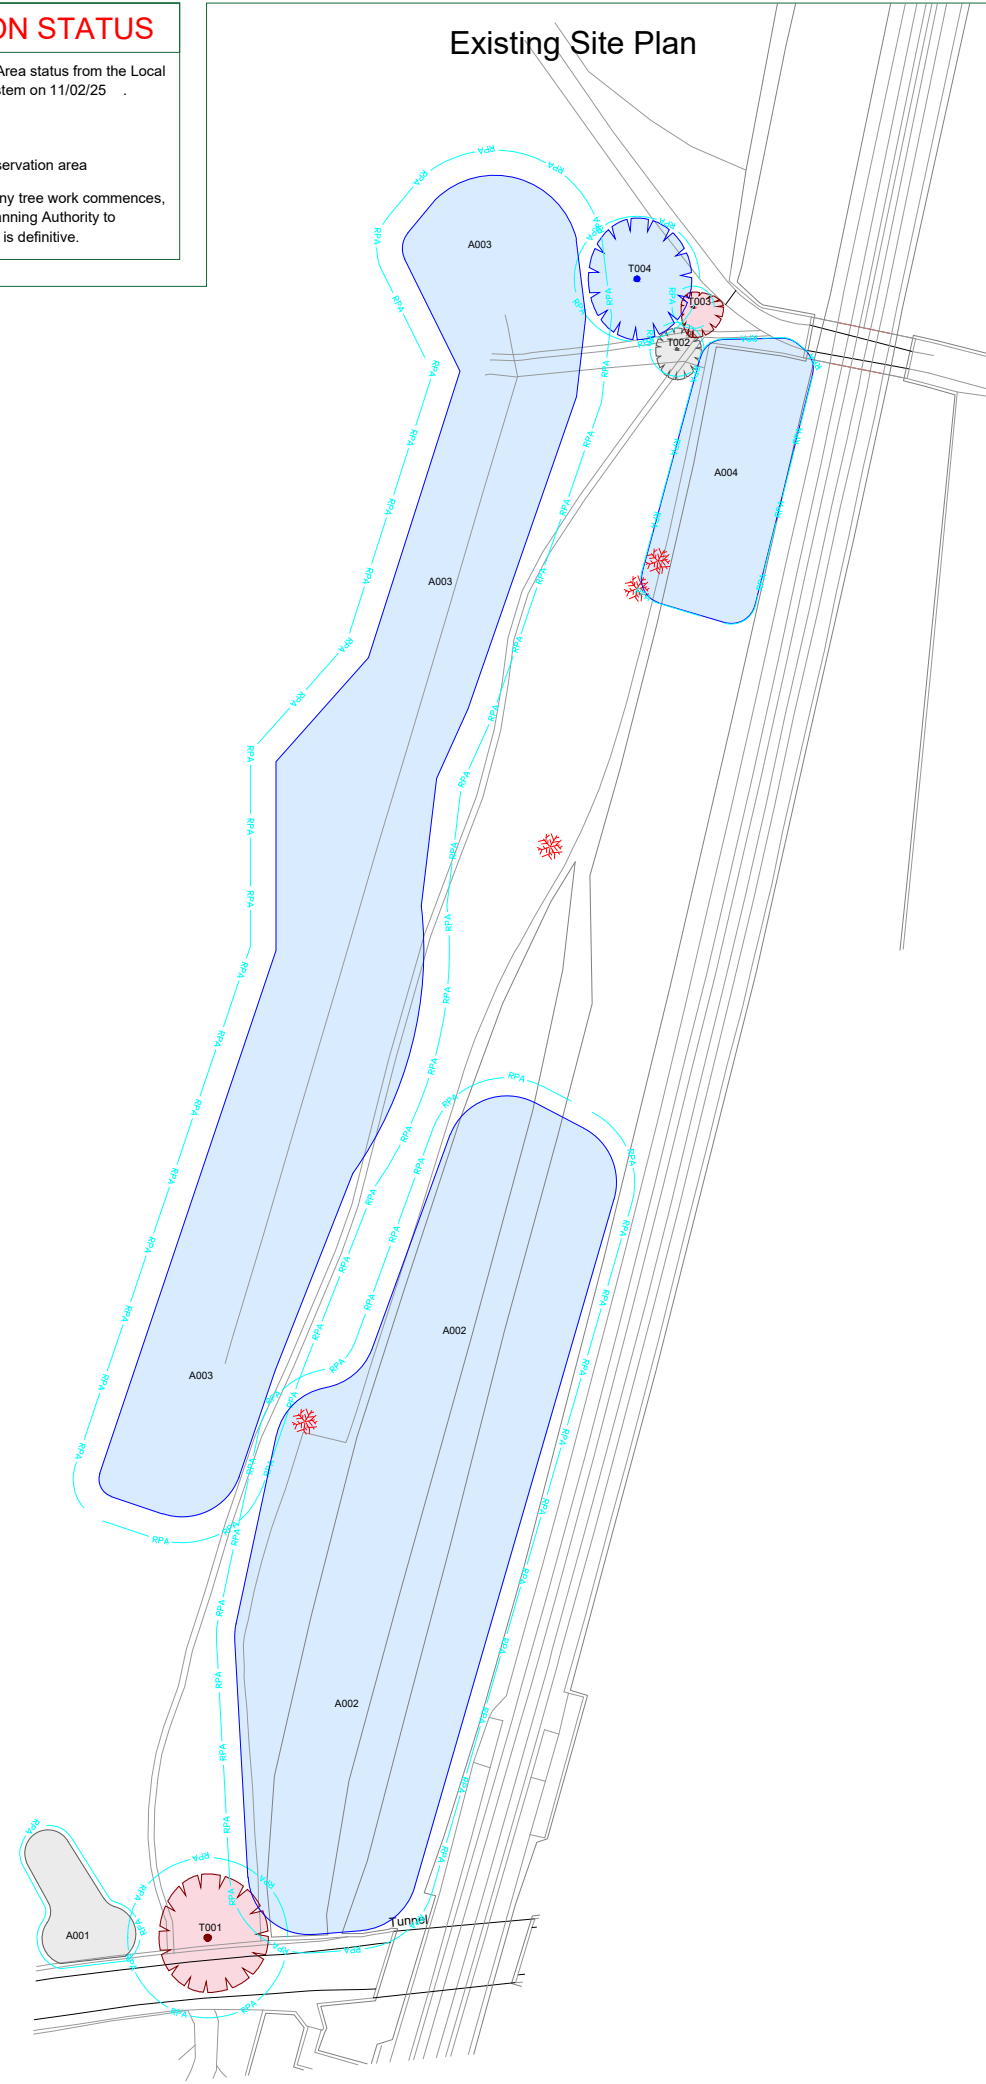

CATEGORY AND DEFINITION

Trees unsuitable for retention	
Category U	Those in such condition that they cannot realistically be retained as living trees in the current land use for longer than 10 years
Trees to be considered for retention	
Category A	Trees of high quality with an estimated remaining life expectancy of at least 40 years
Category B	Trees of moderate quality with an estimated remaining life expectancy of at least 20 years
Category C	Trees of low quality with an estimated remaining life expectancy of at least 10 years, or young trees with a stem diameter below 150mm

NOTE:

Hayden's Arboricultural Consultants were not provided with a Topographical Survey or Base Plan showing the positions of the trees/landscape features on this site, so their locations have been fixed using GPS. As such the position of the trees/landscape features should not be taken as exact but gives a fair distribution of their locations on site.

LEGEND	
	Existing Tree/Feature BS 5837:2012 Category B
	Existing Tree/Feature BS 5837:2012 Category C
	Existing Tree/Feature BS 5837:2012 Category U
	Line of Root Protection Area (RPA) - calculated following guidelines set in BS 5837:2012
	Dead or Dying Tree
	Crane set down area
	Line of proposed temporary protective barrier
	Line of Existing fencing to be retained as protection


A 18/02/2025 CM Based on Proposed Location Plan SS-13A_ML

- 13/02/25 CM Based on a block plan

Rev: Date: By: Revision:

The position, condition, and dimensions of the trees are based on a site survey undertaken on 03/02/2025

"The original of this drawing was produced in colour - a monochrome copy should not be relied upon"

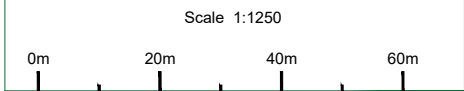

© HAYDEN'S 2025

5 Moseleys Farm Business Centre,
Fornham All Saints,
Bury St Edmunds,
Suffolk, IP28 6JY.

Head Office: 01284 765391
Southern Office: 01722 657423
Email: info@treesurveys.co.uk

www.treesurveys.co.uk

Client: Circet UK Wireless		Drawing Title: TS & AIA	
Site: Land to the North of Leyland -S5_13A World's End, Burgess Hill			
Date: 18/02/25	Drawn By: CM	Cust File Ref: CitPro11420-D-AIA.dwg	
Scale: 1:1250 (A3)	Checked By: NH	Drawing No: 11420-D-AIA	Rev: A