




LOCATION PLAN
SCALE 1:50,000

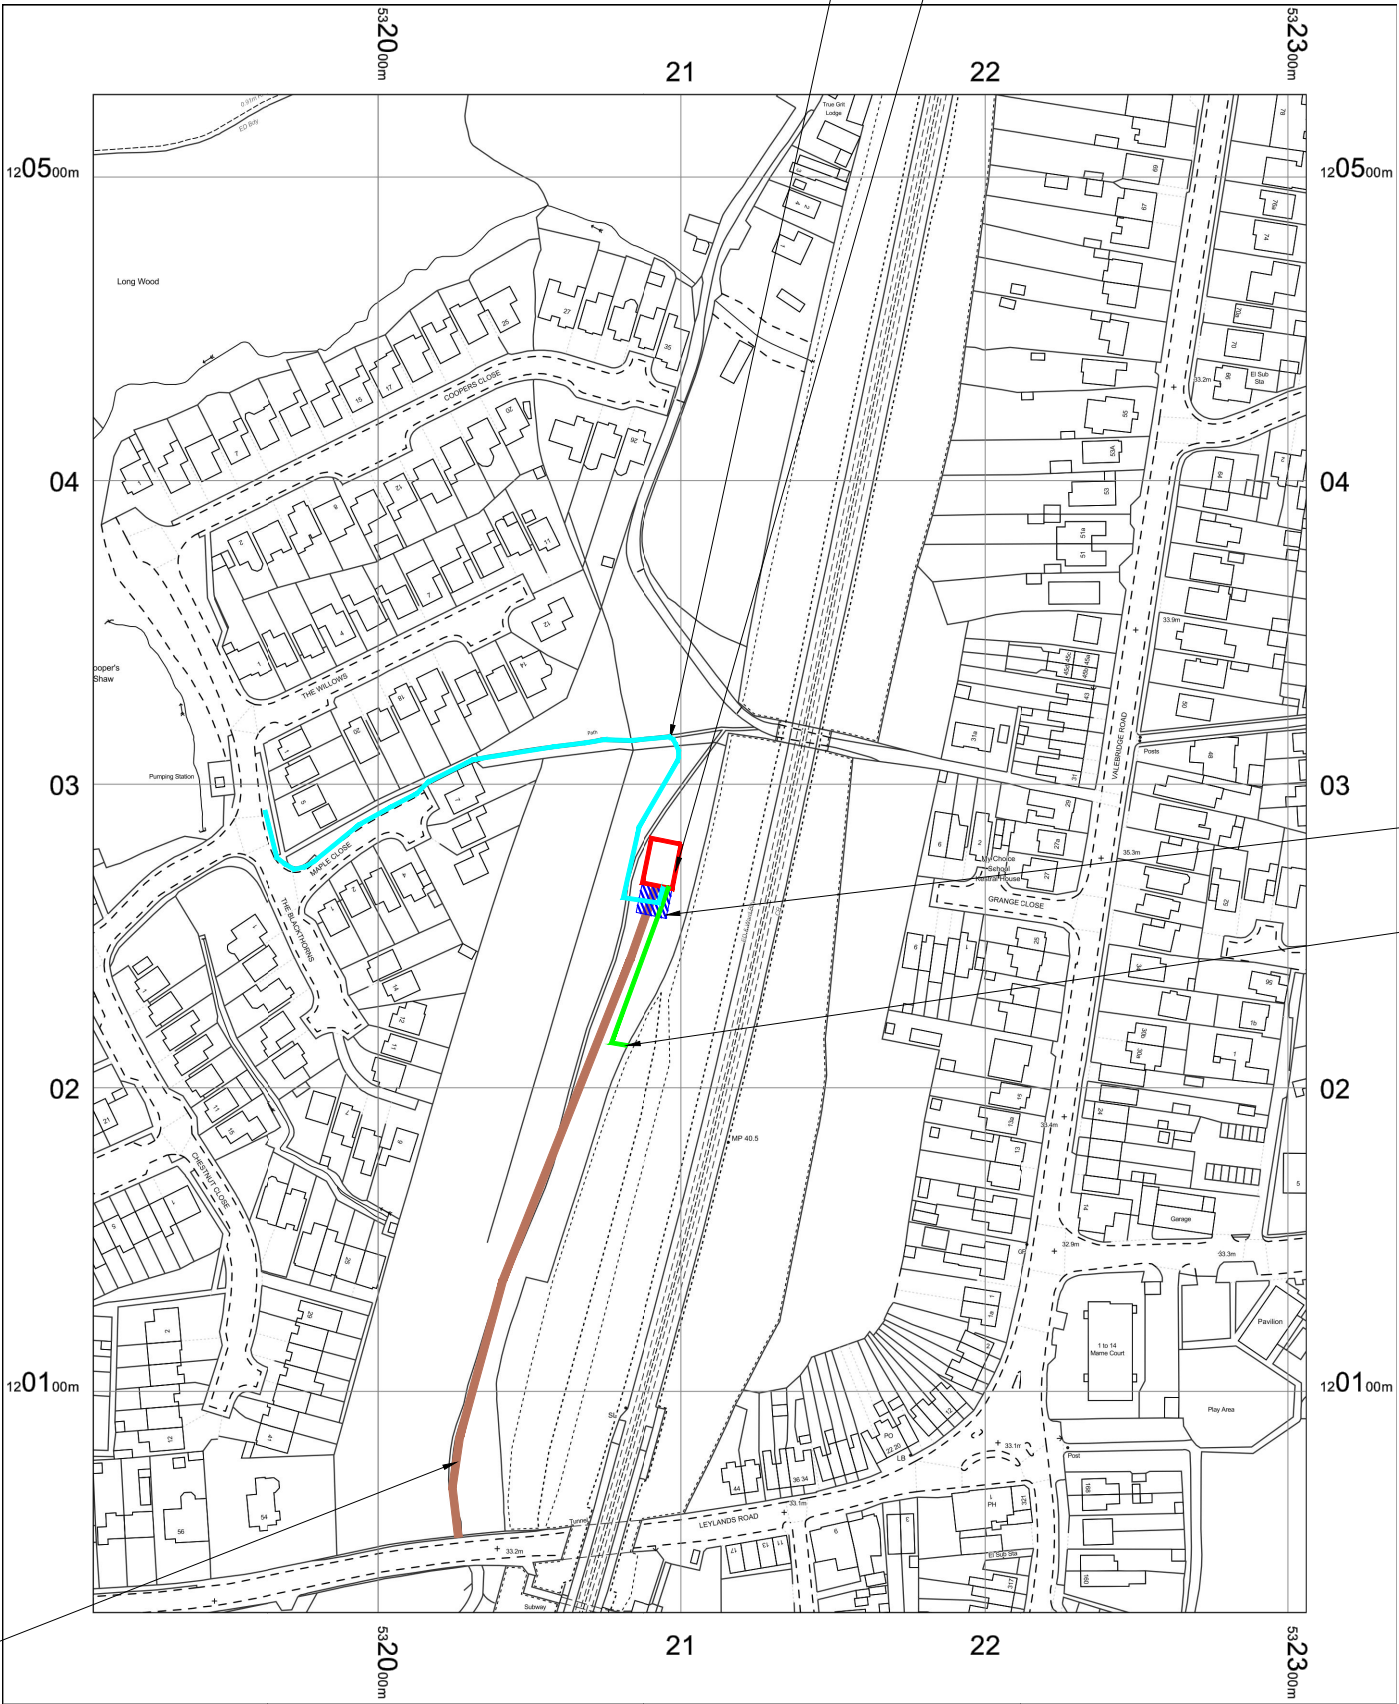

LOCATION PLAN
SCALE 1:2500



©2020 Cellnex
All rights reserved. No part of this publication may be reproduced, stored in a retrieval system or transmitted in any form or by any means (Electronic, Mechanical, Photocopying, Recording or otherwise), without the prior written consent of the Company.

NOTES

BASED UPON ORDNANCE
SURVEY DIGITAL DATA
WITH THE PERMISSION OF
THE CONTROLLER OF HER
MAJESTY'S STATIONARY
OFFICE, © CROWN
COPYRIGHT. LICENCE NO.
0000806982



CRANE SET DOWN AREA

ACCESS ROUTE

DEMISE AREA

APPROX FIBRE ROUTE

APPROX POWER ROUTE

CRANE
SET DOWN
APPROX
FIBRE
ROUTE

PROJ No			
PROJ No			
PROJ No			
2	PROJ No	14/01/25	ST CIR
1	PROJ No	25/11/24	ST CIR
ISS	REVISION	DATE	DRN APP



CELLNEX UK
R+, 4TH FLOOR, 2 BLAGRAVE STREET, READING, RG1 1AZ
Tel. 020 4526 8553

SITE No **S5-13A**
LAND TO THE NORTH OF LEYLAND
GRANGE CLOSE
WORLD'S END
BURGESS HILL
WEST SUSSEX
RH15 0RZ

NGR **TQ 32106 20277**
OS GRID **532106,120277**

TITLE
LOCATION PLAN

SCALE	SEE DRAWING		
DRAWN	KG	20/06/24	
APPROVED	CIR	14/01/25	

DRG No.	Sheet 1 of 1	Rev
S5-13A-00-004-ML002		2