



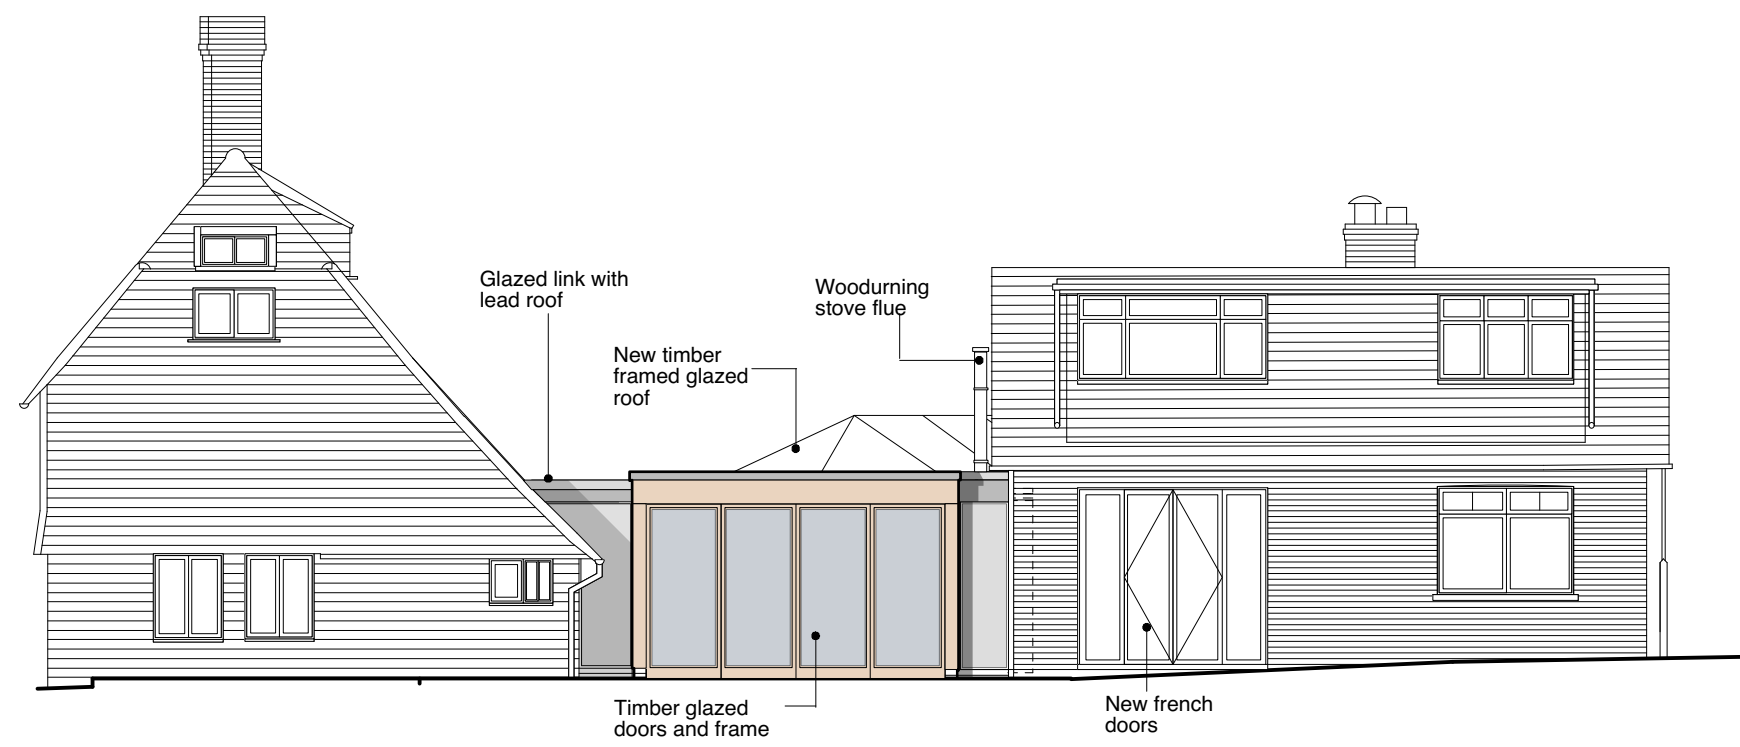


PROPOSED ELEVATION A-A

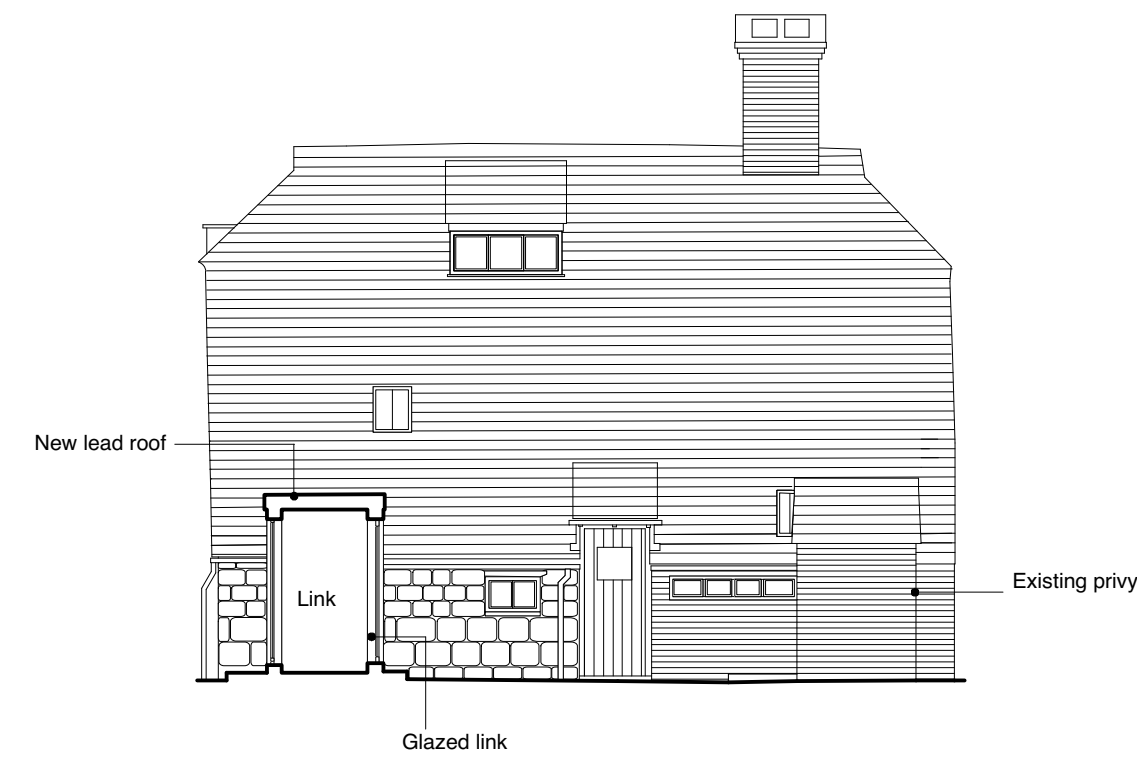

PROPOSED ELEVATION C-C




PROPOSED ELEVATION F-F

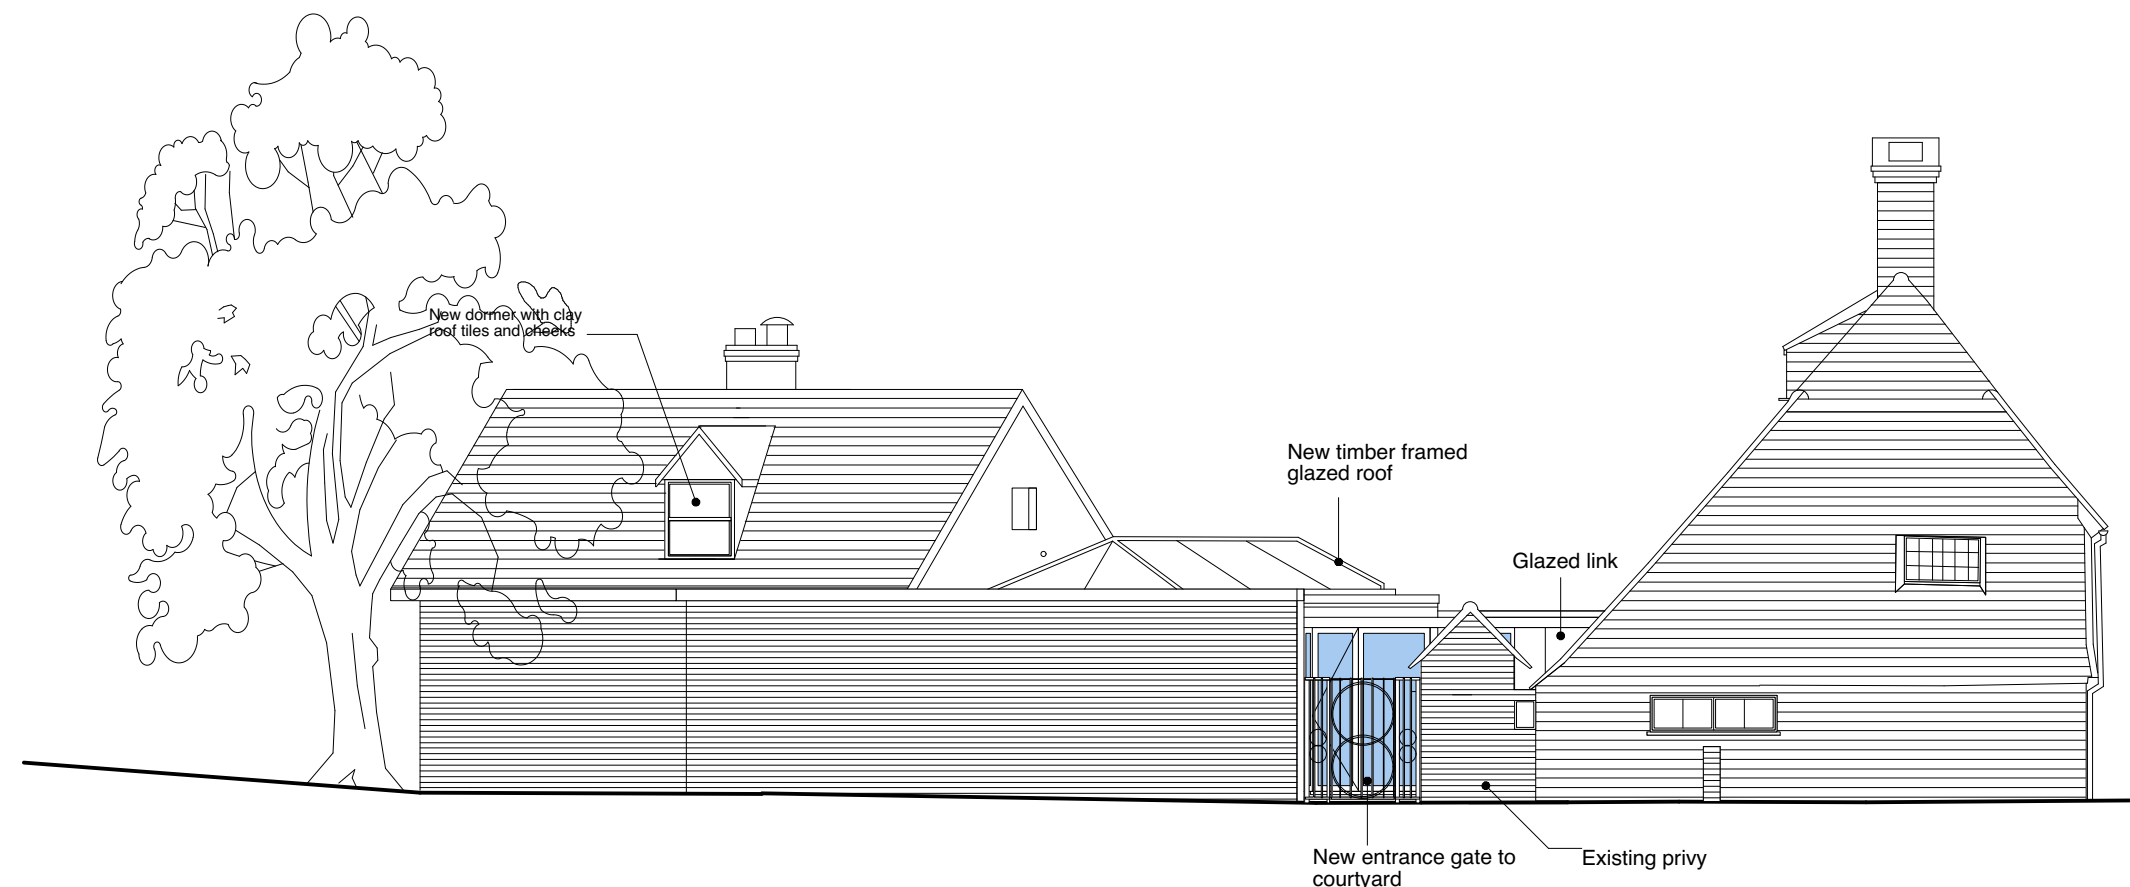


PROPOSED ELEVATION B-B




PROPOSED ELEVATION D-D

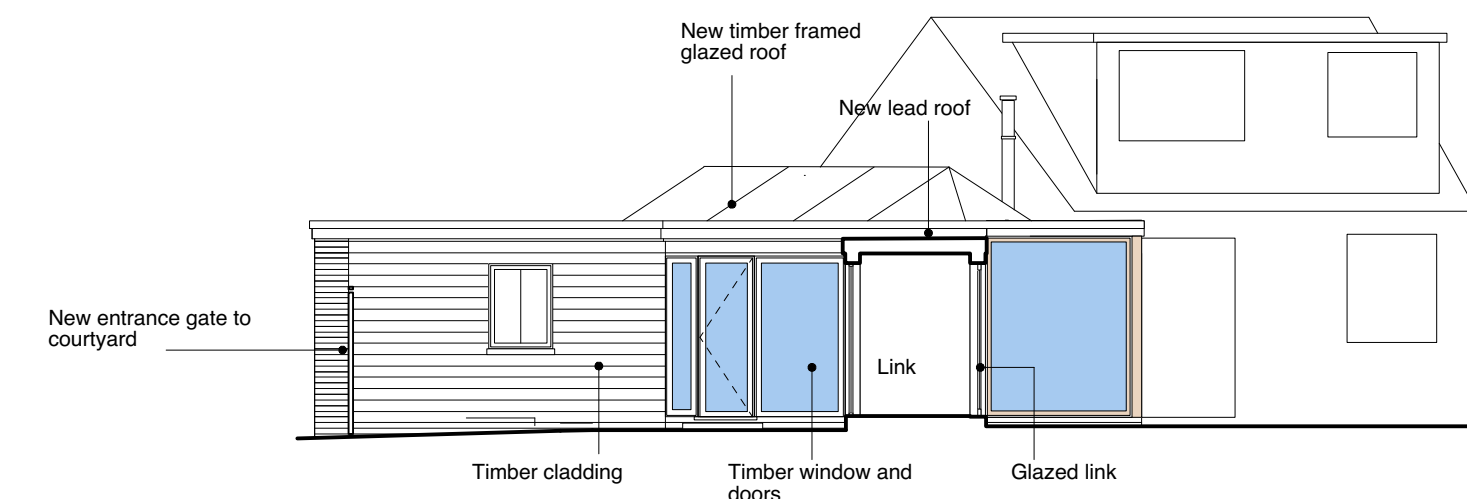


PROPOSED ELEVATION E-E

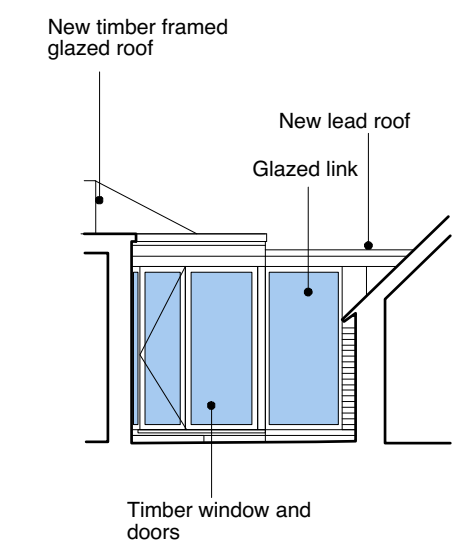

PROPOSED ELEVATION G-G

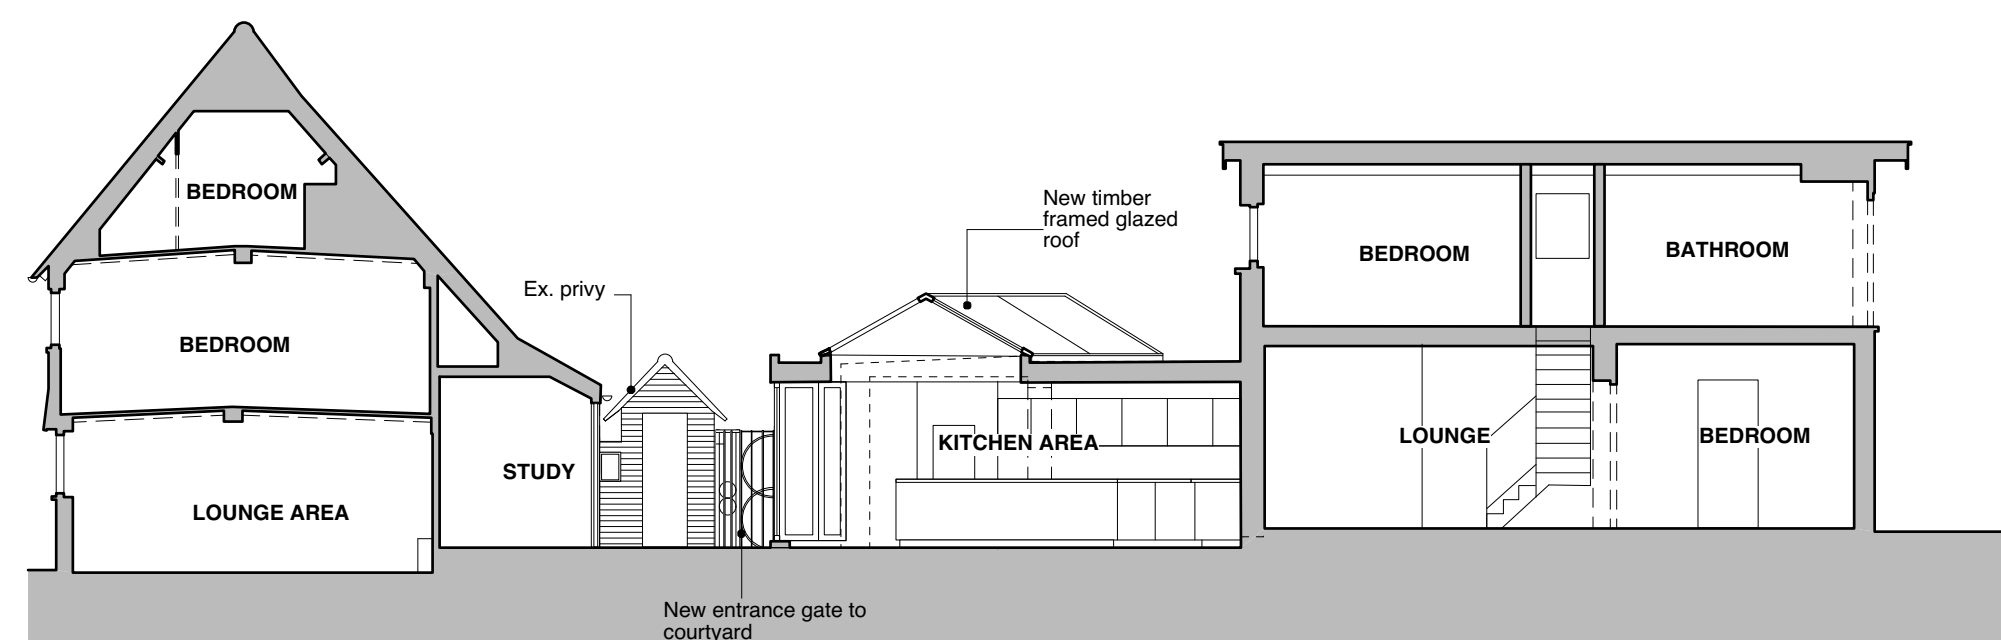


PROPOSED SECTION H-H

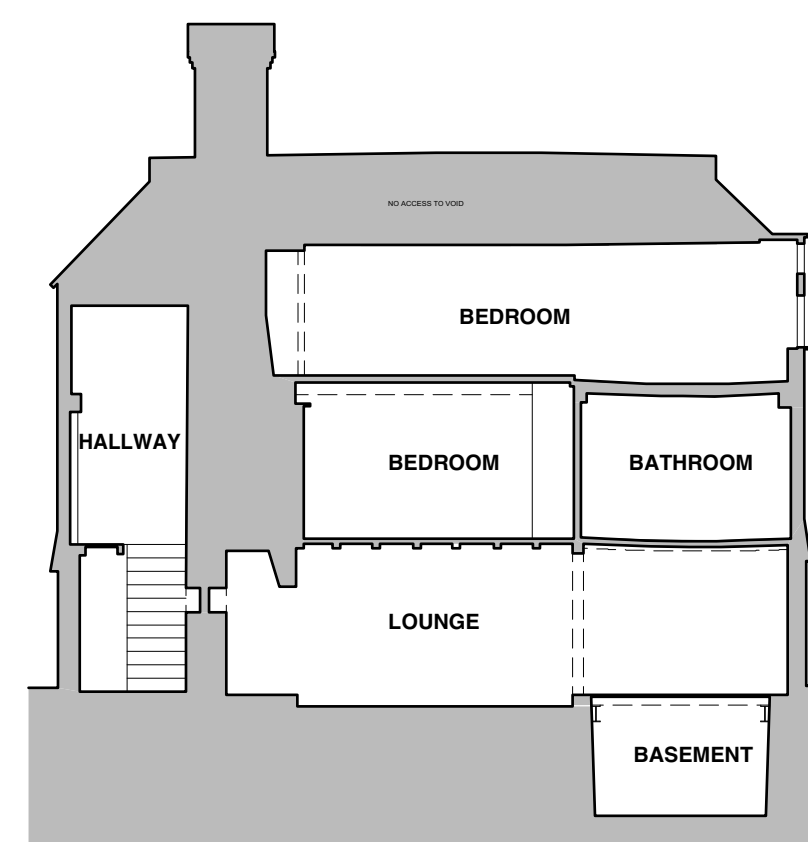

PROPOSED SECTION J-J



PROPOSED SECTION K-K

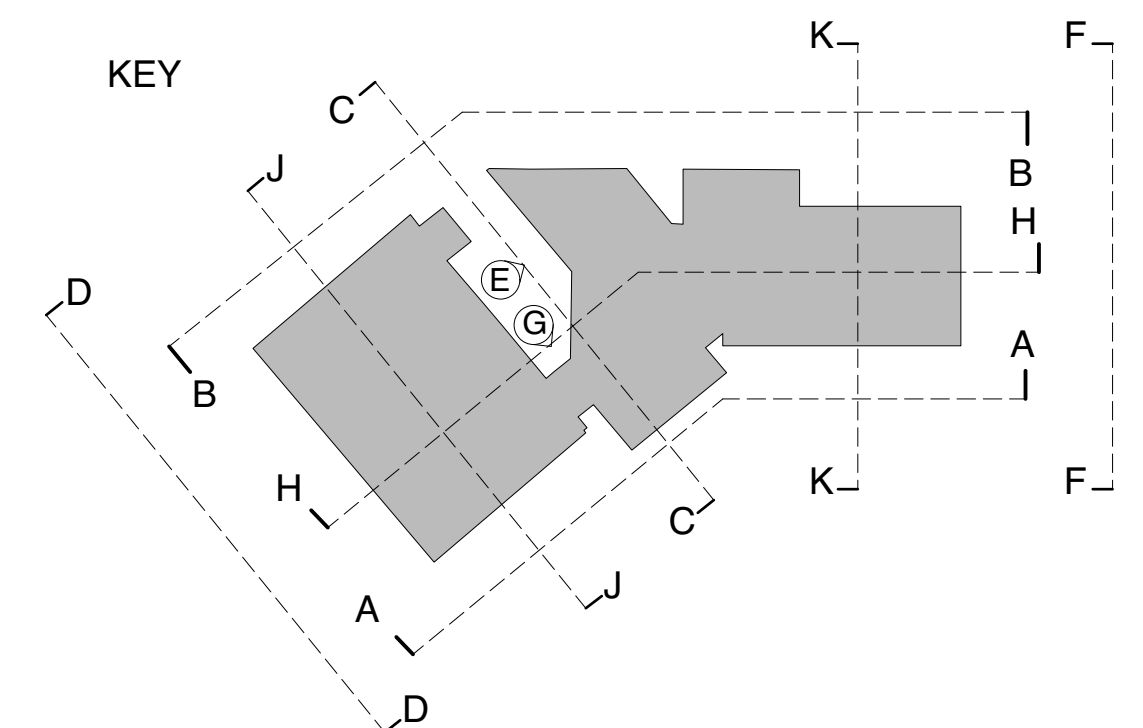

SCALE 1:100

