

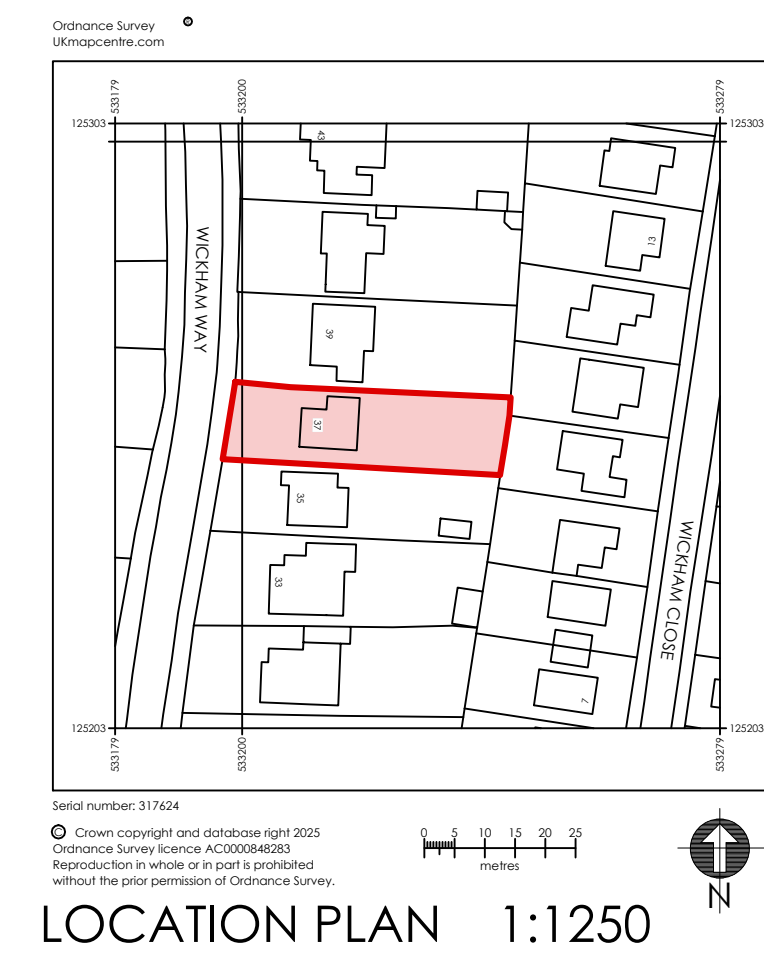
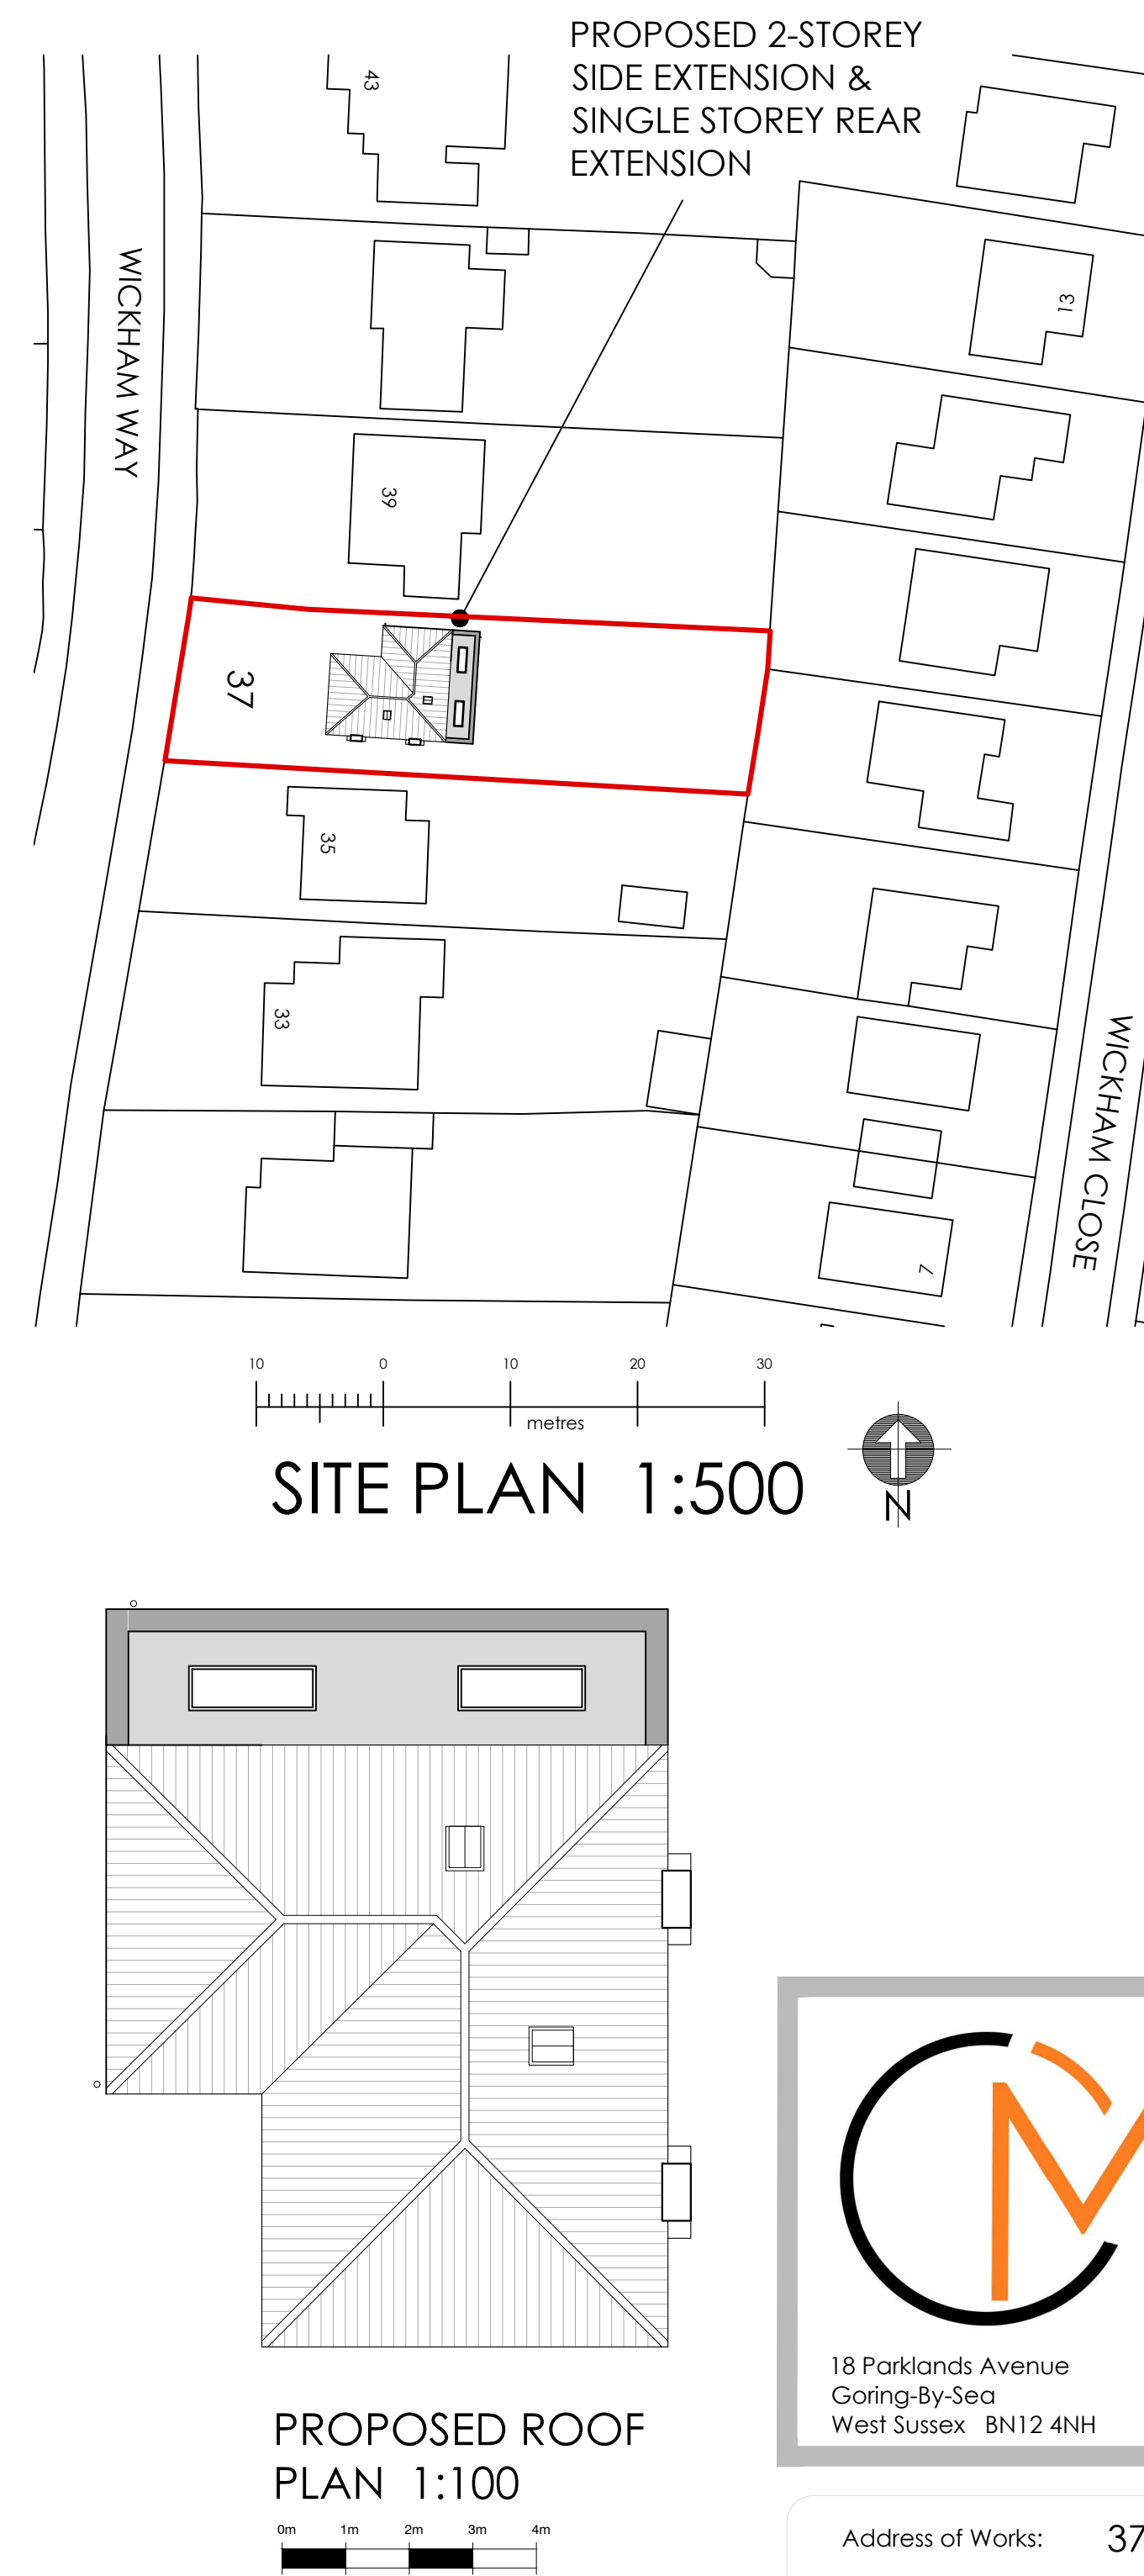
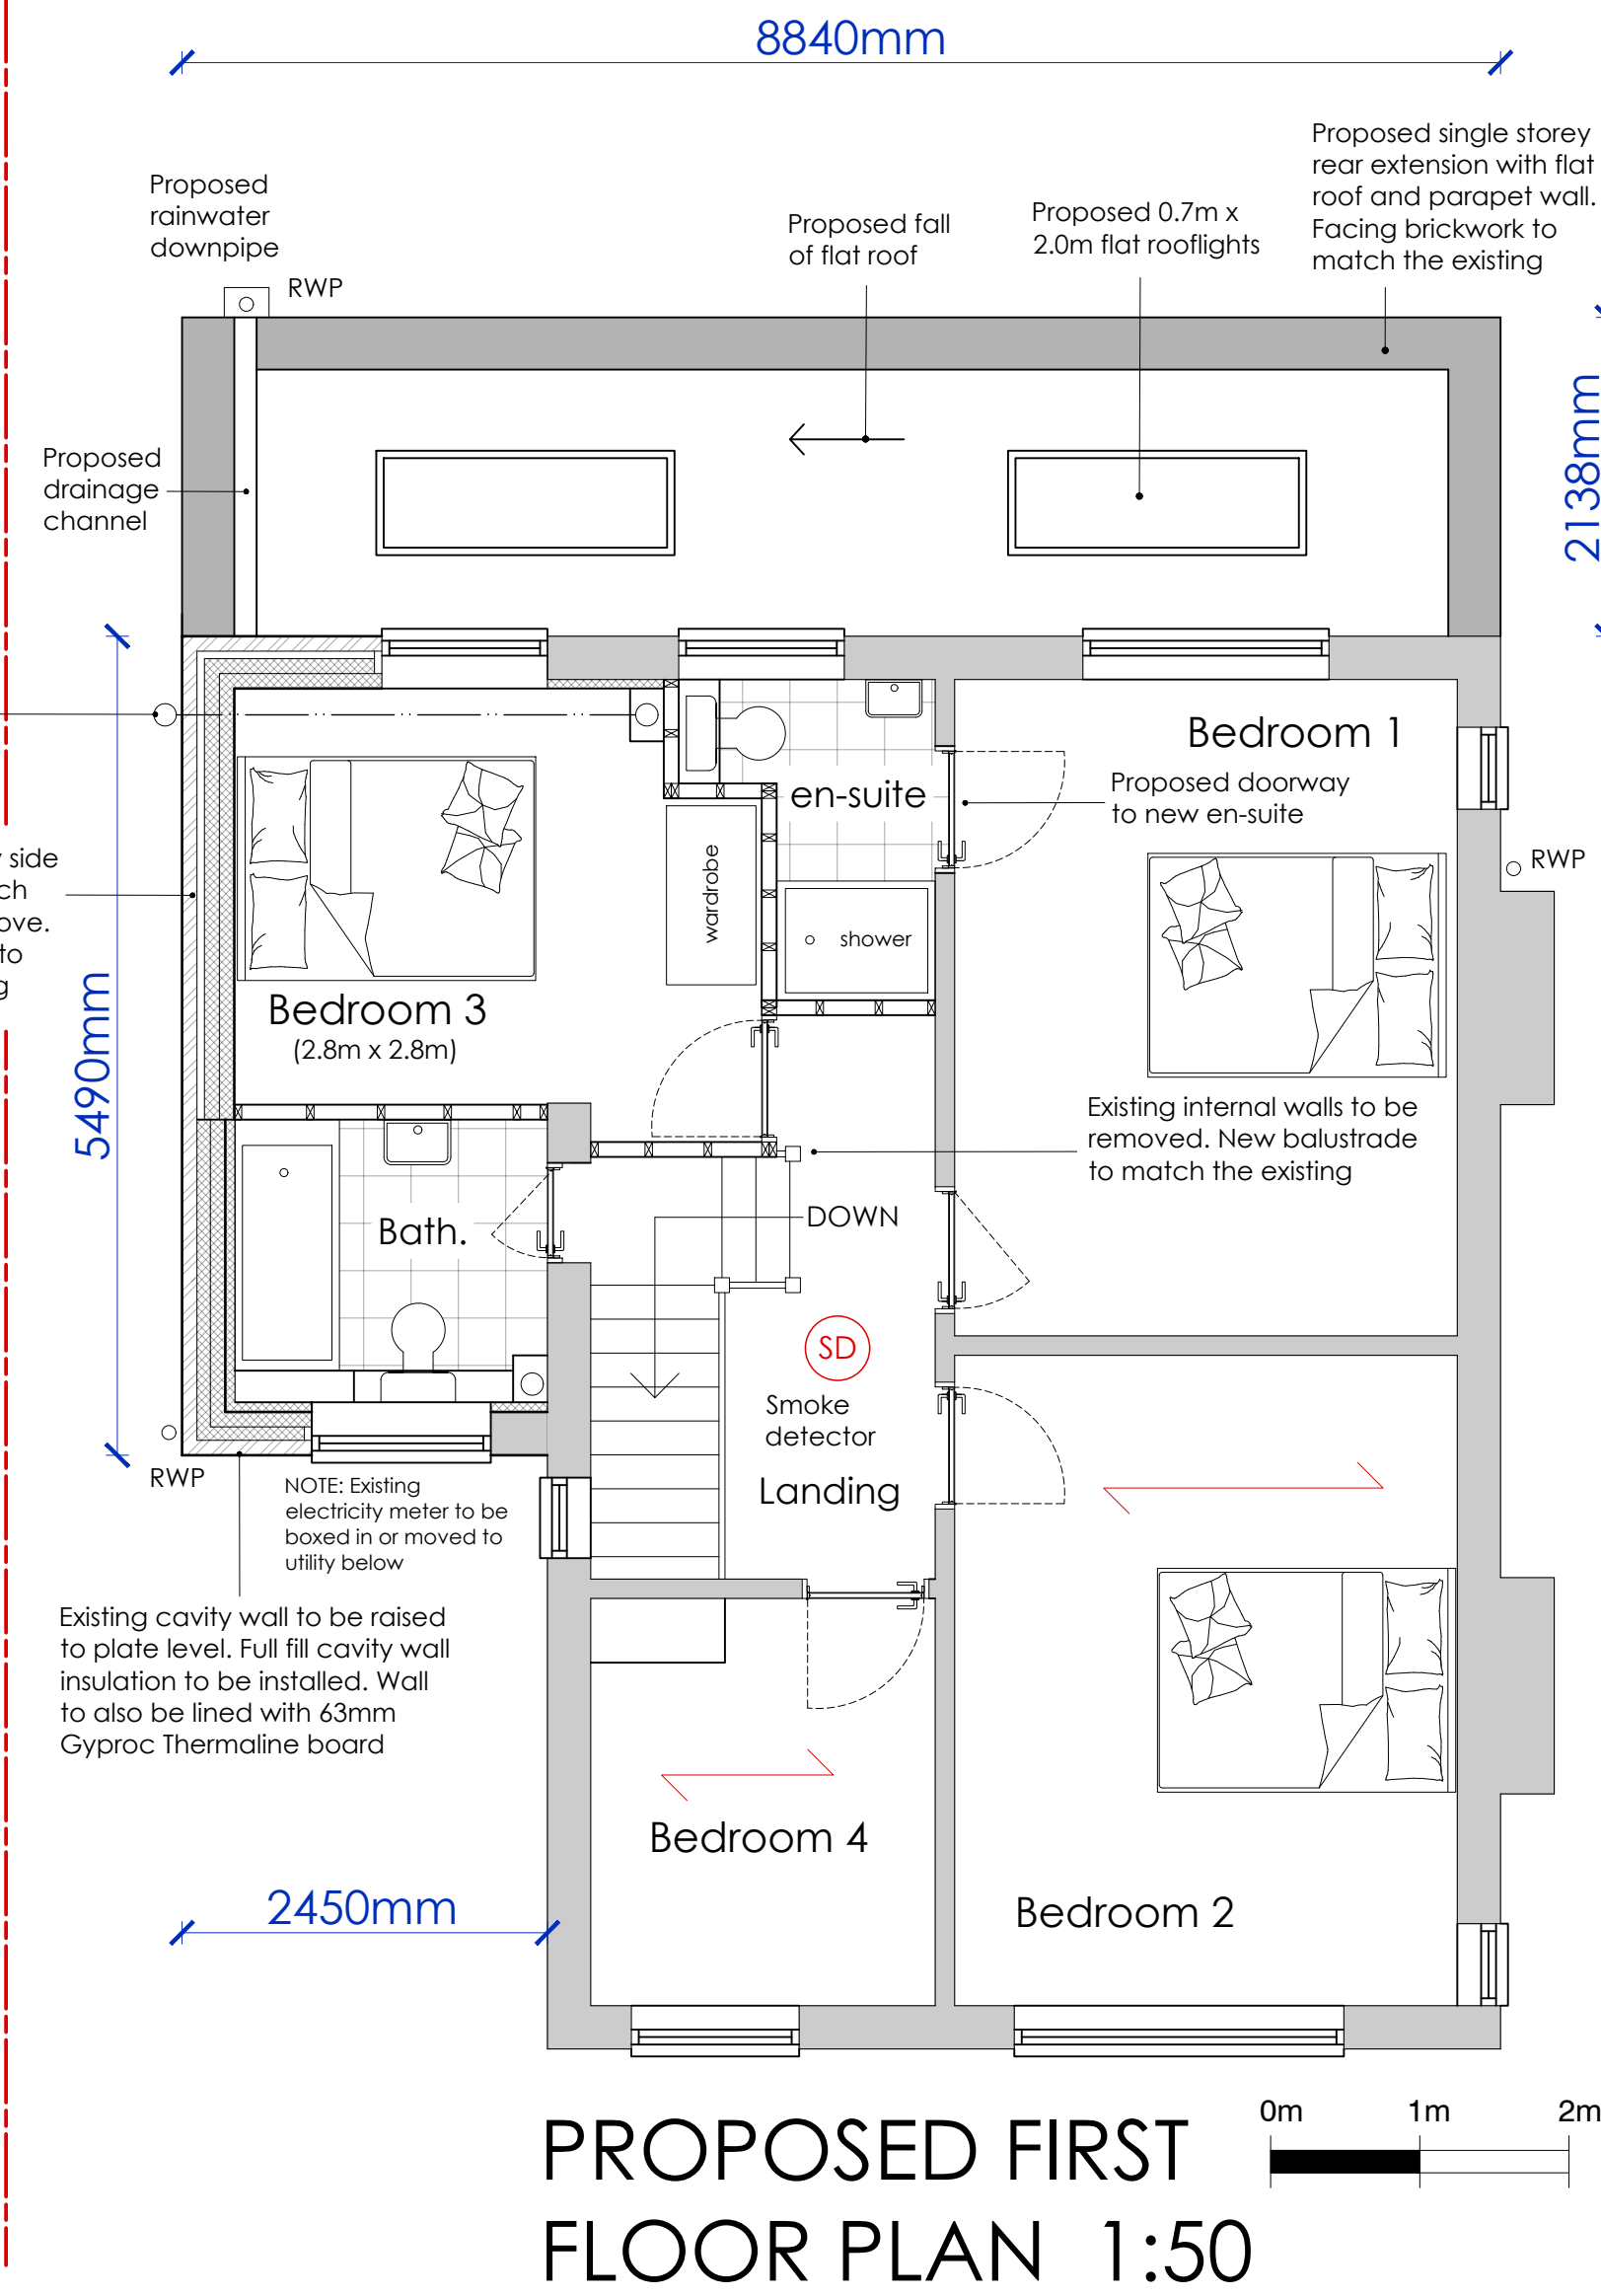
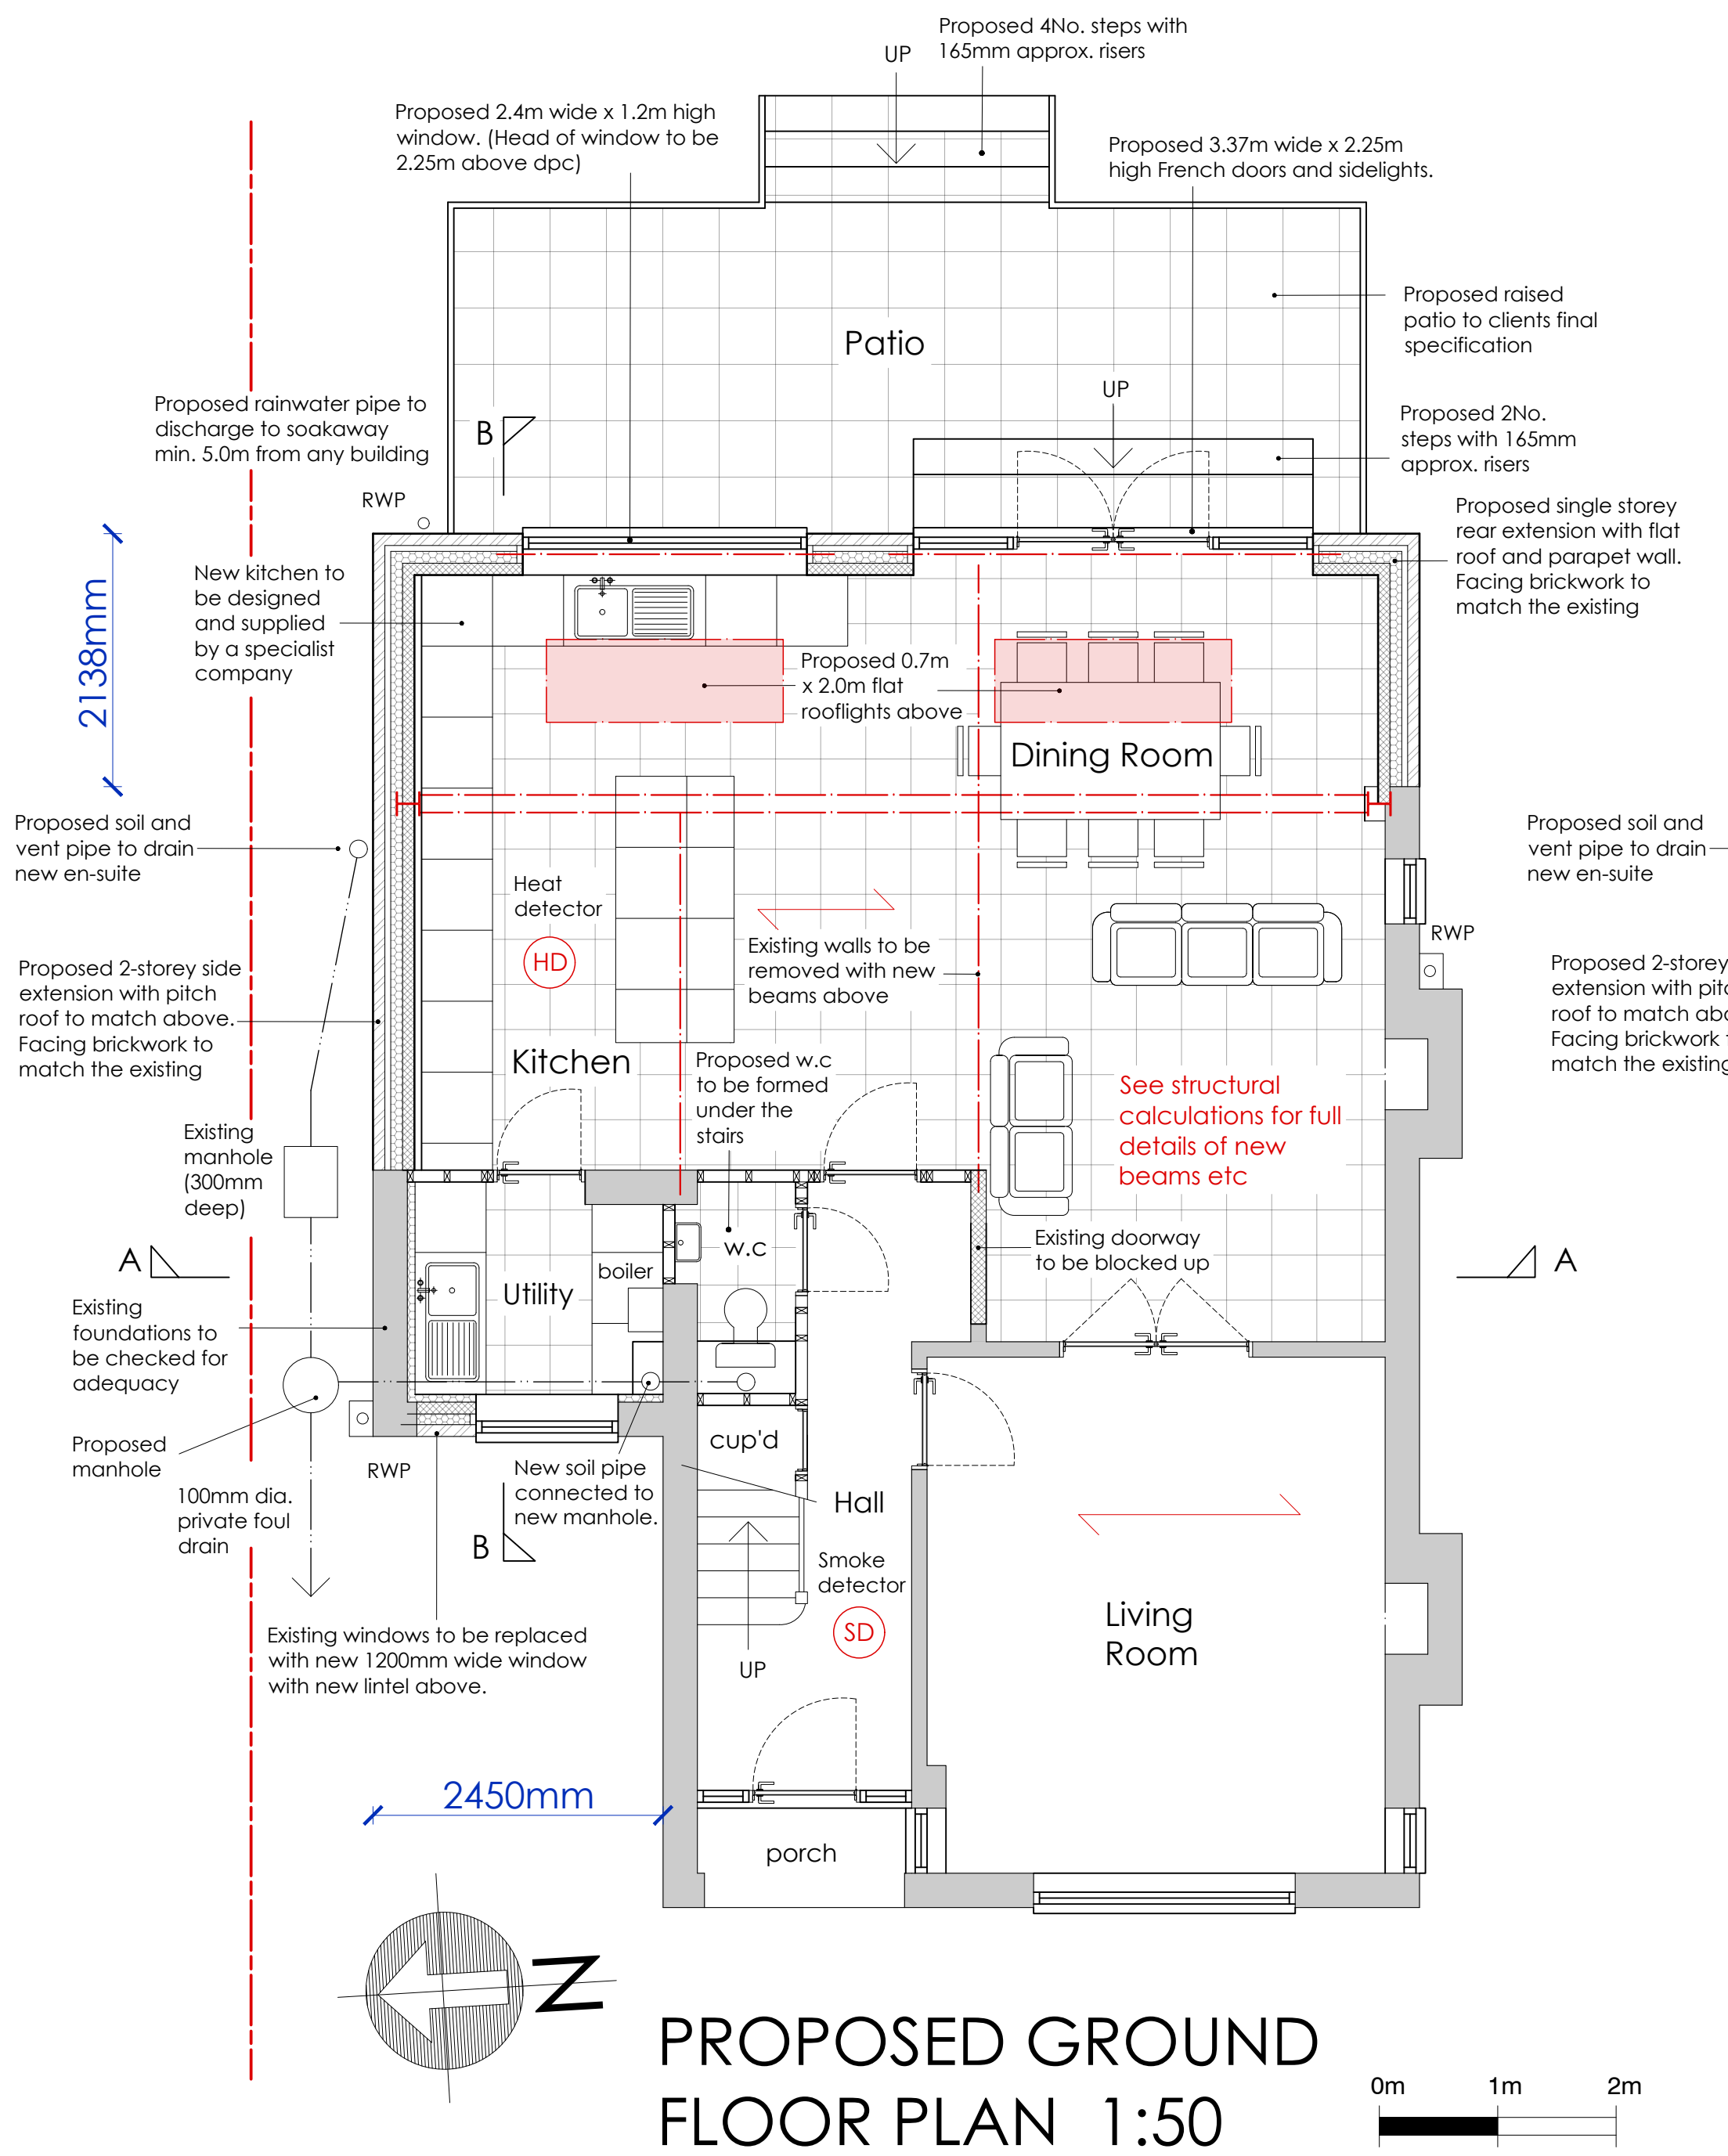
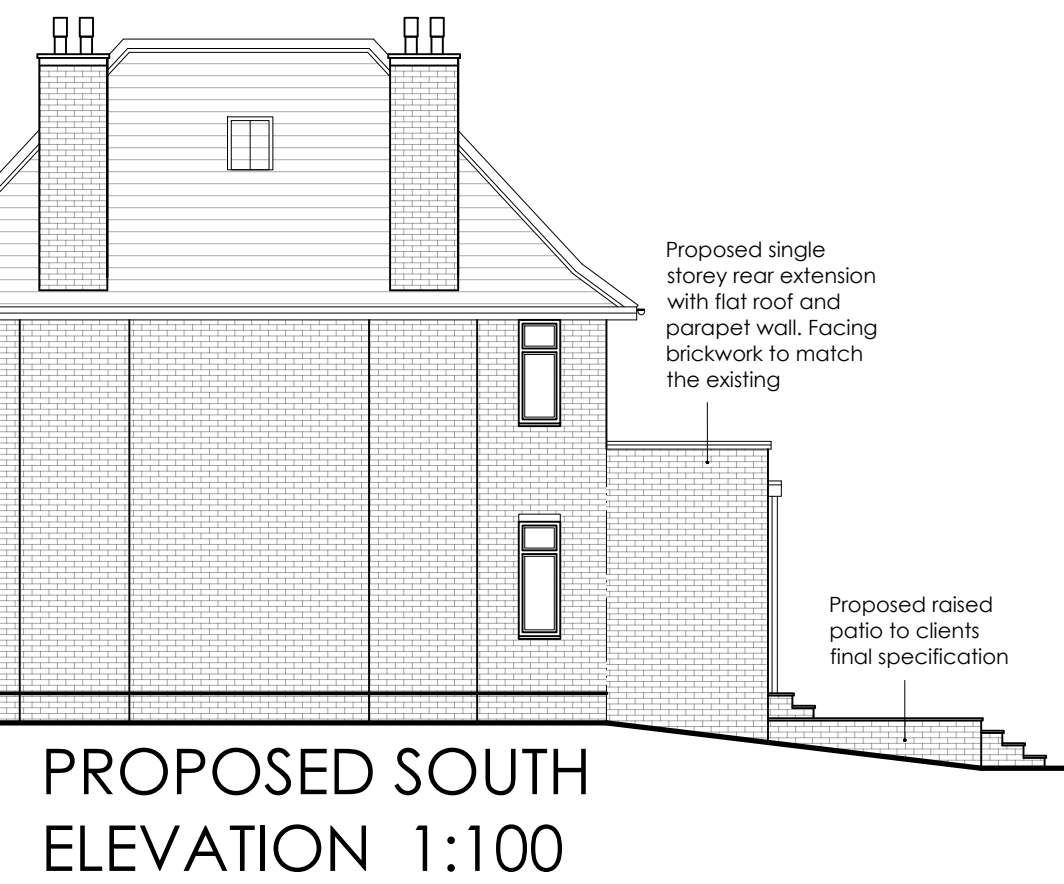


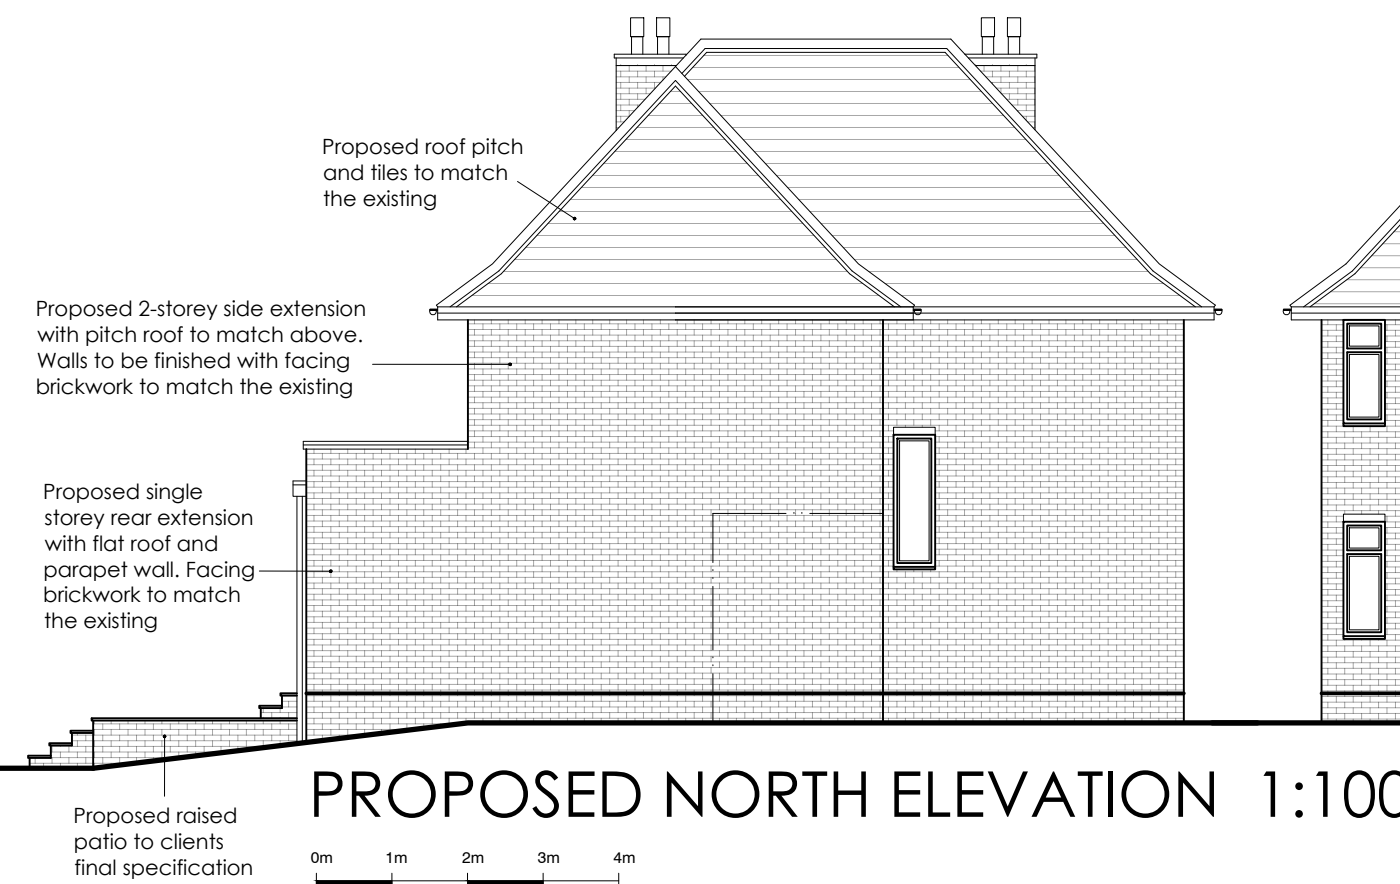

37 WICKHAM WAY, HAYWARDS HEATH

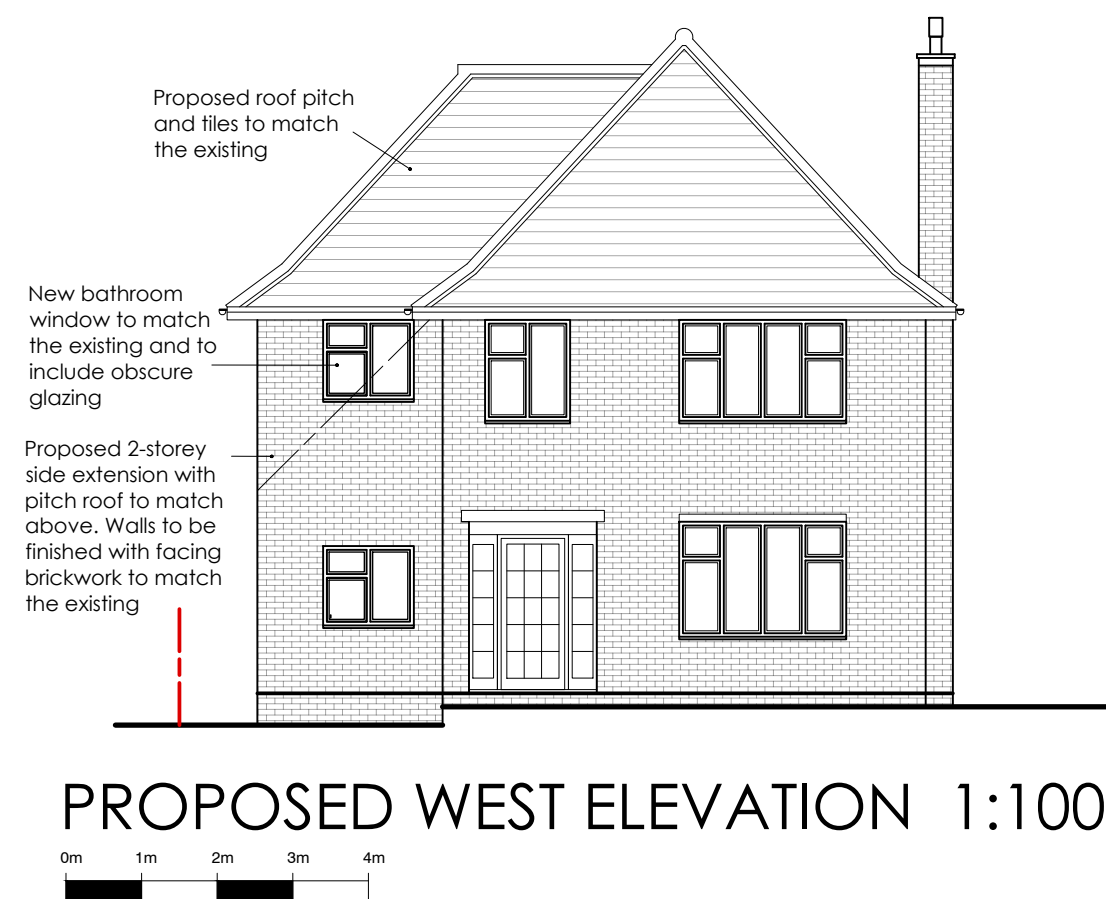

**carl moore**  
architectural design

18 Parklands Avenue  
Goring-By-Sea  
West Sussex BN12 4NH

01903 533276  
carl@cm-arch.co.uk

Address of Works: 37 WICKHAM WAY  
HAYWARDS HEATH  
RH16 1UJ

Drawing Title: PROPOSED EXTENSIONS

Paper Size/ Scale: A1 Date: SEPT. 2025

Drawing Number: OS-238-02 Revision: Revision

General Notes:

- Do not scale from these drawings (unless for planning purposes).
- Drawings to be read in conjunction with the structural calculations and the building notes provided.
- The client/ contractor is advised to read the separate notes and the details provided in the structural calculations regarding the CDM regulations.
- The property owner is reminded to serve a Party Wall Notice on any adjoining owner should they need to do so under the requirements of the Party Wall Act 1994.
- No work should be undertaken until all consents (Planning and Building Control) have been received and approved in writing. Any work undertaken without consent is done so at the clients risk.
- All dimensions to be checked on site prior to ordering any materials, kitchens or bathrooms.
- All existing foundations and lintels taking any additional loads are to be exposed and agreed with the Building Control Officer.