




Fuse to be rewired as Detail De-08 on drawing no. 2304_PL_304.

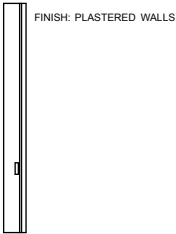


Double light switch to be rewired as Detail De-04 on drawing no. 2304_PL_001.

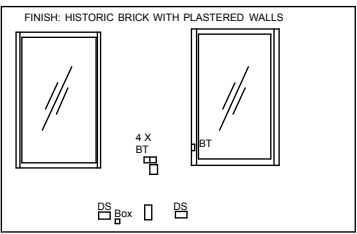


Double sockets & BT boxes to be rewired as Detail De-06 on drawing no. 2304_PL_303.

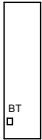


BT box to be rewired as Detail De-06 on drawing no. 2304_PL_303.

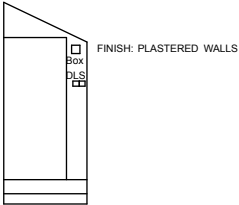


BT box to be rewired as Detail De-06 on drawing no. 2304_PL_303.
Light switch to be rewired as Detail De-04 on drawing no. 2304_PL_301.

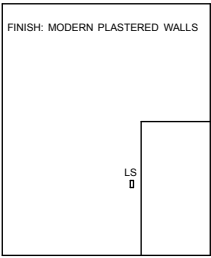


Light switch to be rewired as Detail De-04 on drawing no. 2304_PL_301.

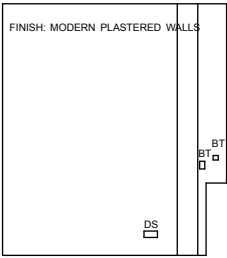


Double sockets & BT boxes to be rewired as Detail De-06 on drawing no. 2304_PL_303.

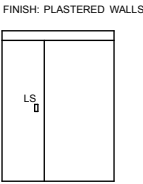

Light switch to be rewired as Detail De-04 on drawing no. 2304_PL_301.

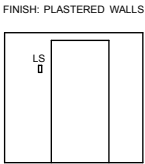

Light switch to be rewired as Detail De-04 on drawing no. 2304_PL_301.

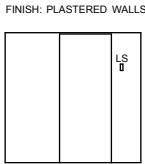

Light switch to be rewired as Detail De-04 on drawing no. 2304_PL_301.

JRG Hallway E1

JRG Hallway E2

JRG Office E1

JRG Office E2

JRG Entrance E1


PAG Office E1

PAG Office E2


BOH Landing E1

Log Store E1


Log Store E2

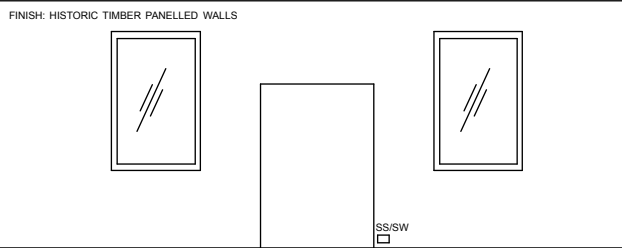


Single socket to be rewired as Detail De-03 on drawing no. 2304_PL_301.

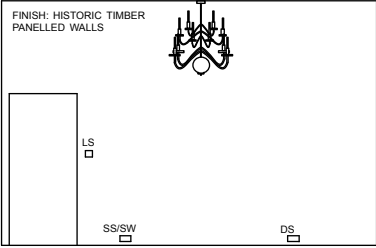


Single & double sockets to be rewired as Detail De-03 on drawing no. 2304_PL_301.
Light switch to be rewired as Detail De-02 on drawing no. 2304_PL_301.
Chandelier to be rewired as Detail De-01 on drawing no. 2304_PL_301.

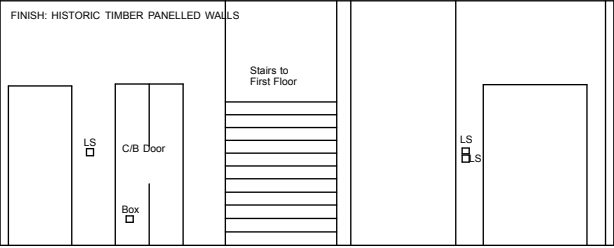


Box to be rewired as Detail De-03 on drawing no. 2304_PL_301.
Light switch to be rewired as Detail De-02 on drawing no. 2304_PL_301.

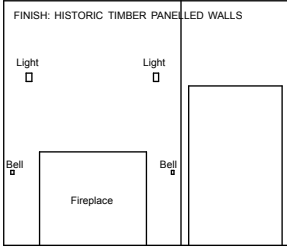

Bell to be rewired as Detail De-03 on drawing no. 2304_PL_301.
Lights to be rewired as Detail De-05 on drawing no. 2304_PL_302.

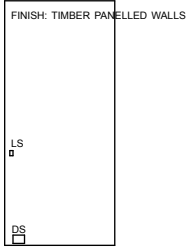

Double socket to be rewired as Detail De-03 on drawing no. 2304_PL_301.
Light switch to be rewired as Detail De-02 on drawing no. 2304_PL_301.

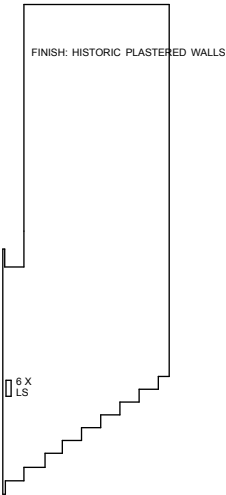

Light switch to be rewired as Detail De-04 on drawing no. 2304_PL_301.


Old Hall E1

Old Hall E2


Old Hall E3

Old Hall E4


Old Hall E5

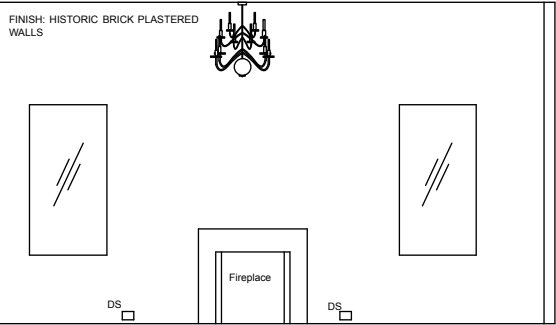

Double socket to be rewired as Detail De-06 on drawing no. 2304_PL_303.
Chandelier to be rewired as Detail De-01 on drawing no. 2304_PL_301.

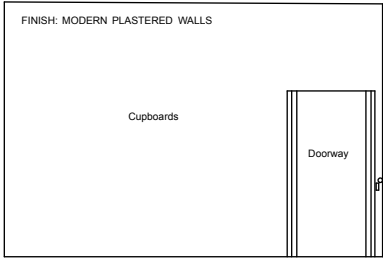

Single socket to be rewired as Detail De-06 on drawing no. 2304_PL_303.
Light switch to be rewired as Detail De-04 on drawing no. 2304_PL_301.

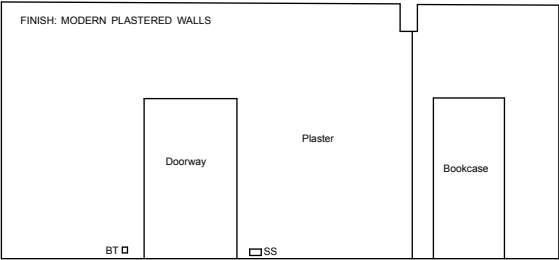


Single socket & BT box to be rewired as Detail De-06 on drawing no. 2304_PL_303.

Playroom E1

Playroom E2

Playroom E3

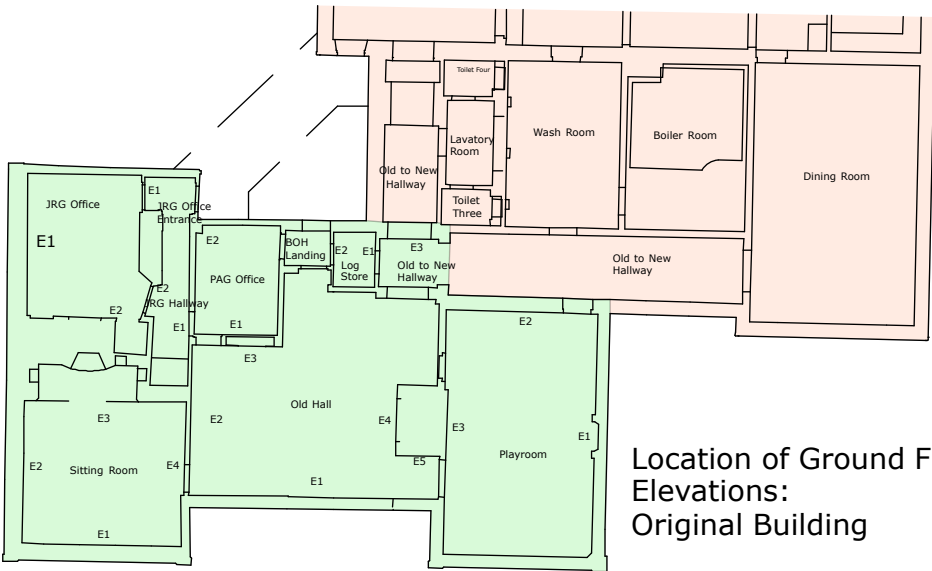

Location of Ground Floor Elevations:
Original Building

A	Drawing revised.	11 08 25	MW
Rev.	Description	Date	Check by

1. Do not scale this drawing. The Contractor is to verify all dimensions & conditions on site and report any discrepancies to the Architect before proceeding.
2. This drawing is to be read in conjunction with all relevant project documentation.
3. This drawing is subject to the approval of the appropriate Statutory Authorities.

PERSEVERANCE ARCHITECTS

PERSEVERANCE ARCHITECTS LTD
Thre Brew Eagle House
163 City Road
London EC1V 1NR
+44 (0) 20 3773 8880
mail@perseverancearchitects.co.uk
www.perseverancearchitects.co.uk

Project :

STONE HALL
HAYWARDS HEATH RD, BALCOMBE,
HAYWARDS HEATH RH17 6QN

Title :

GROUND FLOOR INTERNAL
ELEVATIONS - Sheet 1 of 2
PROPOSED

Scale : 1:100 @ A3

Date :
02 07 2024

Drawn by :
MS

Checked by :
MW

Drawing No. :
2304_220_141

Revision :
A

Status :
INFORMATION

© PERSEVERANCE ARCHITECTS LTD