



Single socket to be rewired as Detail De-03 on drawing no. 2304_PL_301.
Light fitting to be rewired as Detail De-05 on drawing no. 2304_PL_302.

Sitting Room E1

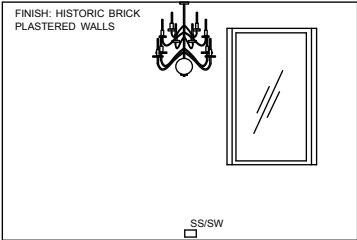


Single socket to be rewired as Detail De-03 on drawing no. 2304_PL_301.
Chandelier to be rewired as Detail De-01 on drawing no. 2304_PL_301.

Sitting Room E2

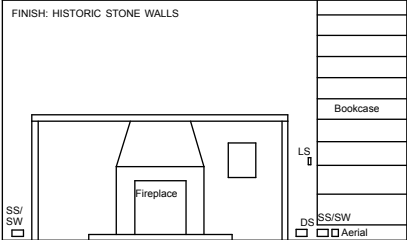


Single & double sockets and aerial to be rewired as Detail De-03 on drawing no. 2304_PL_301.
Light switch to be rewired as Detail De-04 on drawing no. 2304_PL_301.

Sitting Room E3

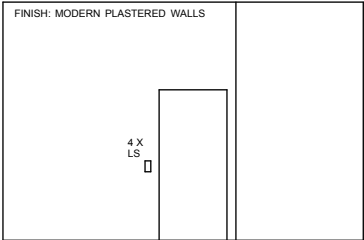

Light switch to be rewired as Detail De-04 on drawing no. 2304_PL_301.

Sitting Room E4

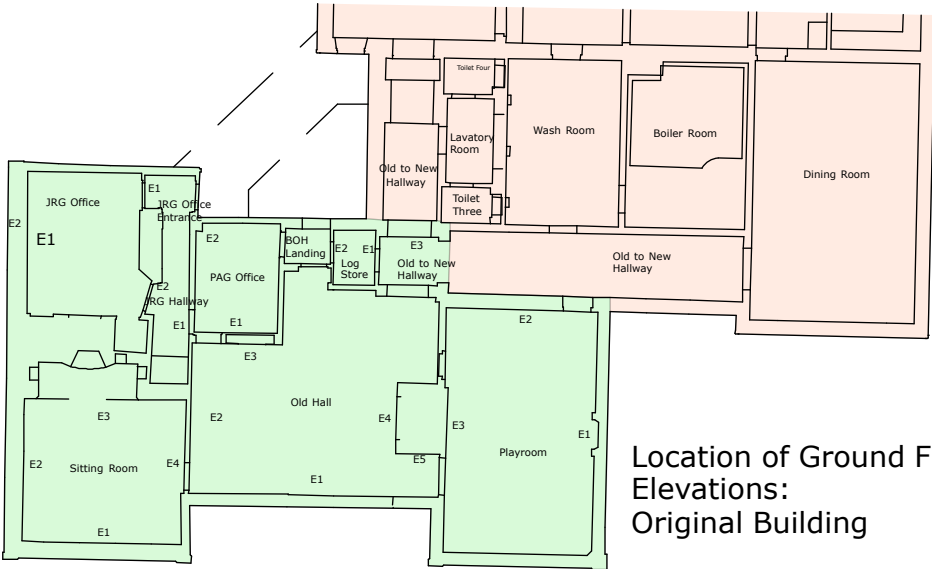

Location of Ground Floor Elevations:
Original Building

A	Drawing revised.	11 08 25	MW
Rev.	Description	Date	Check by

1. Do not scale this drawing. The Contractor is to verify all dimensions & conditions on site and report any discrepancies to the Architect before proceeding.
2. This drawing is to be read in conjunction with all relevant project documentation.
3. This drawing is subject to the approval of the appropriate Statutory Authorities.

PERSEVERANCE
ARCHITECTS

PERSEVERANCE ARCHITECTS LTD
Thre Brew Eagle House
163 City Road
London EC1V 1NR
+44 (0) 20 3773 8880
mail@perseverancearchitects.co.uk
www.perseverancearchitects.co.uk

Project :
STONE HALL
HAYWARDS HEATH RD, BALCOMBE,
HAYWARDS HEATH RH17 6QN

Title :
GROUND FLOOR INTERNAL
ELEVATIONS - Sheet 2 of 2
PROPOSED

Scale : 1:100 @ A3Date : 02 07 2024

Drawn by : MSChecked by : MW

Drawing No. : 2304_220_142Revision : A

Status :
INFORMATION

© PERSEVERANCE ARCHITECTS LTD