



Single & double sockets to be rewired as Detail De-08 on drawing no. 2304_PL_304.
Light switches to be rewired as Detail De-09 on drawing no. 2304_PL_304.

PAG Bedroom Elev 1

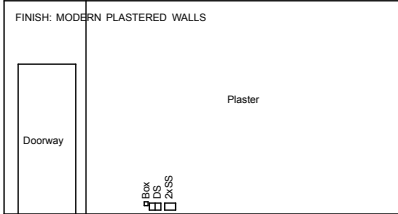


Single & double sockets and box to be rewired as Detail De-08 on drawing no. 2304_PL_304.

PAG Bedroom Elev 2

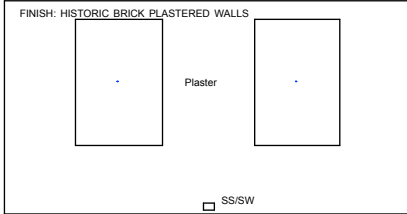


Single socket & switch to be rewired as Detail De-08 on drawing no. 2304_PL_304.

PAG Bedroom Elev 3

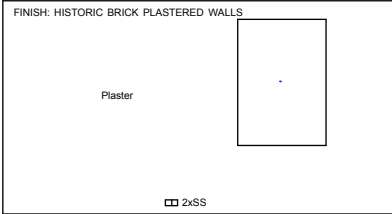


Single sockets to be rewired as Detail De-08 on drawing no. 2304_PL_304.

PAG Bedroom Elev 4

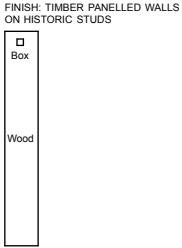


Box to be rewired as Detail De-03 on drawing no. 2304_PL_301.

Hallway 5 Elev 1

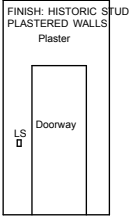


Light switch to be rewired as Detail De-09 on drawing no. 2304_PL_304.

Hallway 5 Elev 2

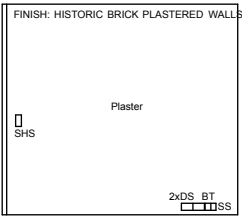


Single & double, BT and shaver sockets to be rewired as Detail De-08 on drawing no. 2304_PL_304.

JRG Bedroom Elev 1

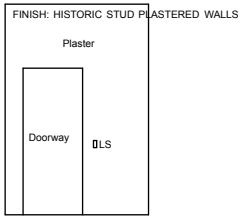


Light switch to be rewired as Detail De-09 on drawing no. 2304_PL_304.

JRG Bedroom Elev 2

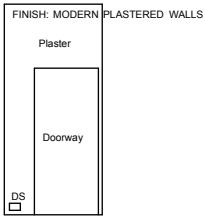


Double socket to be rewired as Detail De-08 on drawing no. 2304_PL_304.

JRG Bedroom Elev 3

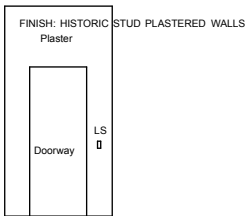


Light switch to be rewired as Detail De-09 on drawing no. 2304_PL_304.

Hallway Four Elev 1

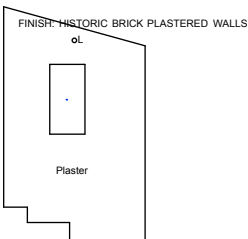


Light to be rewired as Detail De-14 on drawing no. 2304_PL_303.

Hallway Four Elev 6

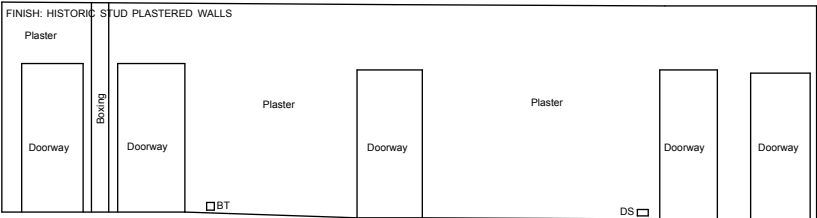


Double socket & BT box to be rewired as Detail De-08 on drawing no. 2304_PL_304.

Hallway Four Elev 2

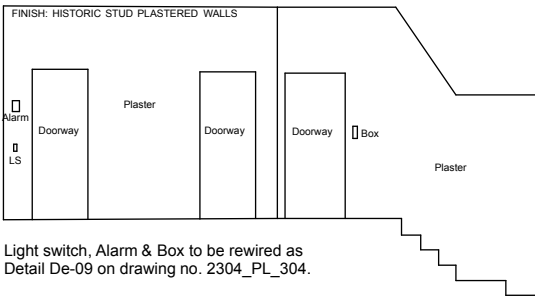


Light switch, Alarm & Box to be rewired as Detail De-09 on drawing no. 2304_PL_304.

Hallway Four Elev 3

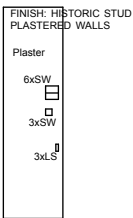


Light switch & switches to be rewired as Detail De-09 on drawing no. 2304_PL_304.

Hallway Four Elev 4

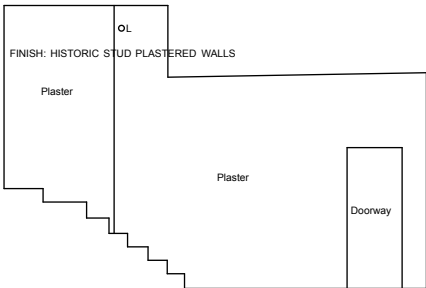


Light to be rewired as Detail De-09 on drawing no. 2304_PL_304.

Hallway Four Elev 5

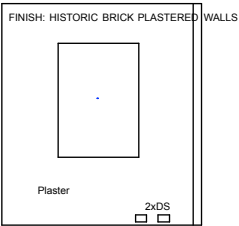


Double sockets to be rewired as Detail De-08 on drawing no. 2304_PL_304.

James Room Elev 1

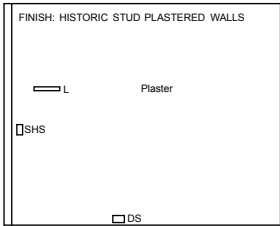


Double socket and Shaving socket to be rewired as Detail De-08 on drawing no. 2304_PL_304.

James Room Elev 2

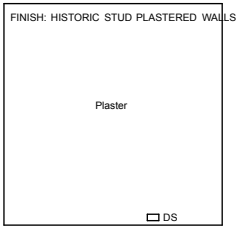

Double socket to be rewired as Detail De-08 on drawing no. 2304_PL_304.

James Room Elev 3

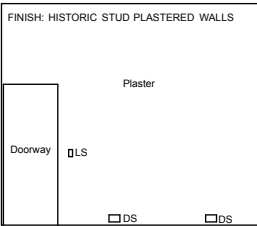

Double sockets to be rewired as Detail De-08 on drawing no. 2304_PL_304.
Light switch to be rewired as Detail De-09 on drawing no. 2304_PL_304.

James Room Elev 4



Location of First Floor Elevations

A	Drawing revised.	11.08.25	MW
Rev.	Description	Date	Check by

- Do not scale this drawing. The Contractor is to verify all dimensions & conditions on site and report any discrepancies to the Architect before proceeding.
- This drawing is to be read in conjunction with all relevant project documentation.
- This drawing is subject to the approval of the appropriate Statutory Authorities.

PERSEVERANCE ARCHITECTS

PERSEVERANCE ARCHITECTS LTD
Three Brew Eagle House
163 City Road
London EC1V 1NR
+44 (0) 20 3773 8880
mail@perseverancearchitects.co.uk
www.perseverancearchitects.co.uk

Project :
**STONE HALL
HAYWARDS HEATH RD, BALCOMBE,
HAYWARDS HEATH RH17 6QN**

Title :
**FIRST FLOOR INTERNAL
ELEVATIONS - Sheet 1 of 2
PROPOSED**

Scale : 1:100 @ A3 | Date : 02.07.2024

Drawn by : MS | Checked by : MW

Drawing No. : 2304_220_143 | Revision : A

Status :
INFORMATION

© PERSEVERANCE ARCHITECTS LTD