



Light fitting to be rewired using existing surface mounted containment if new containment is required it is to be surface fixed to the brickwork as the existing. Light fitting to be rewired as Detail De-16 on drawing no. 2304_PL_305.

Cellar E1

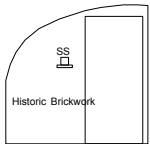


Single socket to be rewired using existing surface mounted containment if new containment is required it is to be surface fixed to the brickwork as the existing. Single socket to be rewired as Detail De-16 on drawing no. 2304_PL_305.

Cellar E2

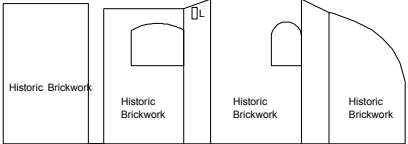


Light fitting to be rewired using existing surface mounted containment if new containment is required it is to be surface fixed to the brickwork as the existing. Light fitting to be rewired as Detail De-16 on drawing no. 2304_PL_305.

Cellar E3

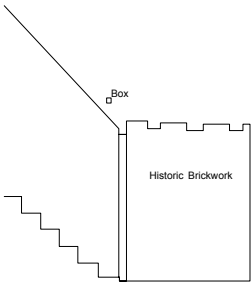


Light fitting to be rewired using existing surface mounted containment if new containment is required it is to be surface fixed to the brickwork as the existing. Light fitting to be rewired as Detail De-16 on drawing no. 2304_PL_305.

Cellar E4

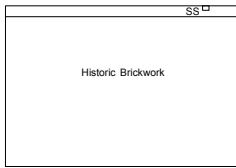



Single socket to be rewired using existing surface mounted containment if new containment is required it is to be surface fixed to the brickwork as the existing. Single socket to be rewired as Detail De-16 on drawing no. 2304_PL_305.

Cellar E5

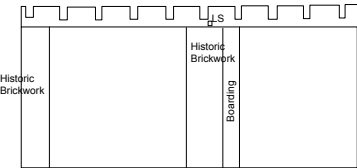

Light Switch to be rewired using existing surface mounted containment if new containment is required it is to be surface fixed to the brickwork as the existing. Light Switch to be rewired as Detail De-16 on drawing no. 2304_PL_305.

Cellar E6

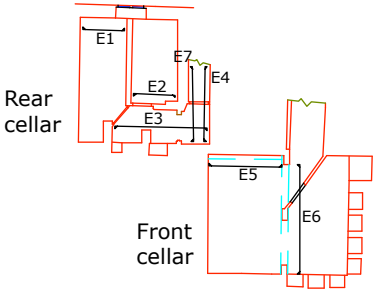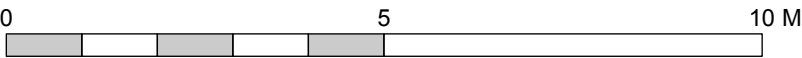

Location of Cellar Elevations

A	Drawing revised.	11.08.25	MW
Rev.	Description	Date	Check by

1. Do not scale this drawing. The Contractor is to verify all dimensions & conditions on site and report any discrepancies to the Architect before proceeding.
2. This drawing is to be read in conjunction with all relevant project documentation.
3. This drawing is subject to the approval of the appropriate Statutory Authorities.

PERSEVERANCE
ARCHITECTS

PERSEVERANCE ARCHITECTS LTD
Three Brew Eagle House
163 City Road
London EC1V 1NR
+44 (0) 20 3773 8880
mail@perseverancearchitects.co.uk
www.perseverancearchitects.co.uk

Project : STONE HALL HAYWARDS HEATH RD, BALCOMBE, HAYWARDS HEATH RH17 6QN	
Title : CELLAR FLOOR INTERNAL ELEVATIONS - Sheet 1 of 1 PROPOSED	
Scale : 1:100 @ A3	Date : 02.07.2024
Drawn by : MS	Checked by : MW
Drawing No. : 2304_220_145	Revision : A
Status : INFORMATION	
© PERSEVERANCE ARCHITECTS LTD	