



Light - no works required.

Shrimpy Room E1

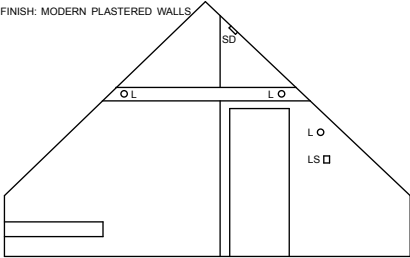


Lights, Smoke Dector and Light Switch - no works required.

Shrimpy Room E2

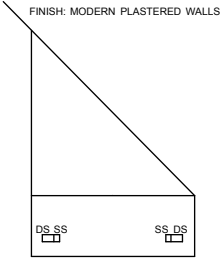



Double Sockets and Single Sockets
- no works required.

Shrimpy Room E3

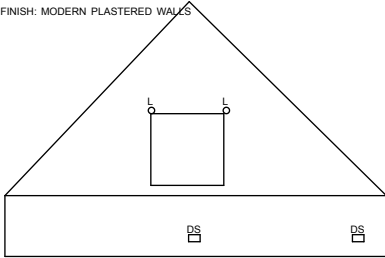


Double Sockets - no works required.

Shrimpy Room E4

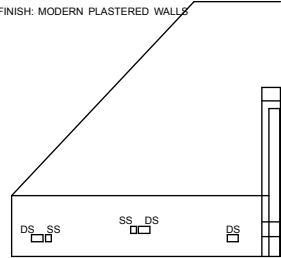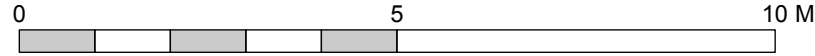


Double Sockets and Single Sockets
- no works required.

Shrimpy Room E5

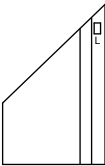


Light - no works required.

Shrimpy Cupboard E1

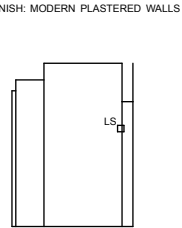


Light Switch - no works required.

Shrimpy Cupboard E2

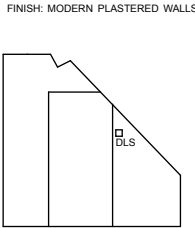


Double Light Switch - no works required.

Landing E1

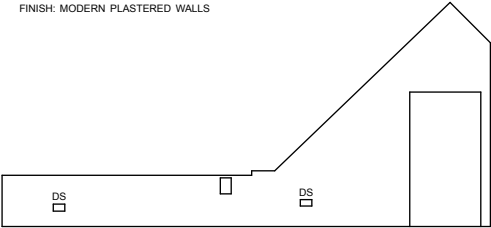


Double Sockets - no works required.

Landing E2

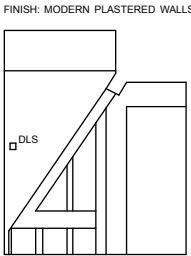


Double Light Switch - no works required.

Landing E3

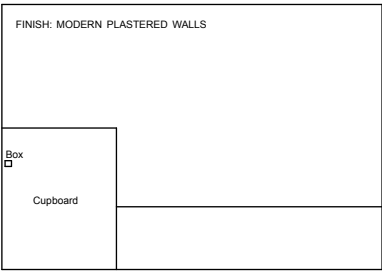


Box - no works required.

Mikey Room E1

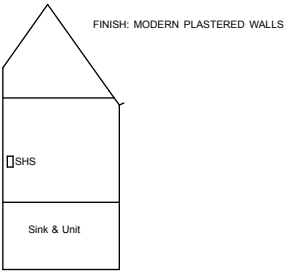


Shaver Socket - no works required.

Mikey Room E2

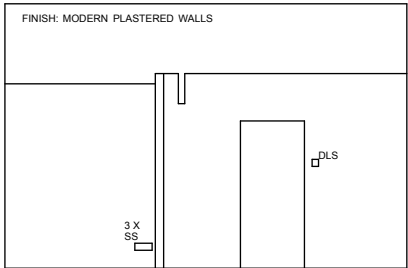


Double Light Switch - no works required.
Single Sockets - no works required.

Mikey Room E3

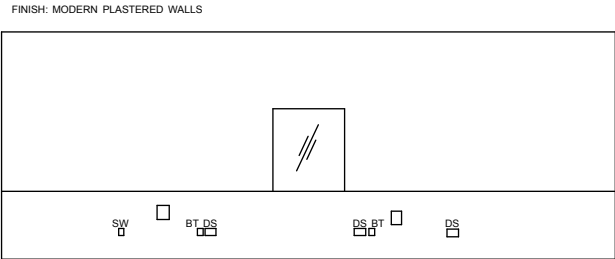

Switch - no works required.
Double Sockets and BT Box - no works required.


Open Space E1

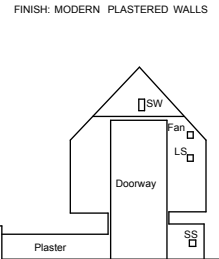

Switch and Light Switch - no works required.
Single Socket - no works required.


Open Space E2

Rewiring:
The only rewiring on this floor is from the main electrical intake to the fuseboard serving these areas.
All these areas have been rewired to modern standards.

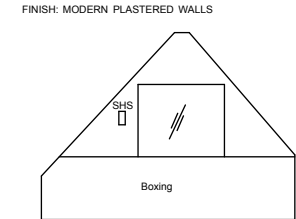


Shaver Socket - no works required.

Attic Bathroom E1

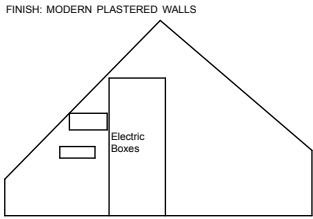


Electric boxes - no works required.

Tank Room E1

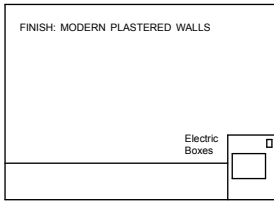

Electric boxes - no works required.

Tank Room E2

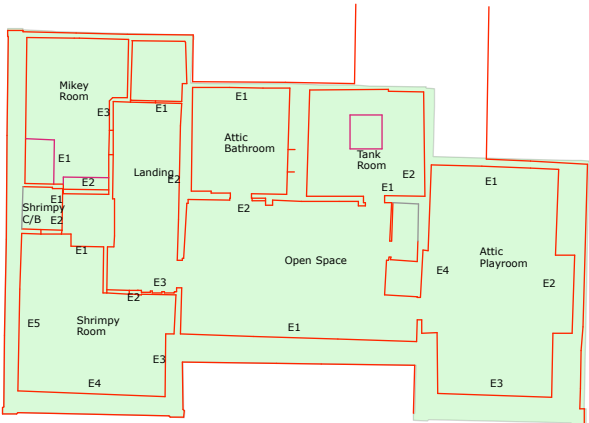

Location of Second Floor Elevations

A	Drawing revised.	11.08.25	MW
Rev.	Description	Date	Check by

1. Do not scale this drawing. The Contractor is to verify all dimensions & conditions on site and report any discrepancies to the Architect before proceeding.
2. This drawing is to be read in conjunction with all relevant project documentation.
3. This drawing is subject to the approval of the appropriate Statutory Authorities.

PERSEVERANCE ARCHITECTS

PERSEVERANCE ARCHITECTS LTD
Three Brew Eagle House
163 City Road
London EC1V 1NR
+44 (0) 20 3773 8880
mail@perseverancearchitects.co.uk
www.perseverancearchitects.co.uk

Project :
**STONE HALL
HAYWARDS HEATH RD, BALCOMBE,
HAYWARDS HEATH RH17 6QN**

Title :
**SECOND FLOOR INTERNAL
ELEVATIONS - Sheet 1 of 2
PROPOSED**

Scale : 1:100 @ A3 | Date : 02.07.2024

Drawn by : MS | Checked by : MW

Drawing No. : 2304_220_146 | Revision : A

Status :
INFORMATION

© PERSEVERANCE ARCHITECTS LTD