



FINISH: MODERN PLASTERED WALLS

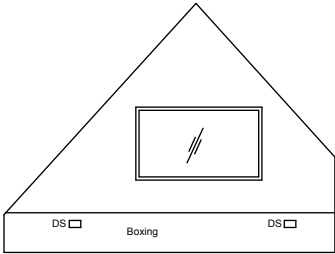

Double Sockets to be rewired as Detail De-08 on drawing no. 2304_PL_004.

Attic Playroom E1


FINISH: MODERN PLASTERED WALLS

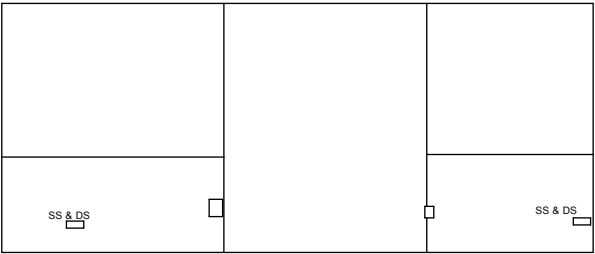

Double Sockets and Single Sockets to be rewired as Detail De-08 on drawing no. 2304_PL_004.


Attic Playroom E2

FINISH: MODERN PLASTERED WALLS

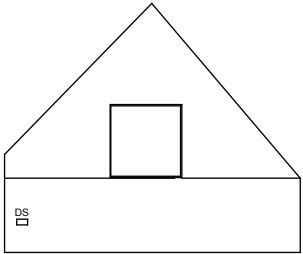


Double Socket to be rewired as Detail De-08 on drawing no. 2304_PL_004.

Attic Playroom E3

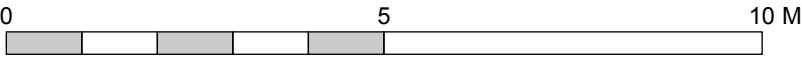


FINISH: MODERN PLASTERED WALLS

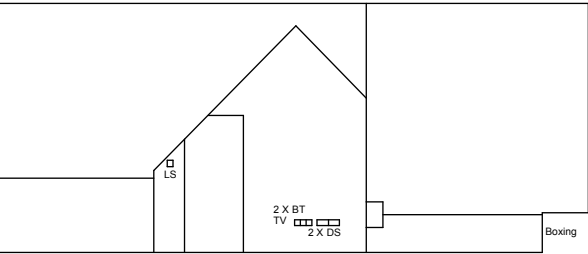

Double Sockets, BT and TV boxes to be rewired as Detail De-08 on drawing no. 2304_PL_004.
Light Switch to be rewired as Detail De-09 on drawing no. 2304_PL_004.

Attic Playroom E4

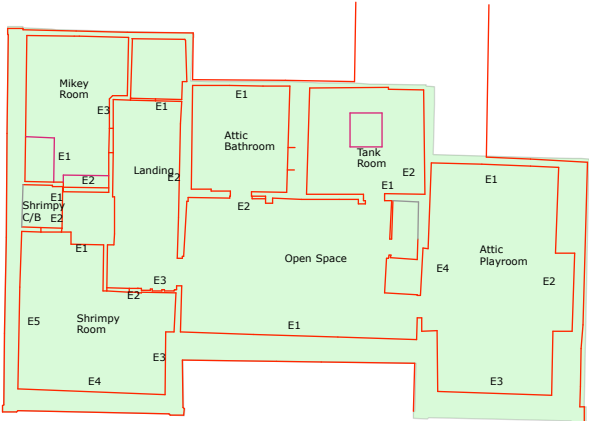

Location of Second Floor Elevations

A	Drawing revised.	11 08 25	MW
Rev.	Description	Date	Check by

1. Do not scale this drawing. The Contractor is to verify all dimensions & conditions on site and report any discrepancies to the Architect before proceeding.
2. This drawing is to be read in conjunction with all relevant project documentation.
3. This drawing is subject to the approval of the appropriate Statutory Authorities.

PERSEVERANCE
ARCHITECTS

PERSEVERANCE ARCHITECTS LTD
Thre Brew Eagle House
163 City Road
London EC1V 1NR
+44 (0) 20 3773 8880
mail@perseverancearchitects.co.uk
www.perseverancearchitects.co.uk

Project :
**STONE HALL
HAYWARDS HEATH RD, BALCOMBE,
HAYWARDS HEATH RH17 6QN**

Title :
**SECOND FLOOR INTERNAL
ELEVATIONS - Sheet 2 of 2
PROPOSED**

Scale : 1:100 @ A3 | Date : 02 07 2024

Drawn by : MS | Checked by : MW

Drawing No. : 2304_220_147 | Revision : A

Status :
INFORMATION

© PERSEVERANCE ARCHITECTS LTD