
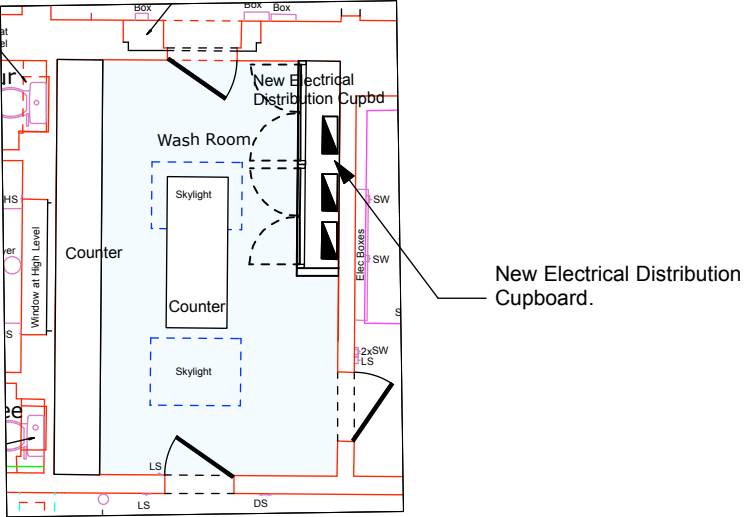


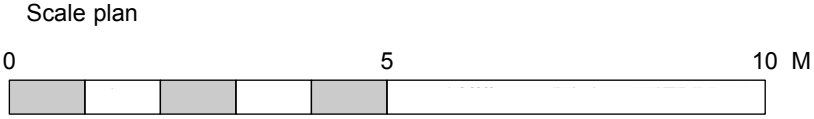


Wash Room - Plan

Solid core oak veneered doors.

Solid oak doors frames.

Painted plasterboard.


Solid oak skirtings.

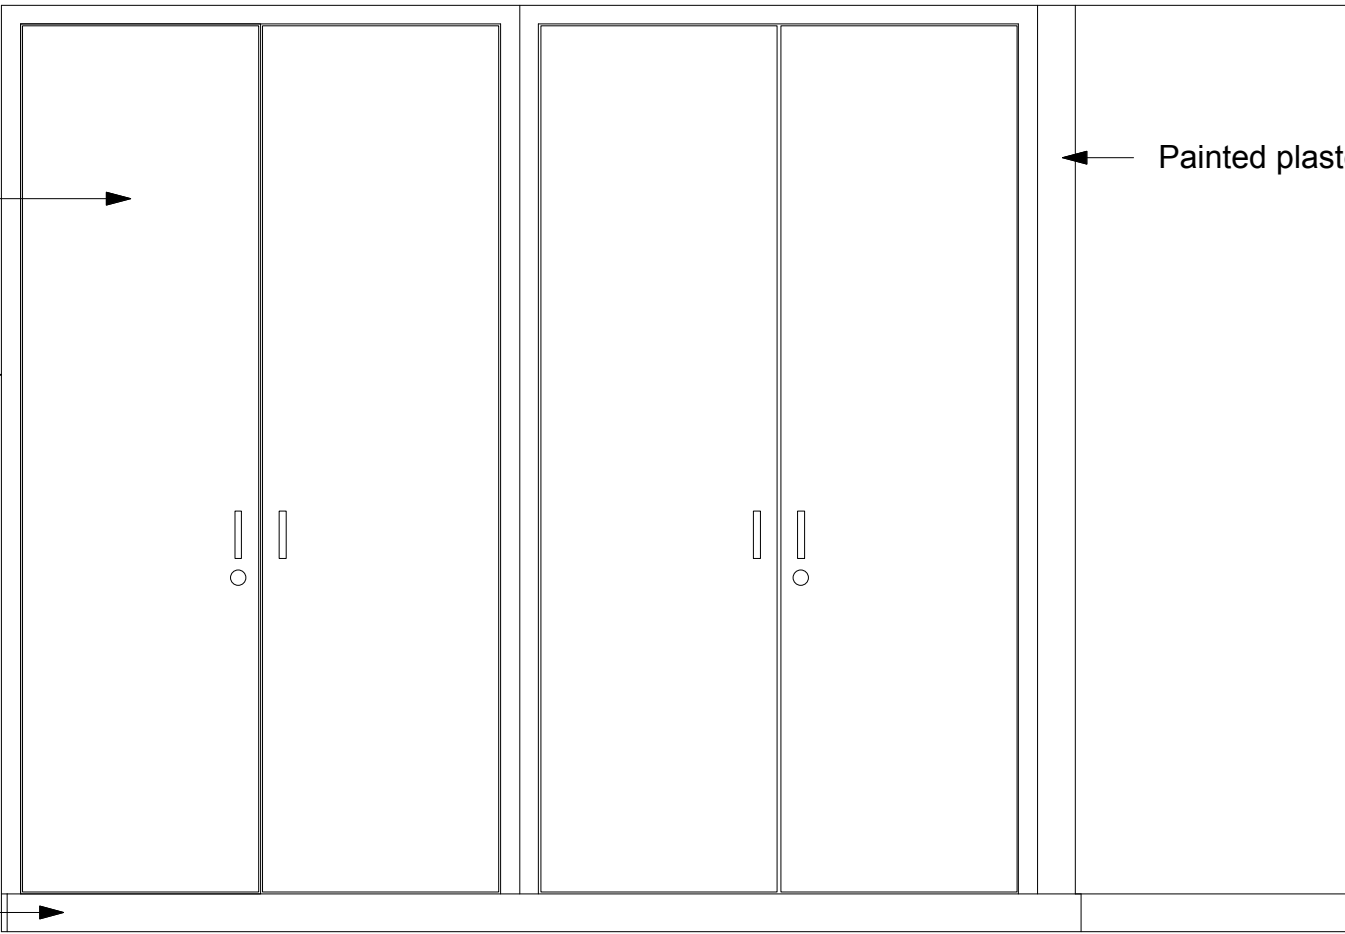

New Electrical Distribution Cupboard - Elevation


Electrical distribution boards.

Stud frame with painted plasterboard finish.

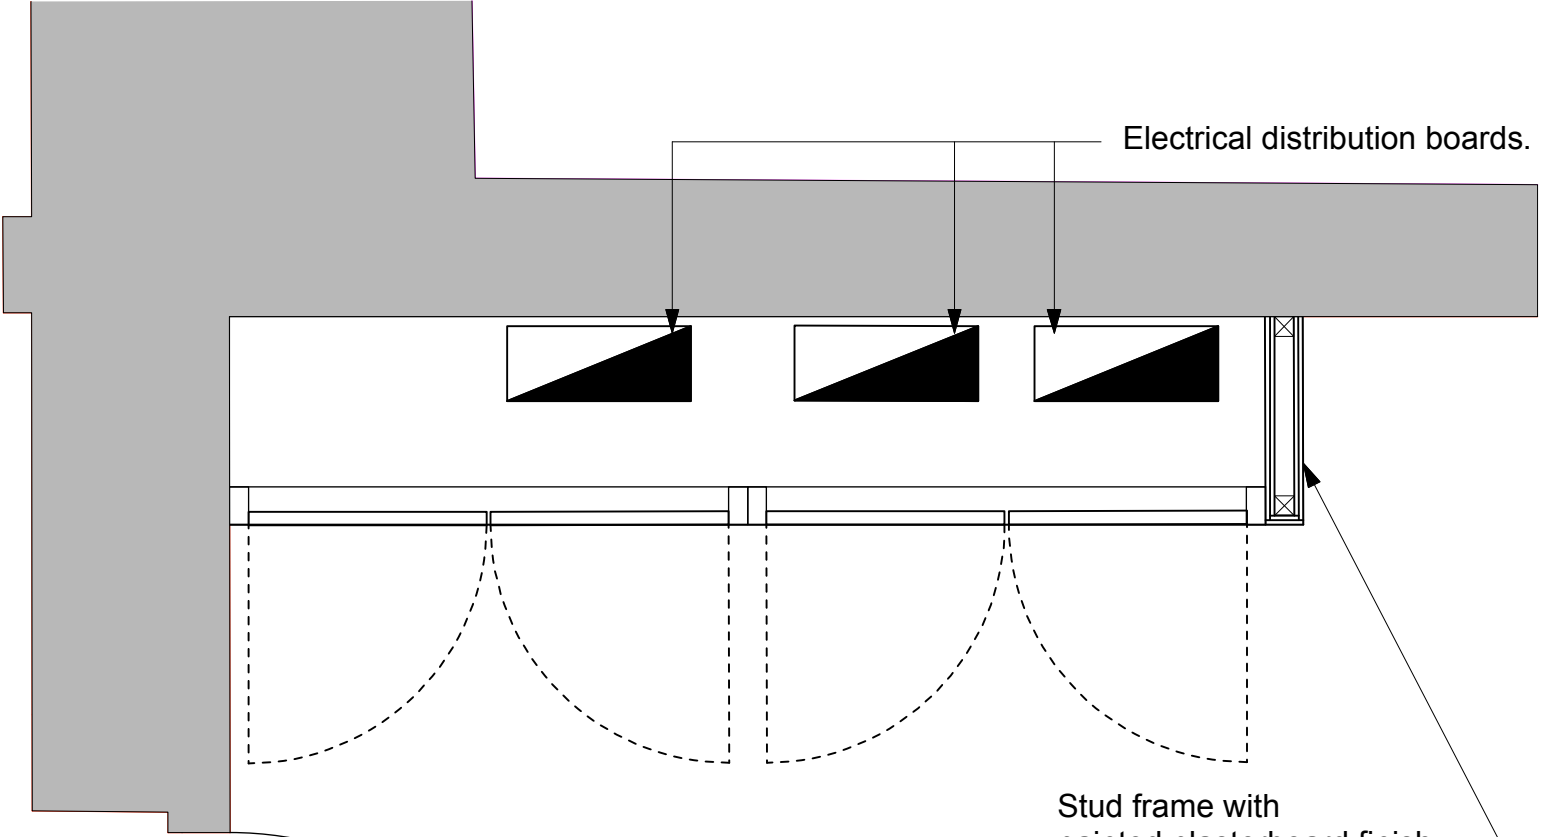

New Electrical Distribution Cupboard - Plan

Scale Detail

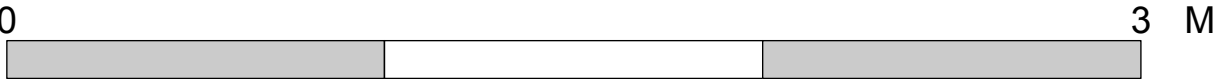

--	--	--	--

--	--	--	--

1. Do not scale this drawing. The Contractor is to verify all dimensions & conditions on site and report any discrepancies to the Architect before proceeding.
2. This drawing is to be read in conjunction with all relevant project documentation.
3. This drawing is subject to the approval of the appropriate Statutory Authorities.

PERSEVERANCE ARCHITECTS

PERSEVERANCE ARCHITECTS LTD
Three Brew Eagle House
163 City Road
London EC1V 1NR
+44 (0) 20 3773 8880
mail@perseverancearchitects.co.uk
www.perseverancearchitects.co.uk

Project :
**STONE HALL
HAYWARDS HEATH RD, BALCOMBE,
HAYWARDS HEATH RH17 6QN**

Title :
**GROUND FLOOR - DETAILS OF
NEW ELECTRICAL DISTRIBUTION
CUPBOARD**

Scale : 1:50 @ A3 & 1:20 @ A3 Date : 14 08 2025

Drawn by : MS Checked by : MW

Drawing No. : 2304_220_150 Revision : /

Status :
INFORMATION
© PERSEVERANCE ARCHITECTS LTD