

I Mr Robin Firmstone
Of Tanglewood
Hophurst Hill
Crawley Down RH10 4LP

Do solemnly and sincerely declare and say as follows:

I have known Paul & Linda Batten for over 25 years. In 1999 the Batten family moved into The Barn which they had converted into living. See attached plan PB2. My company installed the CCTV in The Barn.

My wife and I are regular visitors and always visit them in The Barn.

There has always been 2 properties The Barn and New House. See attached plan PB1 edged in red.

AND I make this solemn declaration consciously believing the same to be true and by virtue of the provisions of the Statutory Declaration Act 1835.


Declared by the said




Do not scale from this drawing, except for planning purposes.
Any discrepancies are to be reported to WS Planning & Architecture.
Refer to Structural Engineers details for structural design criteria.
This drawing remains the copyright of WS Planning & Architecture.



Ground Floor Plan

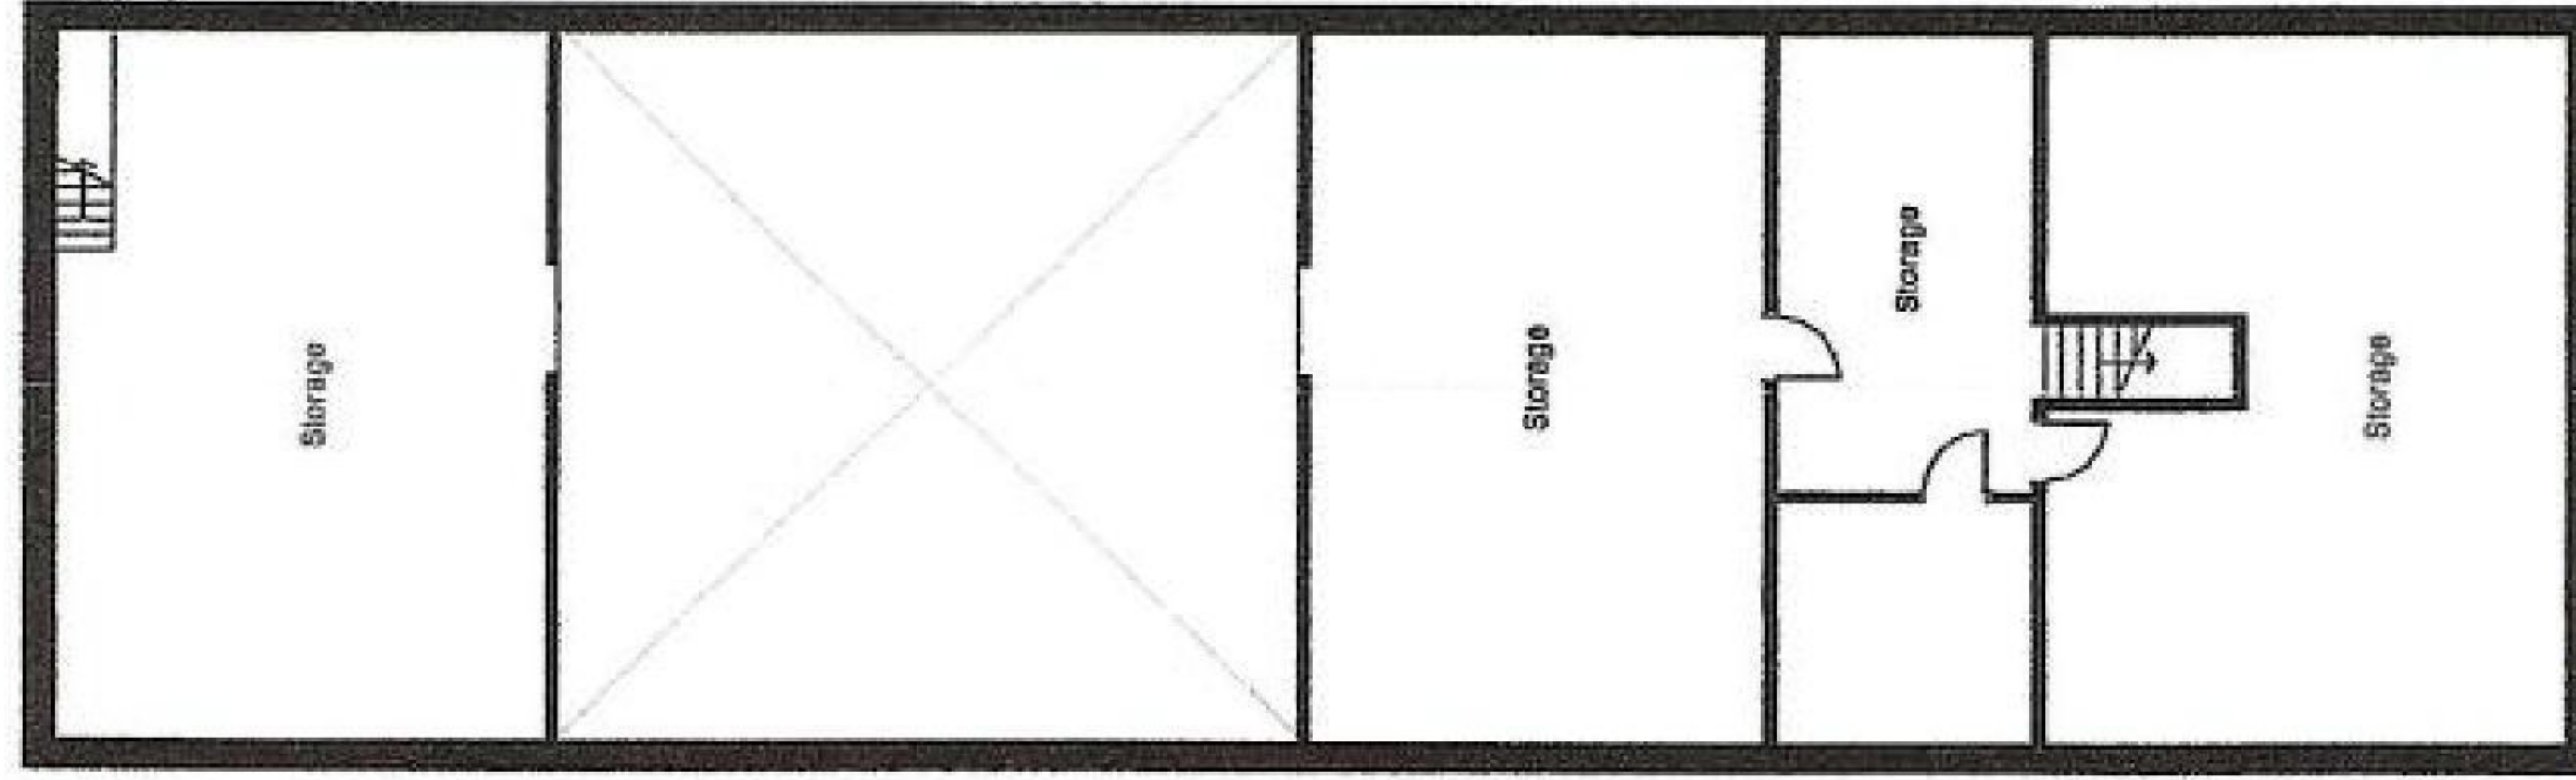


First Floor Plan

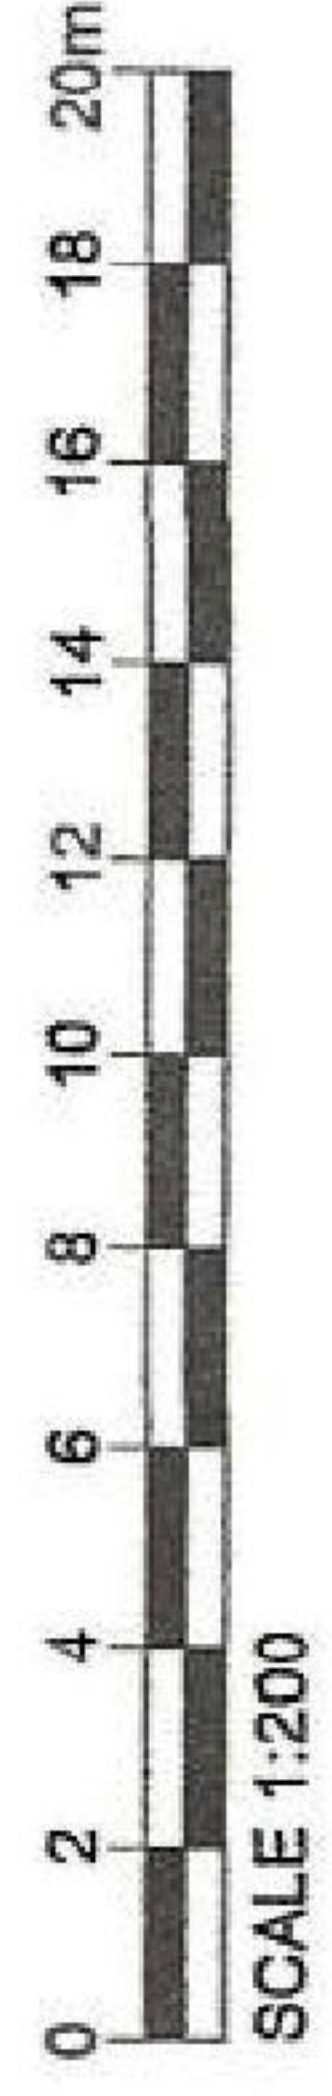

As Existing Floor Plans

Rev	Date	Description
1	April 2024	DR
2	1:200@A3	BW
3	Mr Paul Betten	
4	Project	
5	Floran Farm, Hophurst Hill, Crawley Down, RH10 4LP	
6	Task	
7	As Existing Floor Plans	
8	Drawn No.	J004869-DD-04
9	Rev.	

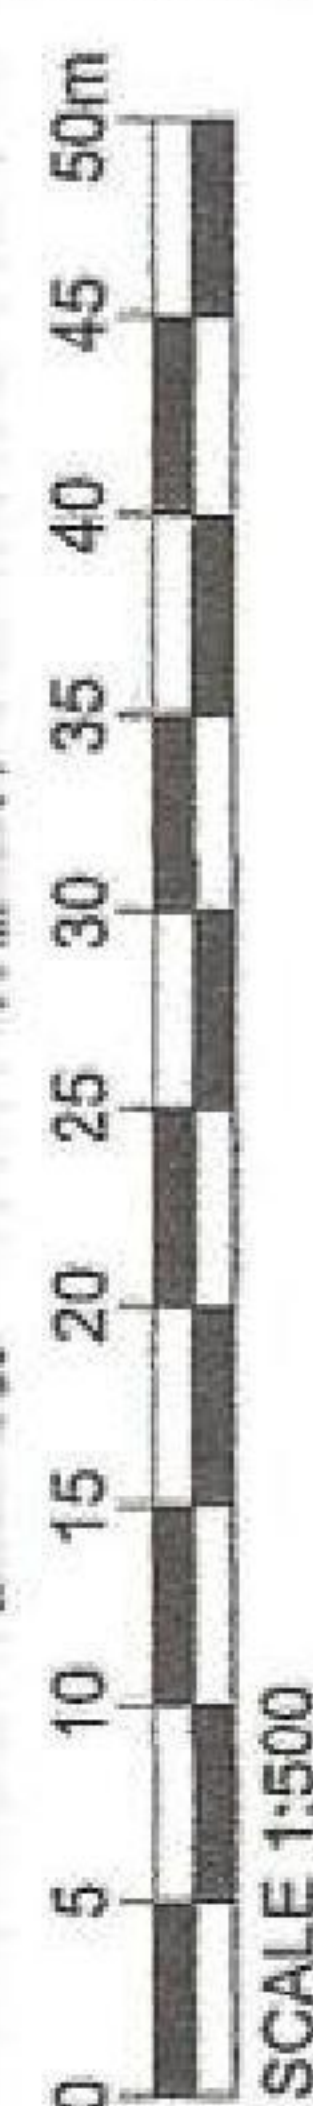

Floran Farm

~~Two Storey Outbuilding
(proposed to be
converted into a dwelling)~~

Two Outbuildings
(to be demolished)

Hardstanding
(to be removed and
land used as garden
for proposed dwelling)

[illegible]